
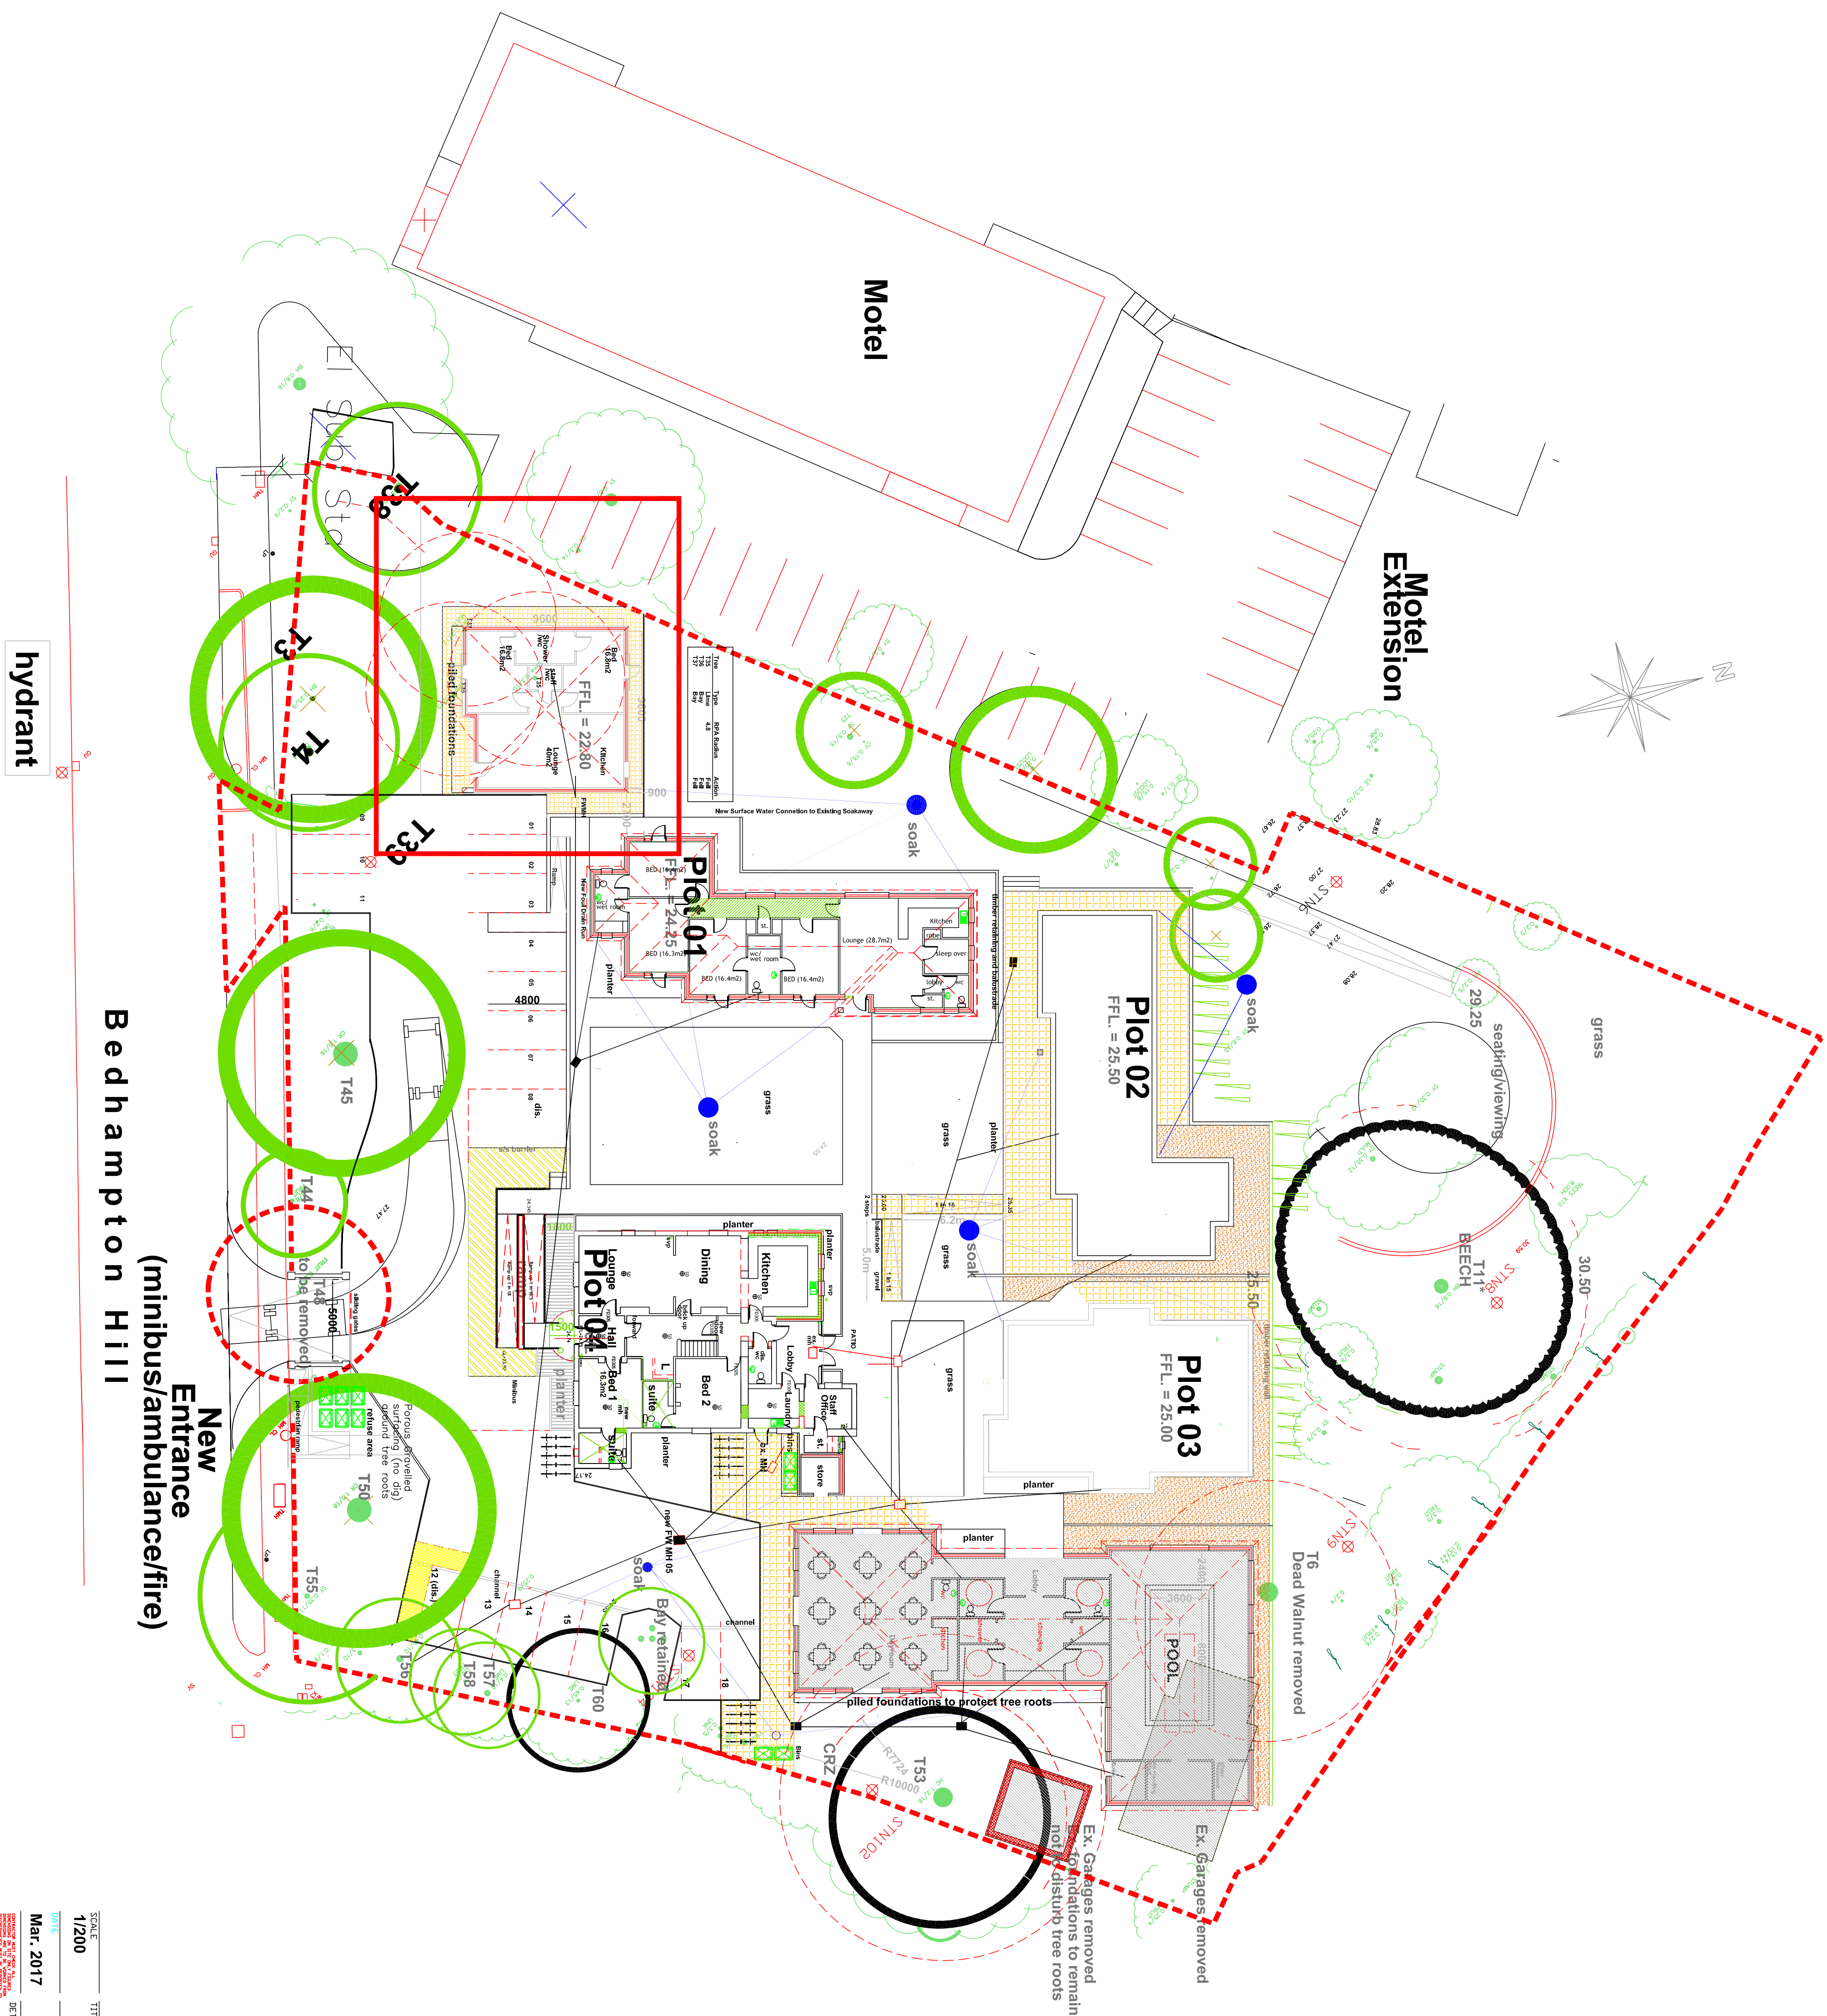


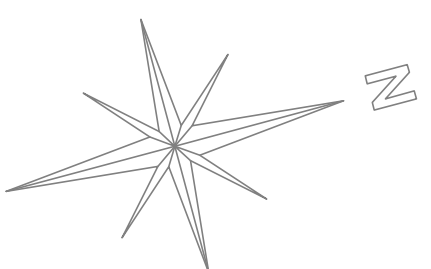

**New
Entrance
(minibus/ambulance/fire)**

SCALE	1/200	TITLE	Proposed Community Facilities	PETER GALLOWAY ARCHITECT
DATE	Mar. 2017	PROJECT	Solent Lodge 42, Bedhampton Hill Havant	
DRAWN BY: "P. Galloway" CHECKED BY: "P. Galloway" DATE: 03/03/17	DETAIL	DRAINAGE		
DRAWING NO. 17/301/P01				
HAVANT, HAMPSHIRE PD9 IRA TEL. 02392 483133 M09 07889 483562				