


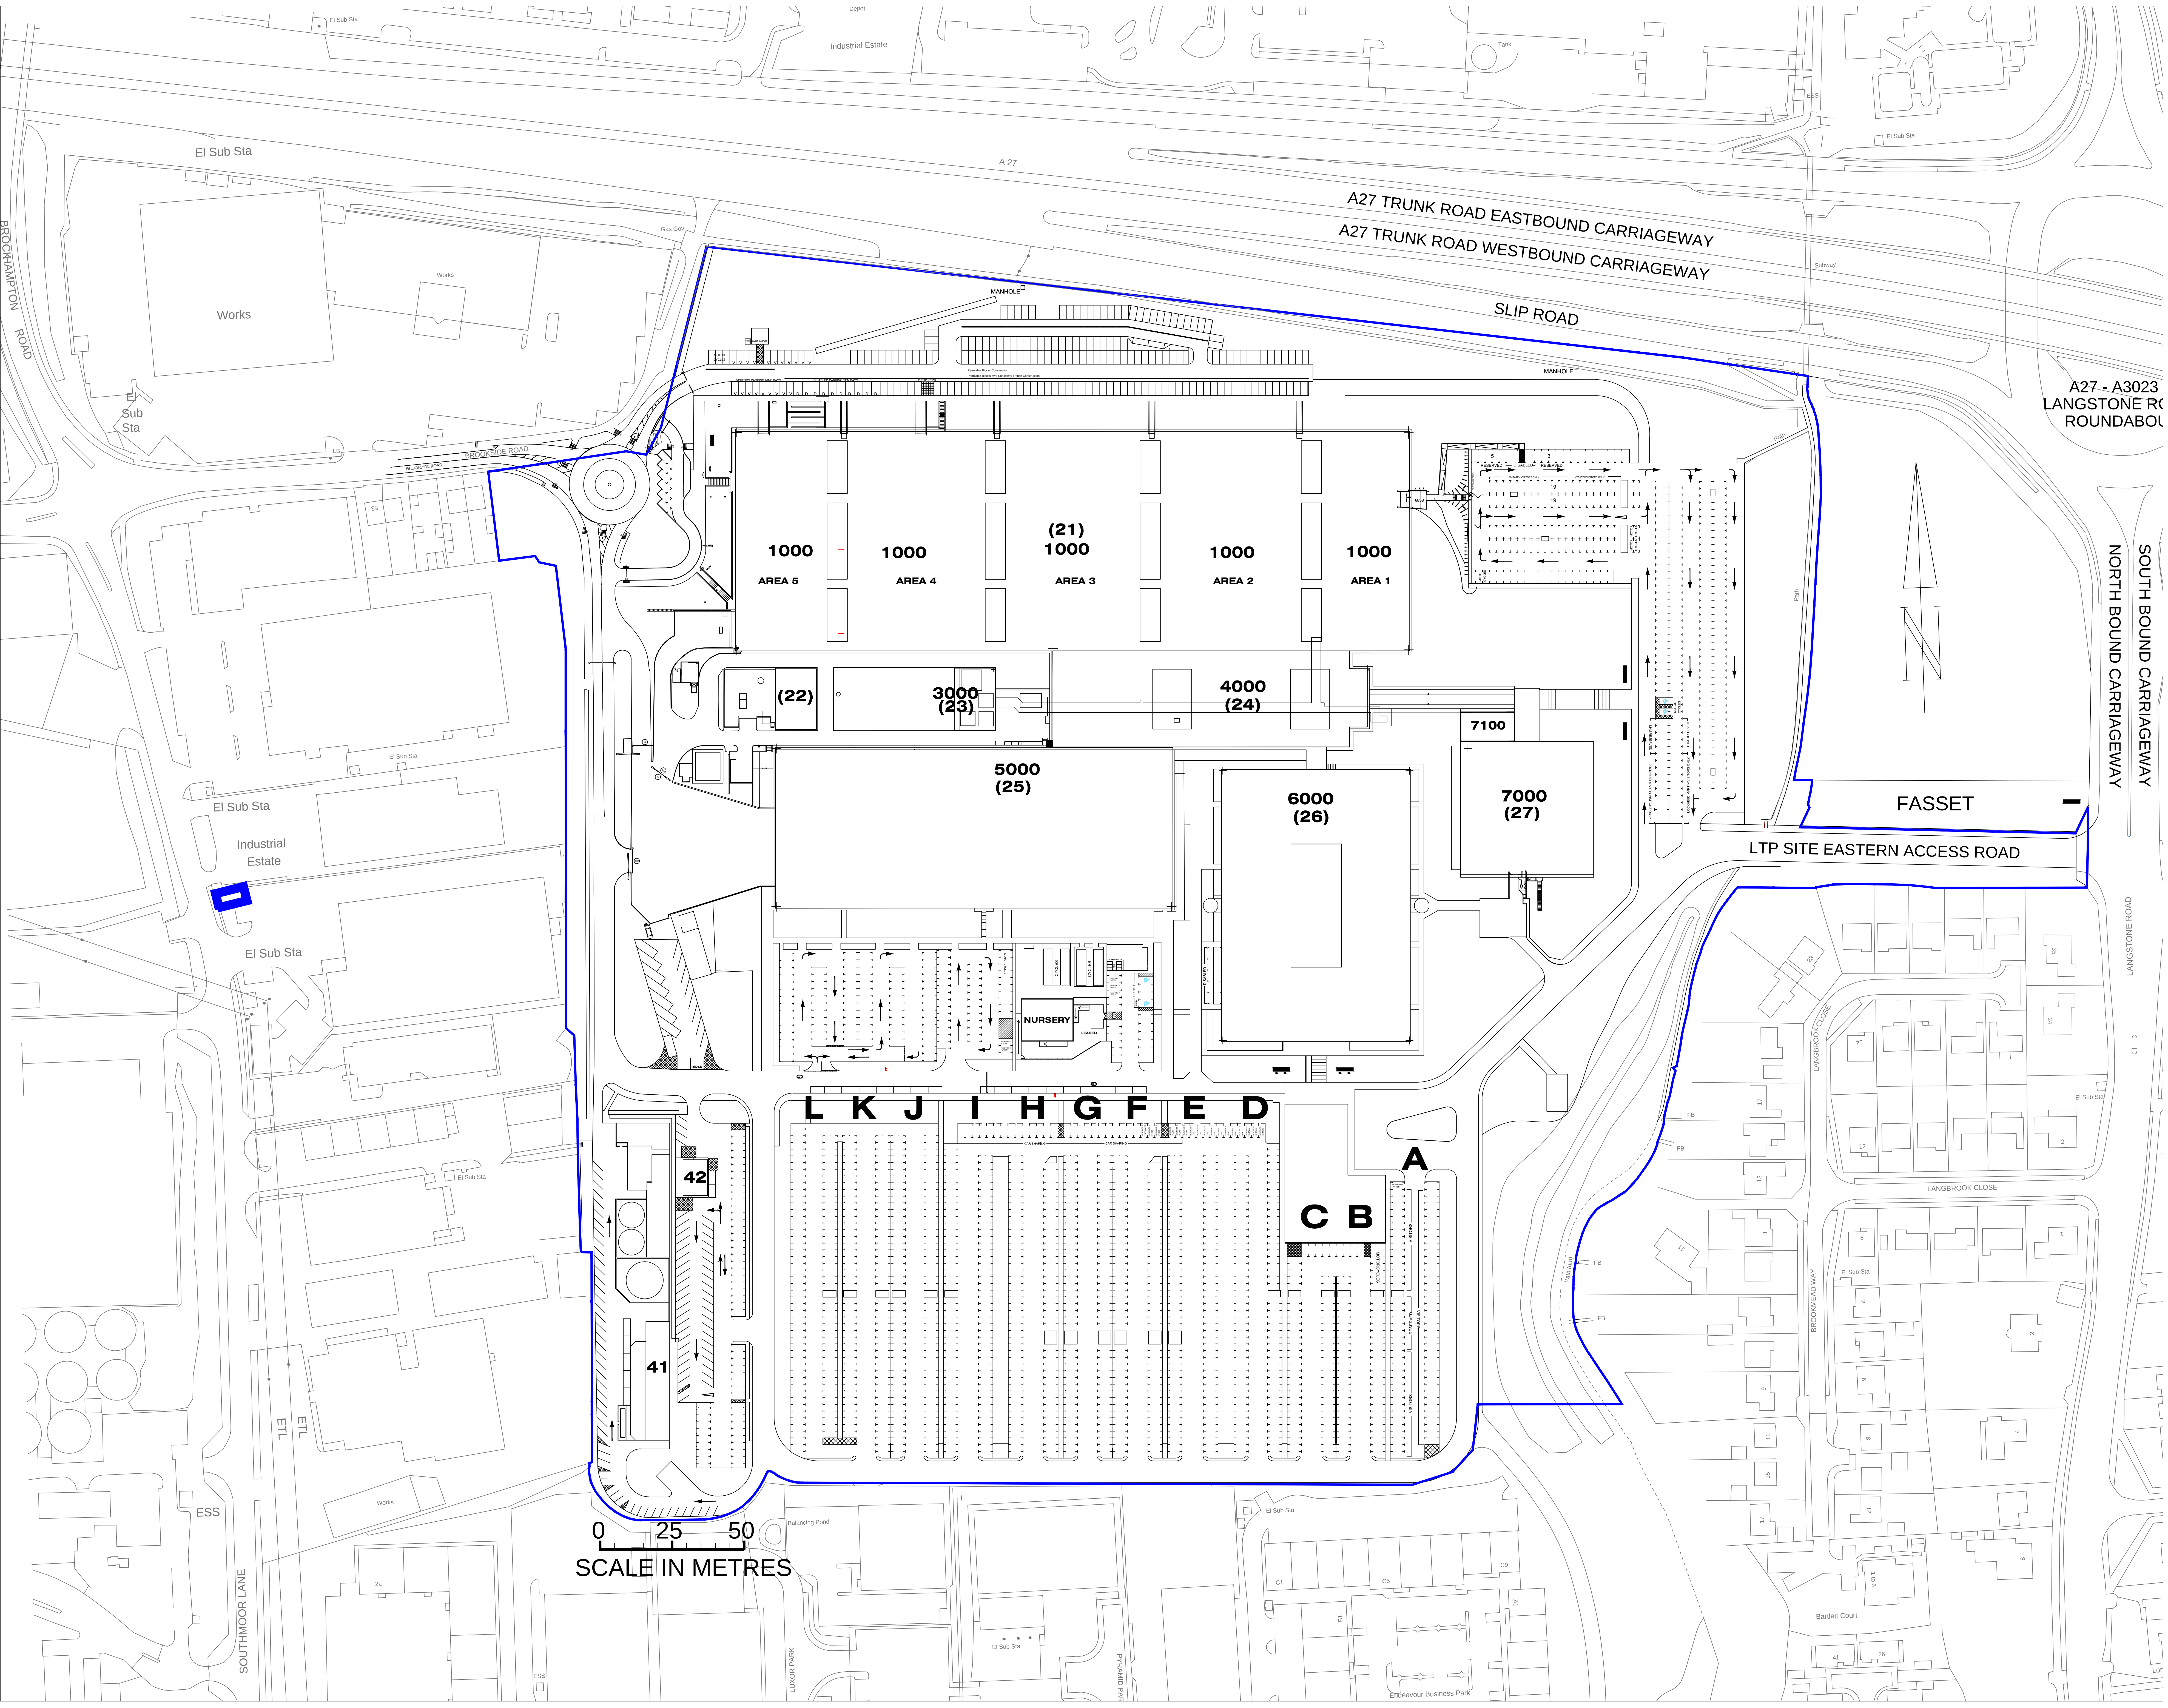

LANGSTONE TECHNOLOGY  
PARK  
MPH SITE SCHEMATIC  
1:1000