



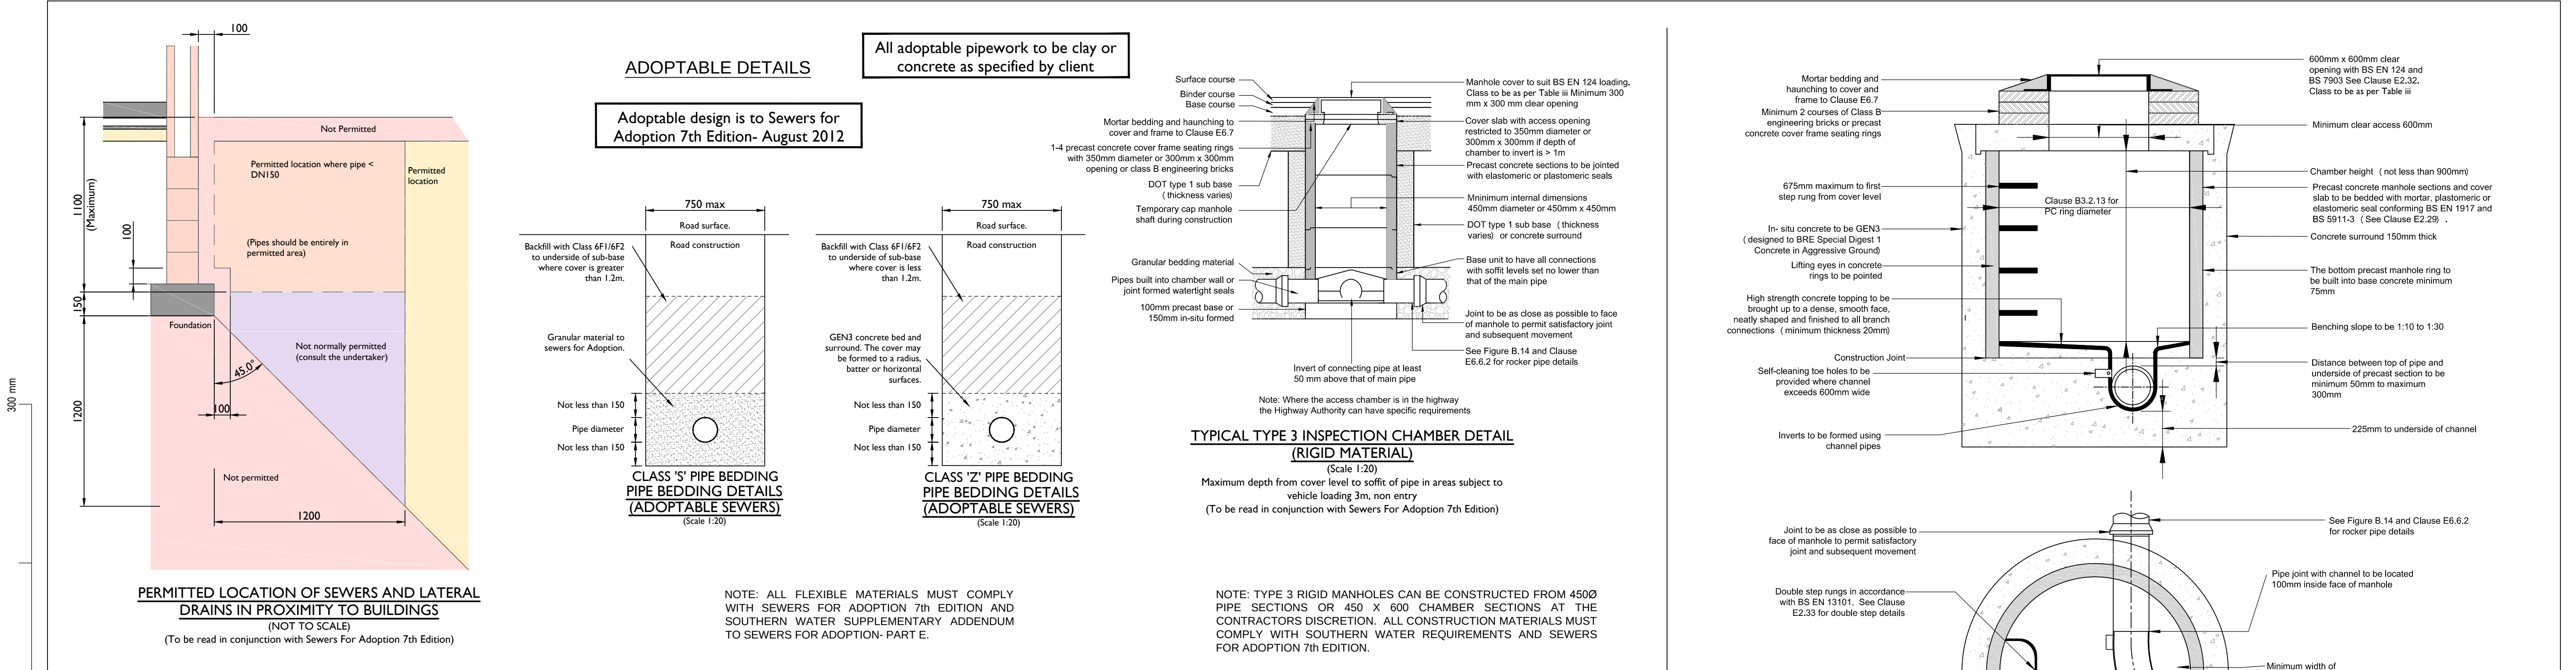

PRIVATE DETAILS

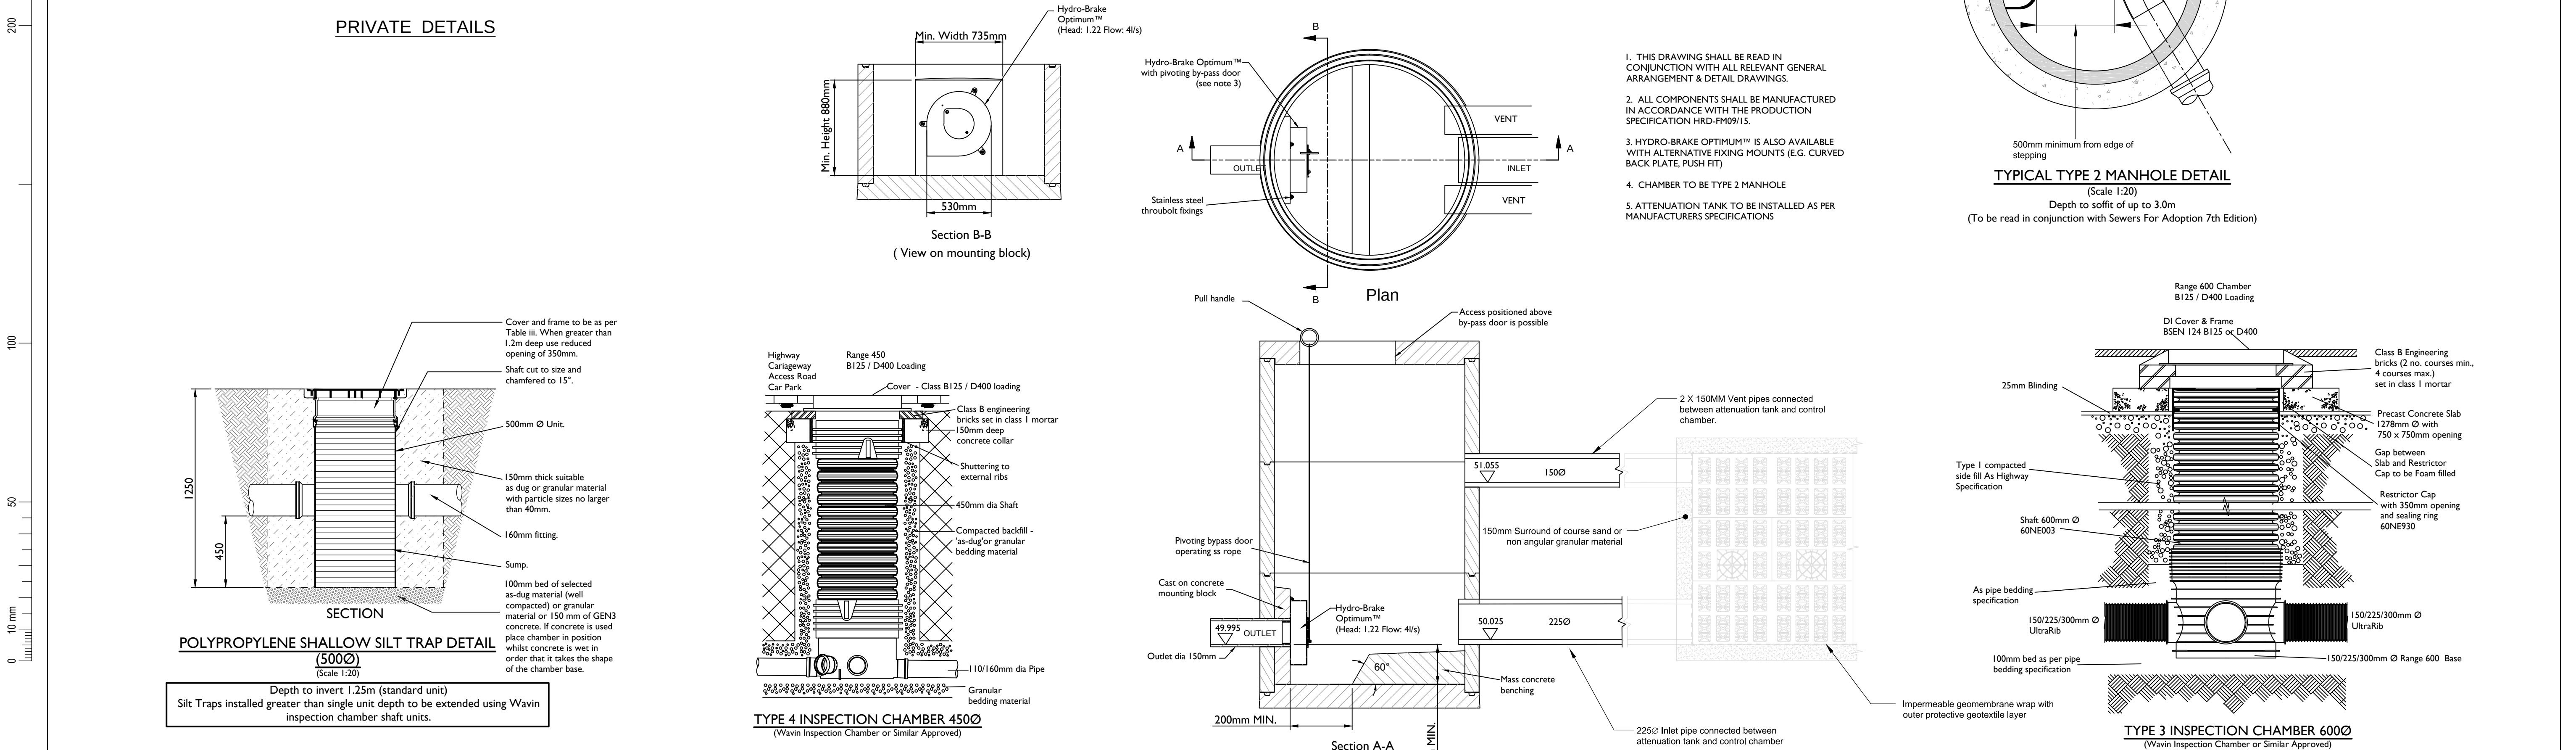

STANDARD NOTES:

- This drawing is to be read in conjunction with all other OPUS INTERNATIONAL CONSULTANTS (UK) LTD drawings, and with all relevant Architects and Engineer's drawings and specification.
- No dimensions are to be scaled from this drawing, but must be taken from site and / or the details.
- Unless noted otherwise all dimensions are in millimeters and all levels are in metres from the site datum.
- All dimensions to be checked on site. All details and dimensions relating to sub-Contractors work must be checked and agreed between the sub-Contractor or supplier and the general Contractor.
- The electronic information from this drawing can not be guaranteed as dimensionally drawn exact. Figured dimensions must be used for setting out and detailing. OPUS INTERNATIONAL CONSULTANTS (UK) LTD logos and company information must be removed from copies if information is re-used.
- The main Contractor is responsible for the design of all temporary works, and is also responsible for the safe maintenance and stability of existing buildings at all times.
- The main Contractor is responsible for all occurrences of ground water during the construction period.
- Any information given regarding existing underground services is given in good faith after consultation with the relevant authority, however accuracy is not certain. The main Contractor is responsible for checking all information on site prior to work commencing and taking due care and attention whilst undertaking the works.
- The contractor must comply with all current legislation relating to Health & Safety.

Revision	Amendment	Approved	Revision Date
T2	REVISED TANK DETAILS.	CAA	31.10.2016
T1	FIRST ISSUE.	CAA	30.03.2016



Fareham Office
044 (0)1329 822021

Modulus House,
Salters Lane,
FAREHAM

Drawn	Designed	Approved	Revision Date
CAA	CAA	APT	18.03.2016

Project No.	Scale
FA E-F1846.00	AS SHOWN

Project	EAST LEIGH HOUSE BARTONS ROAD
Sheet	DRAINAGE CONSTRUCTION DETAILS PRIVATE/ADOPTABLE
Drawing No.	311
Sheet No.	2 of 2
Revision	T2