

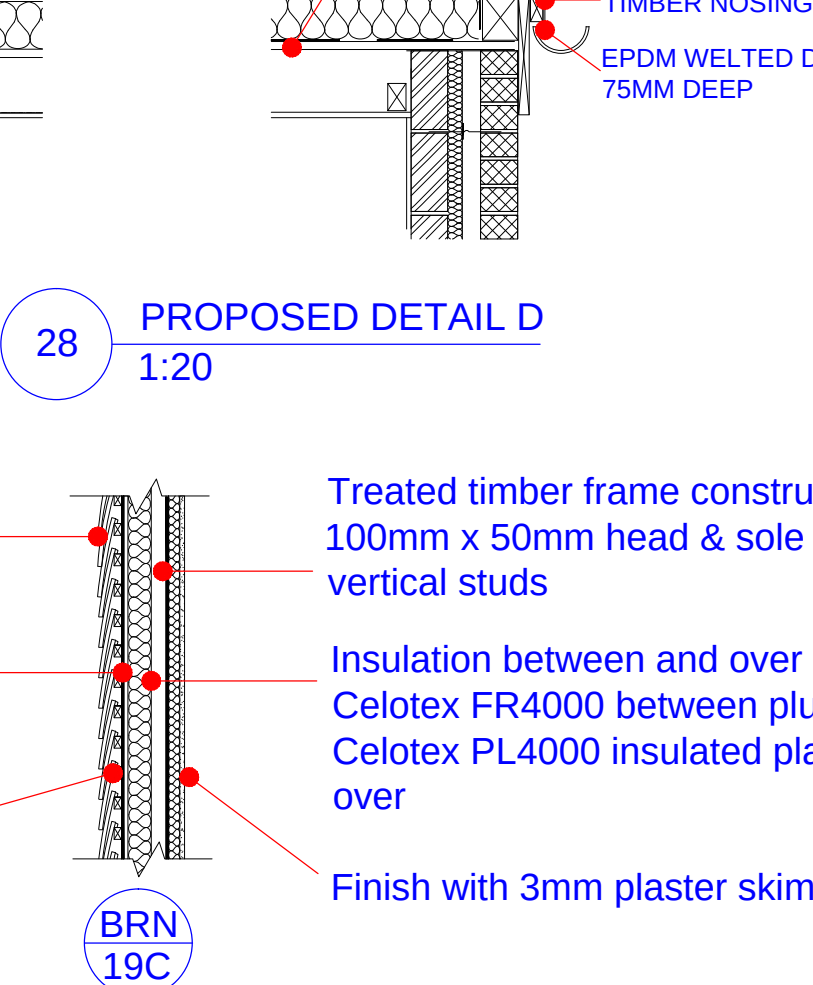
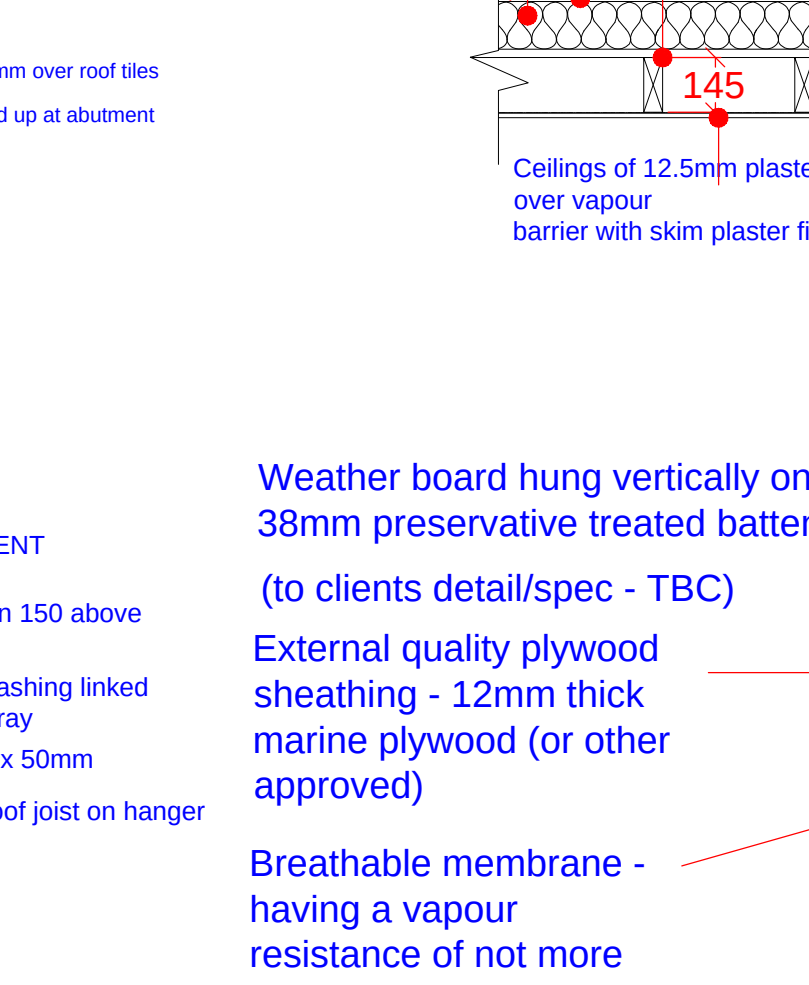
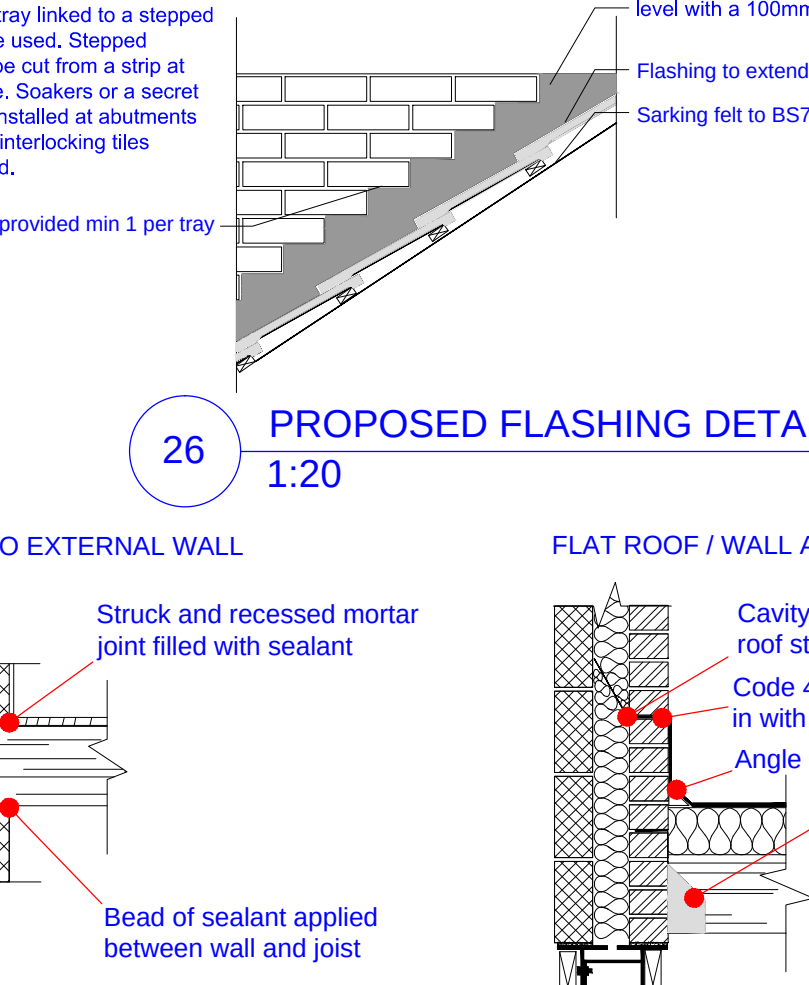
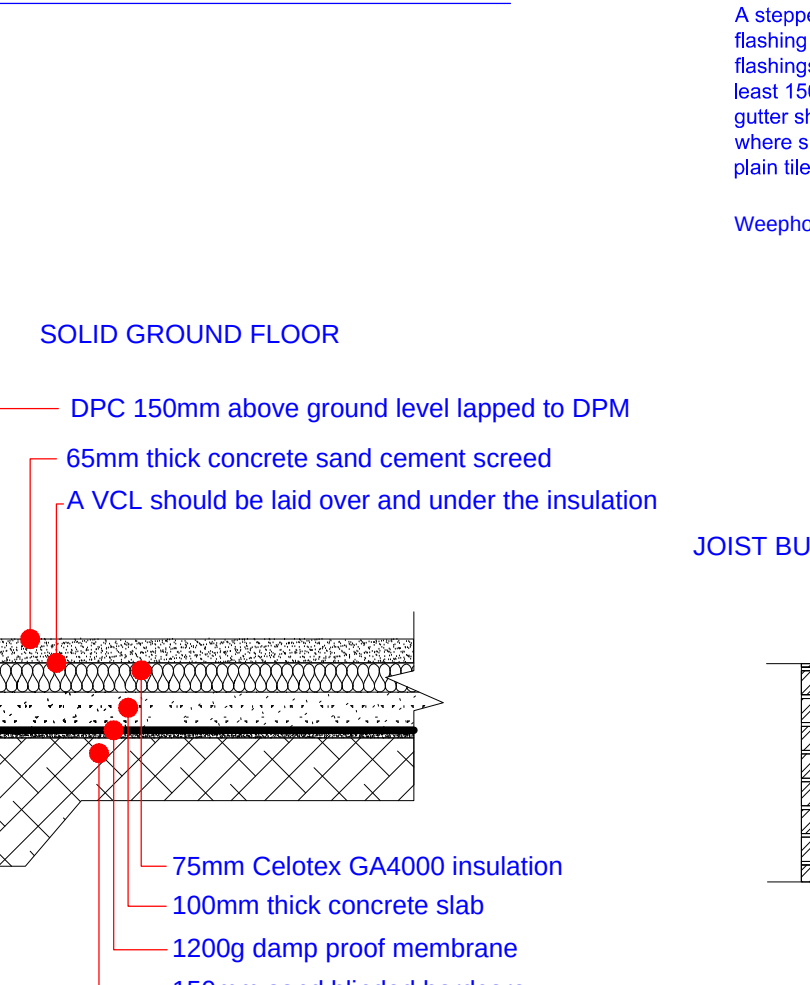
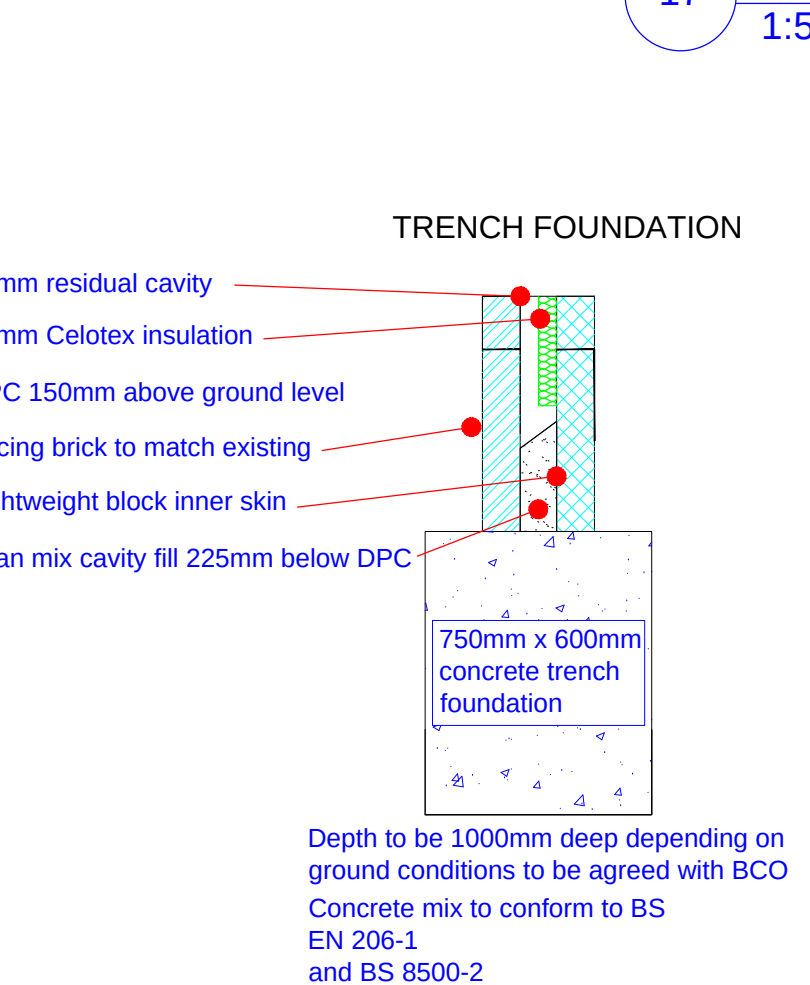
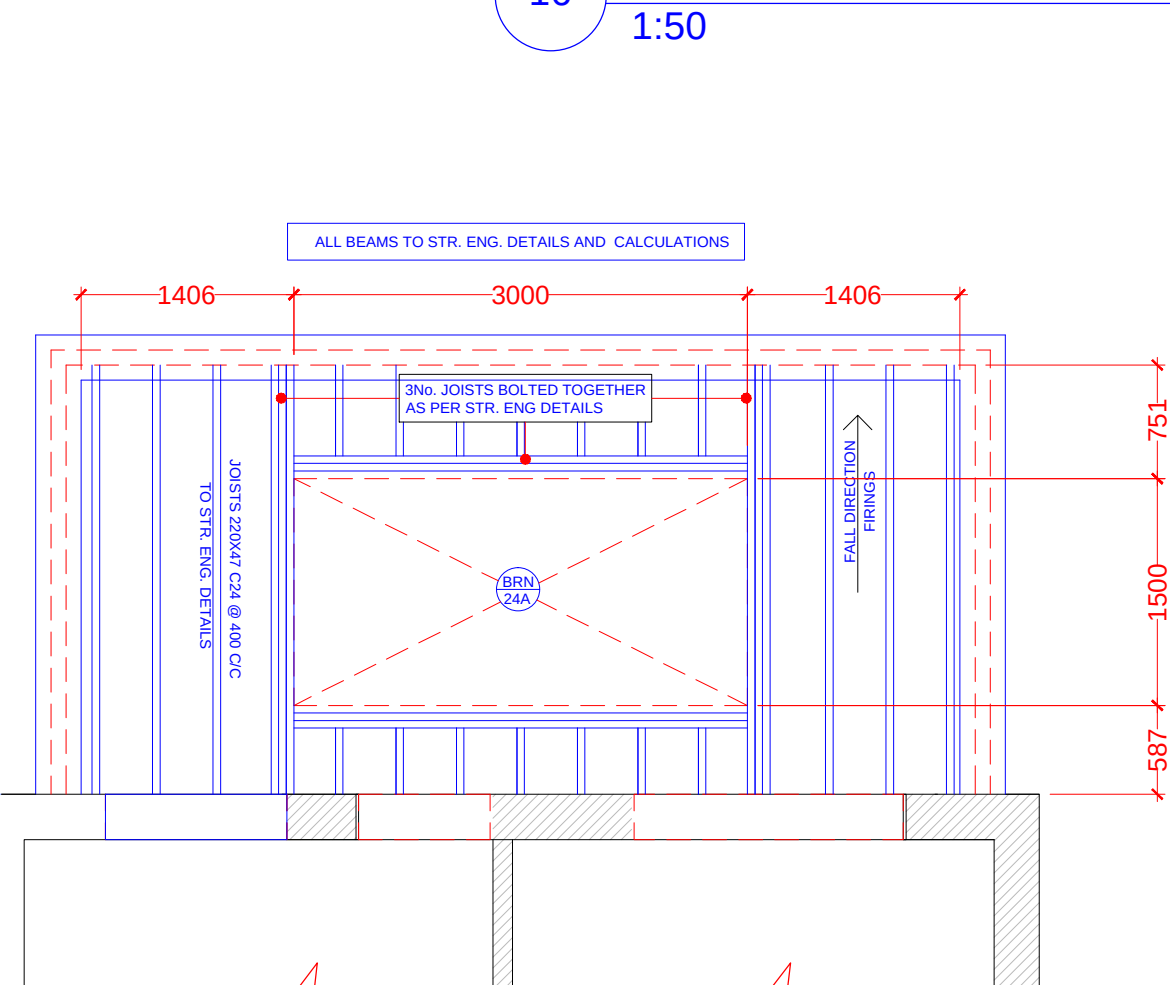
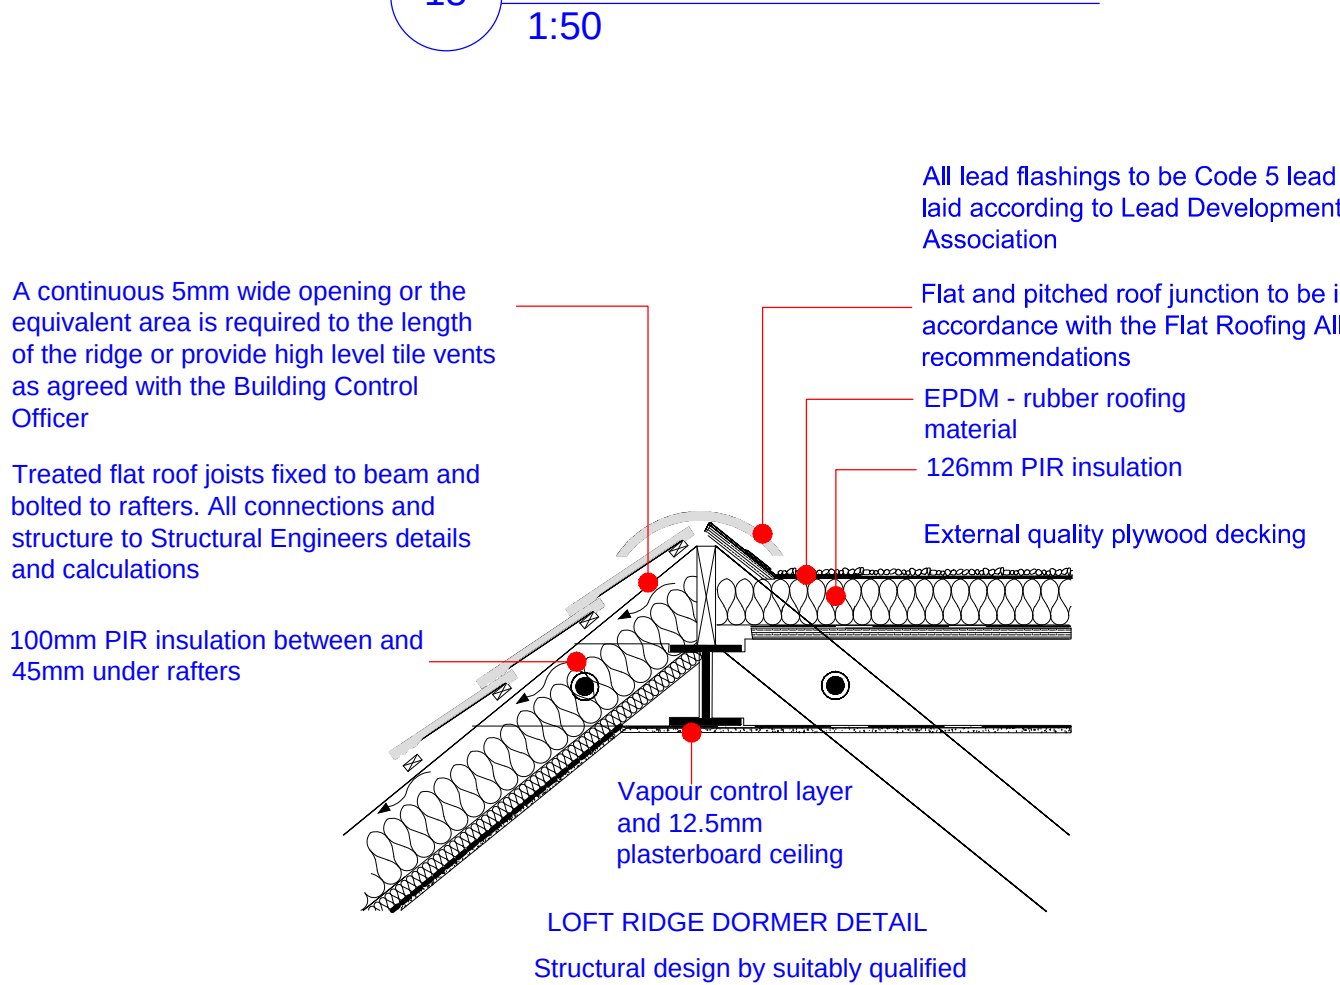
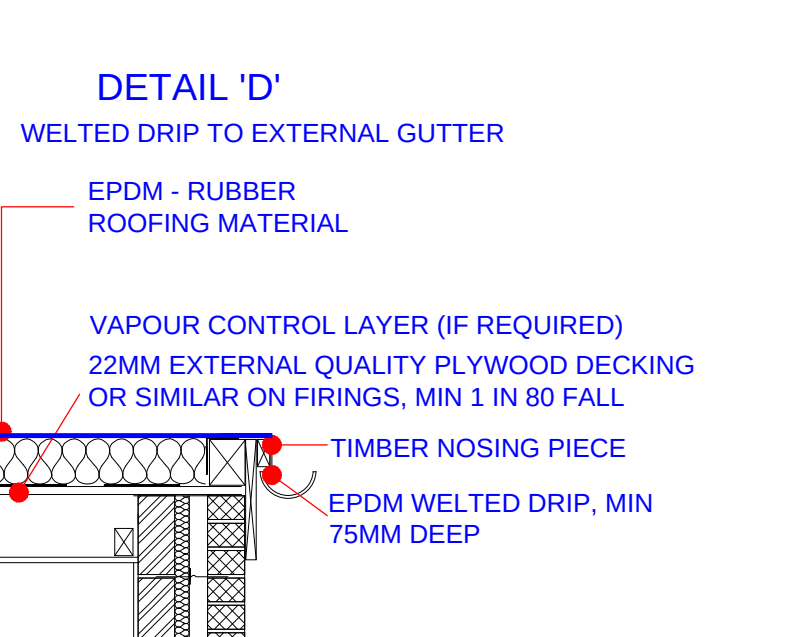
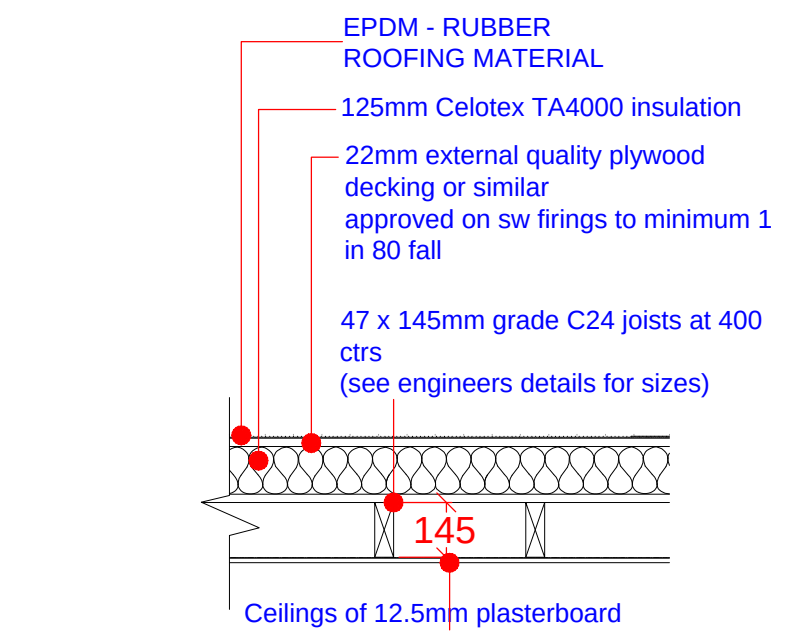
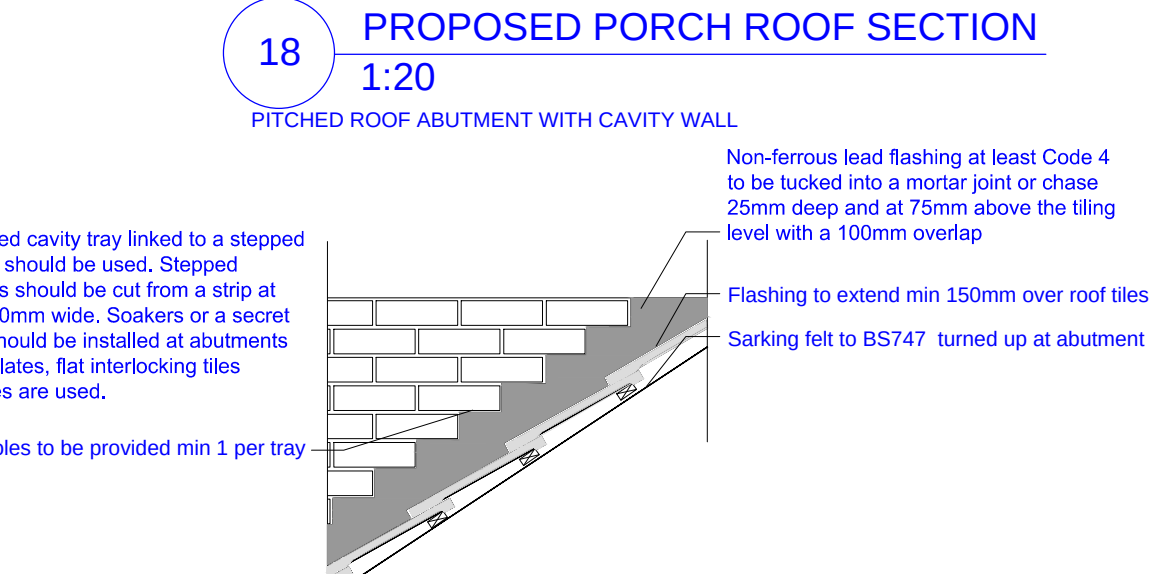
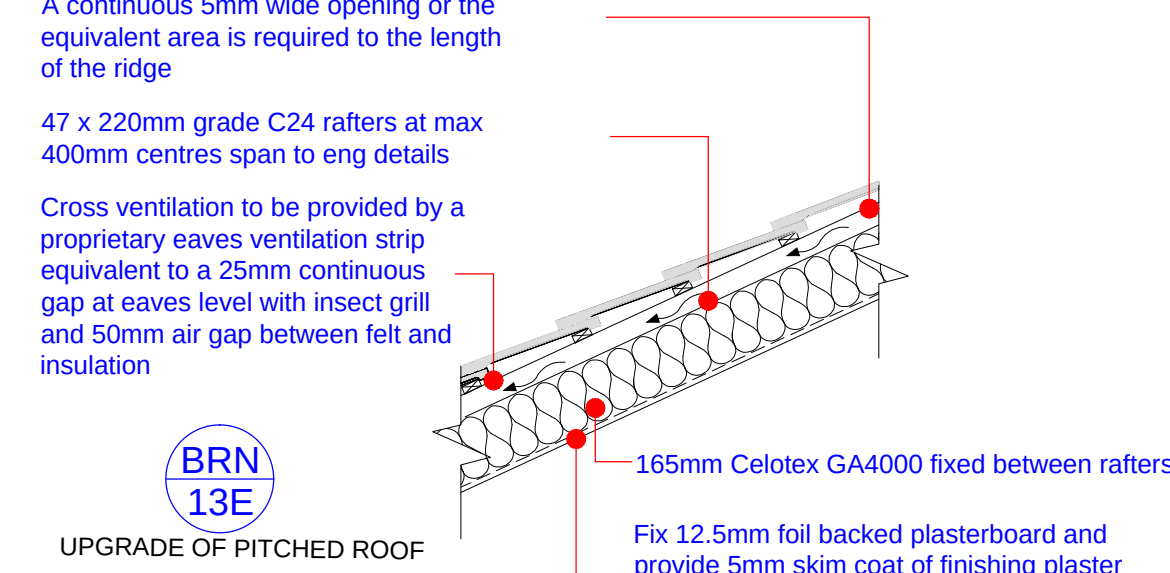
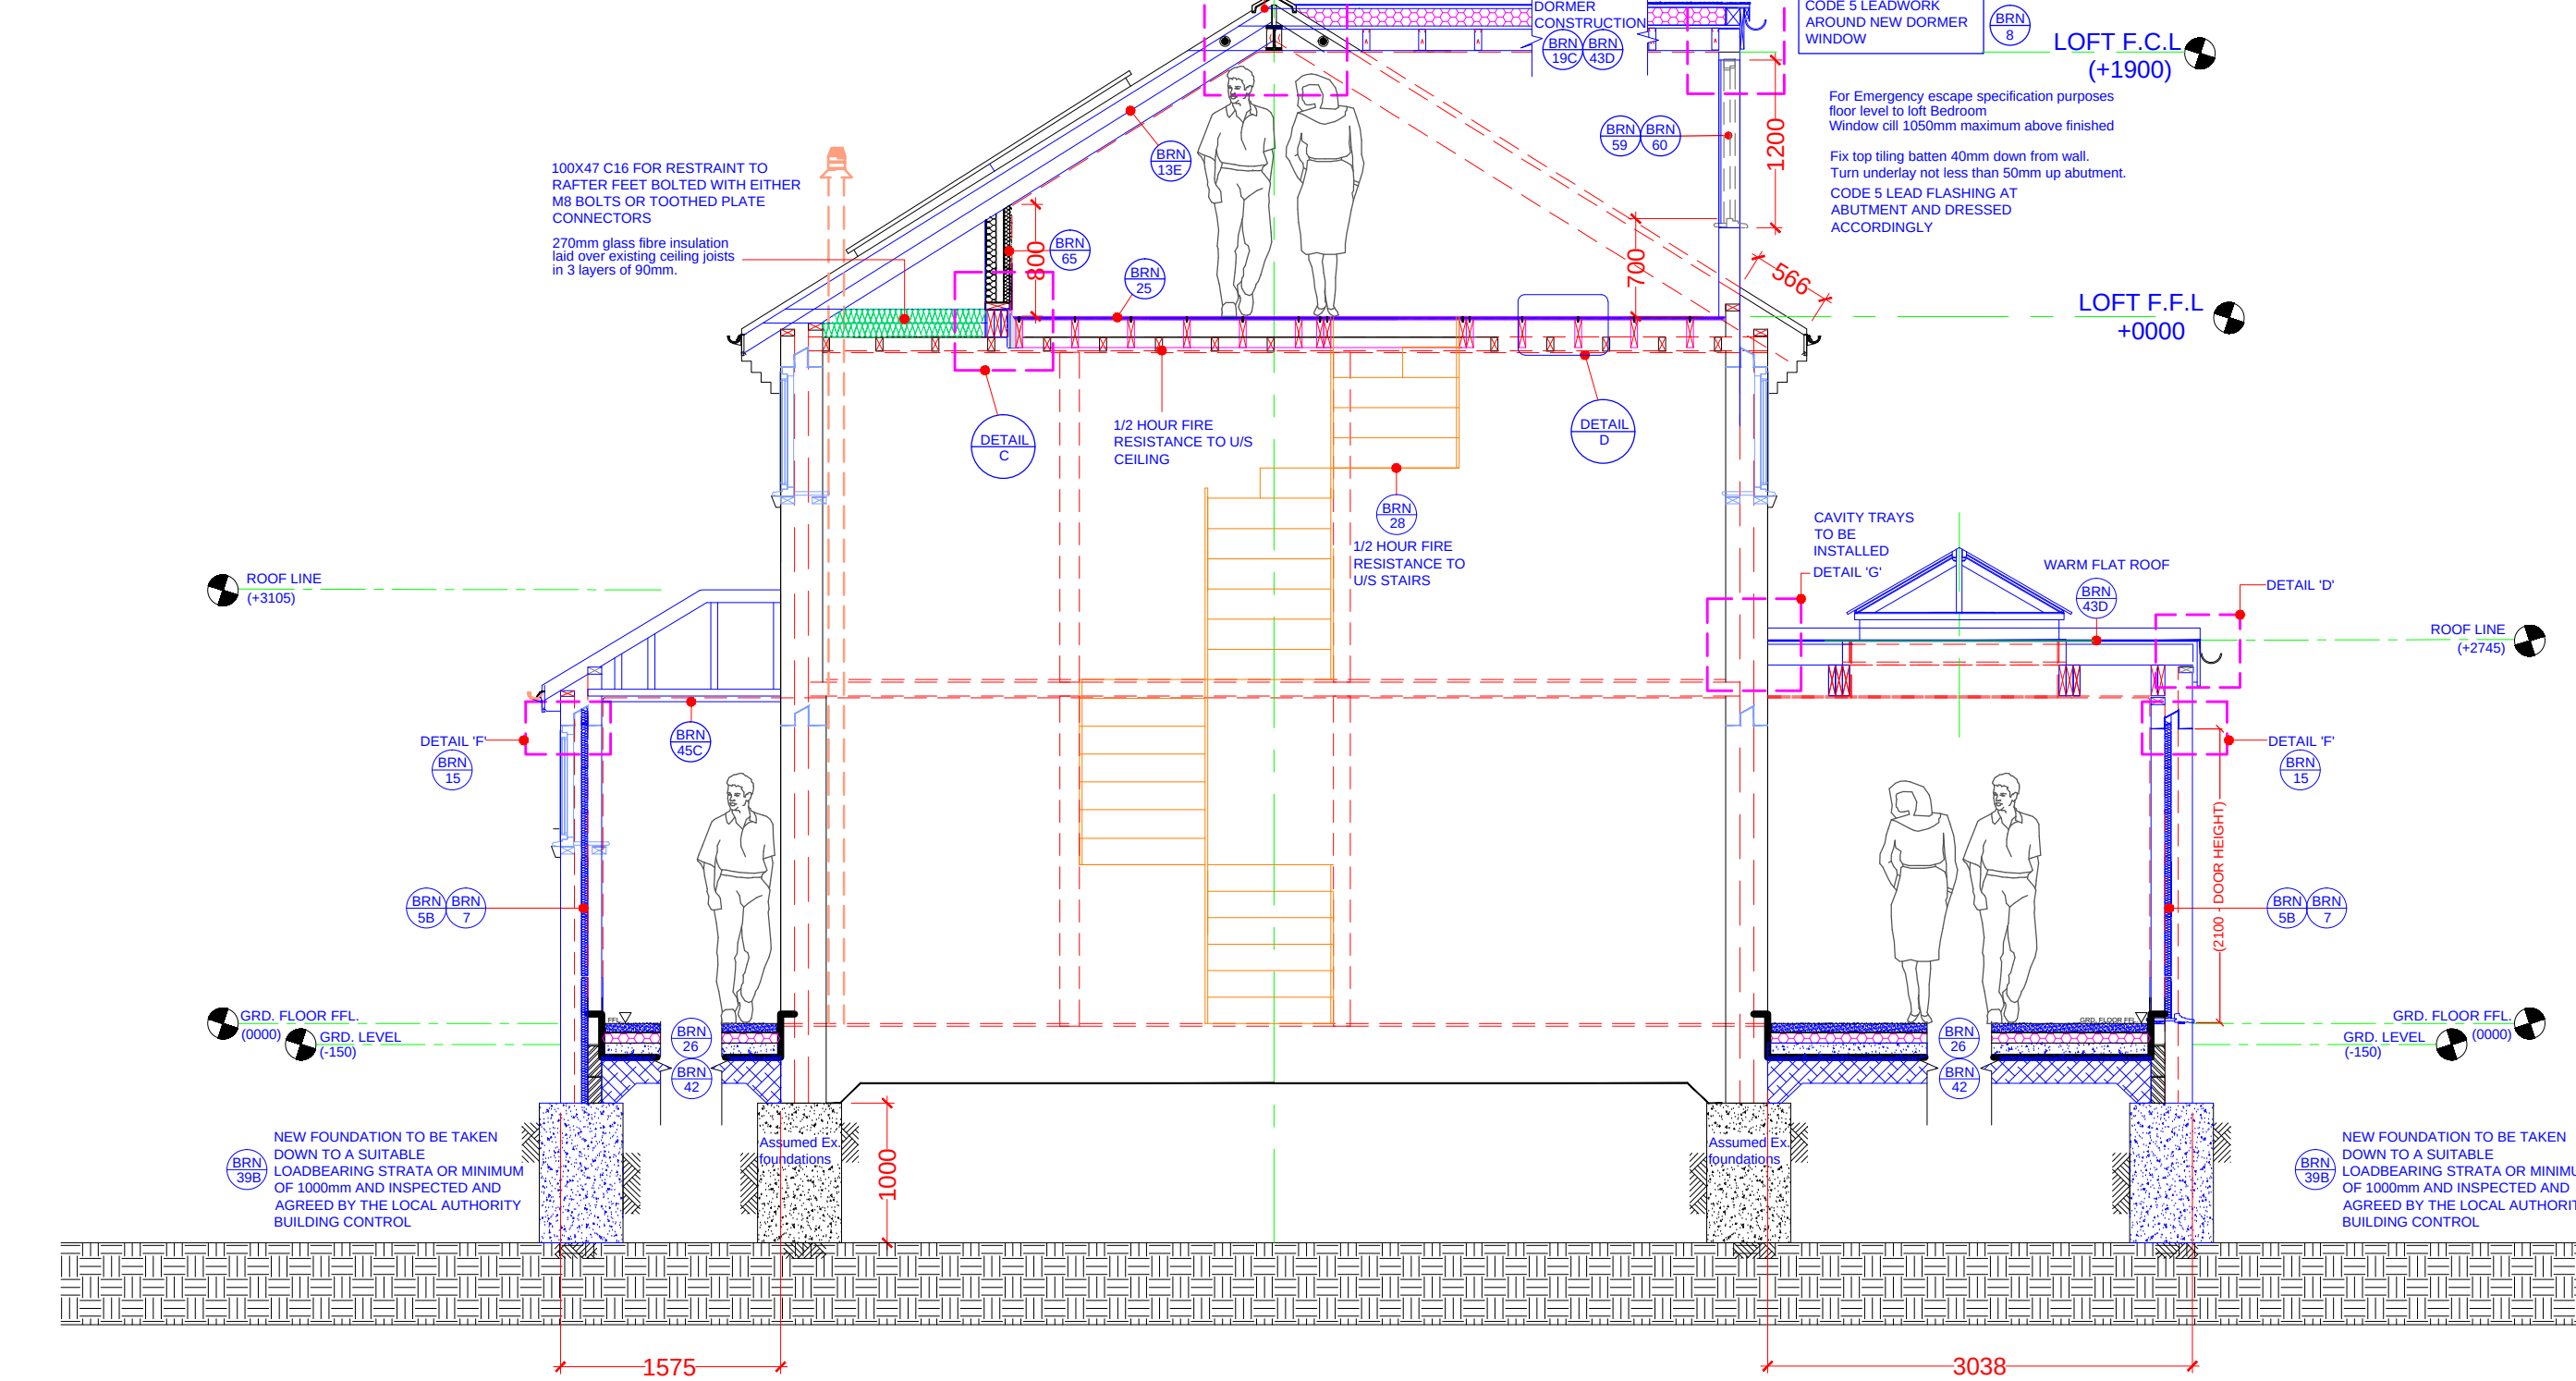
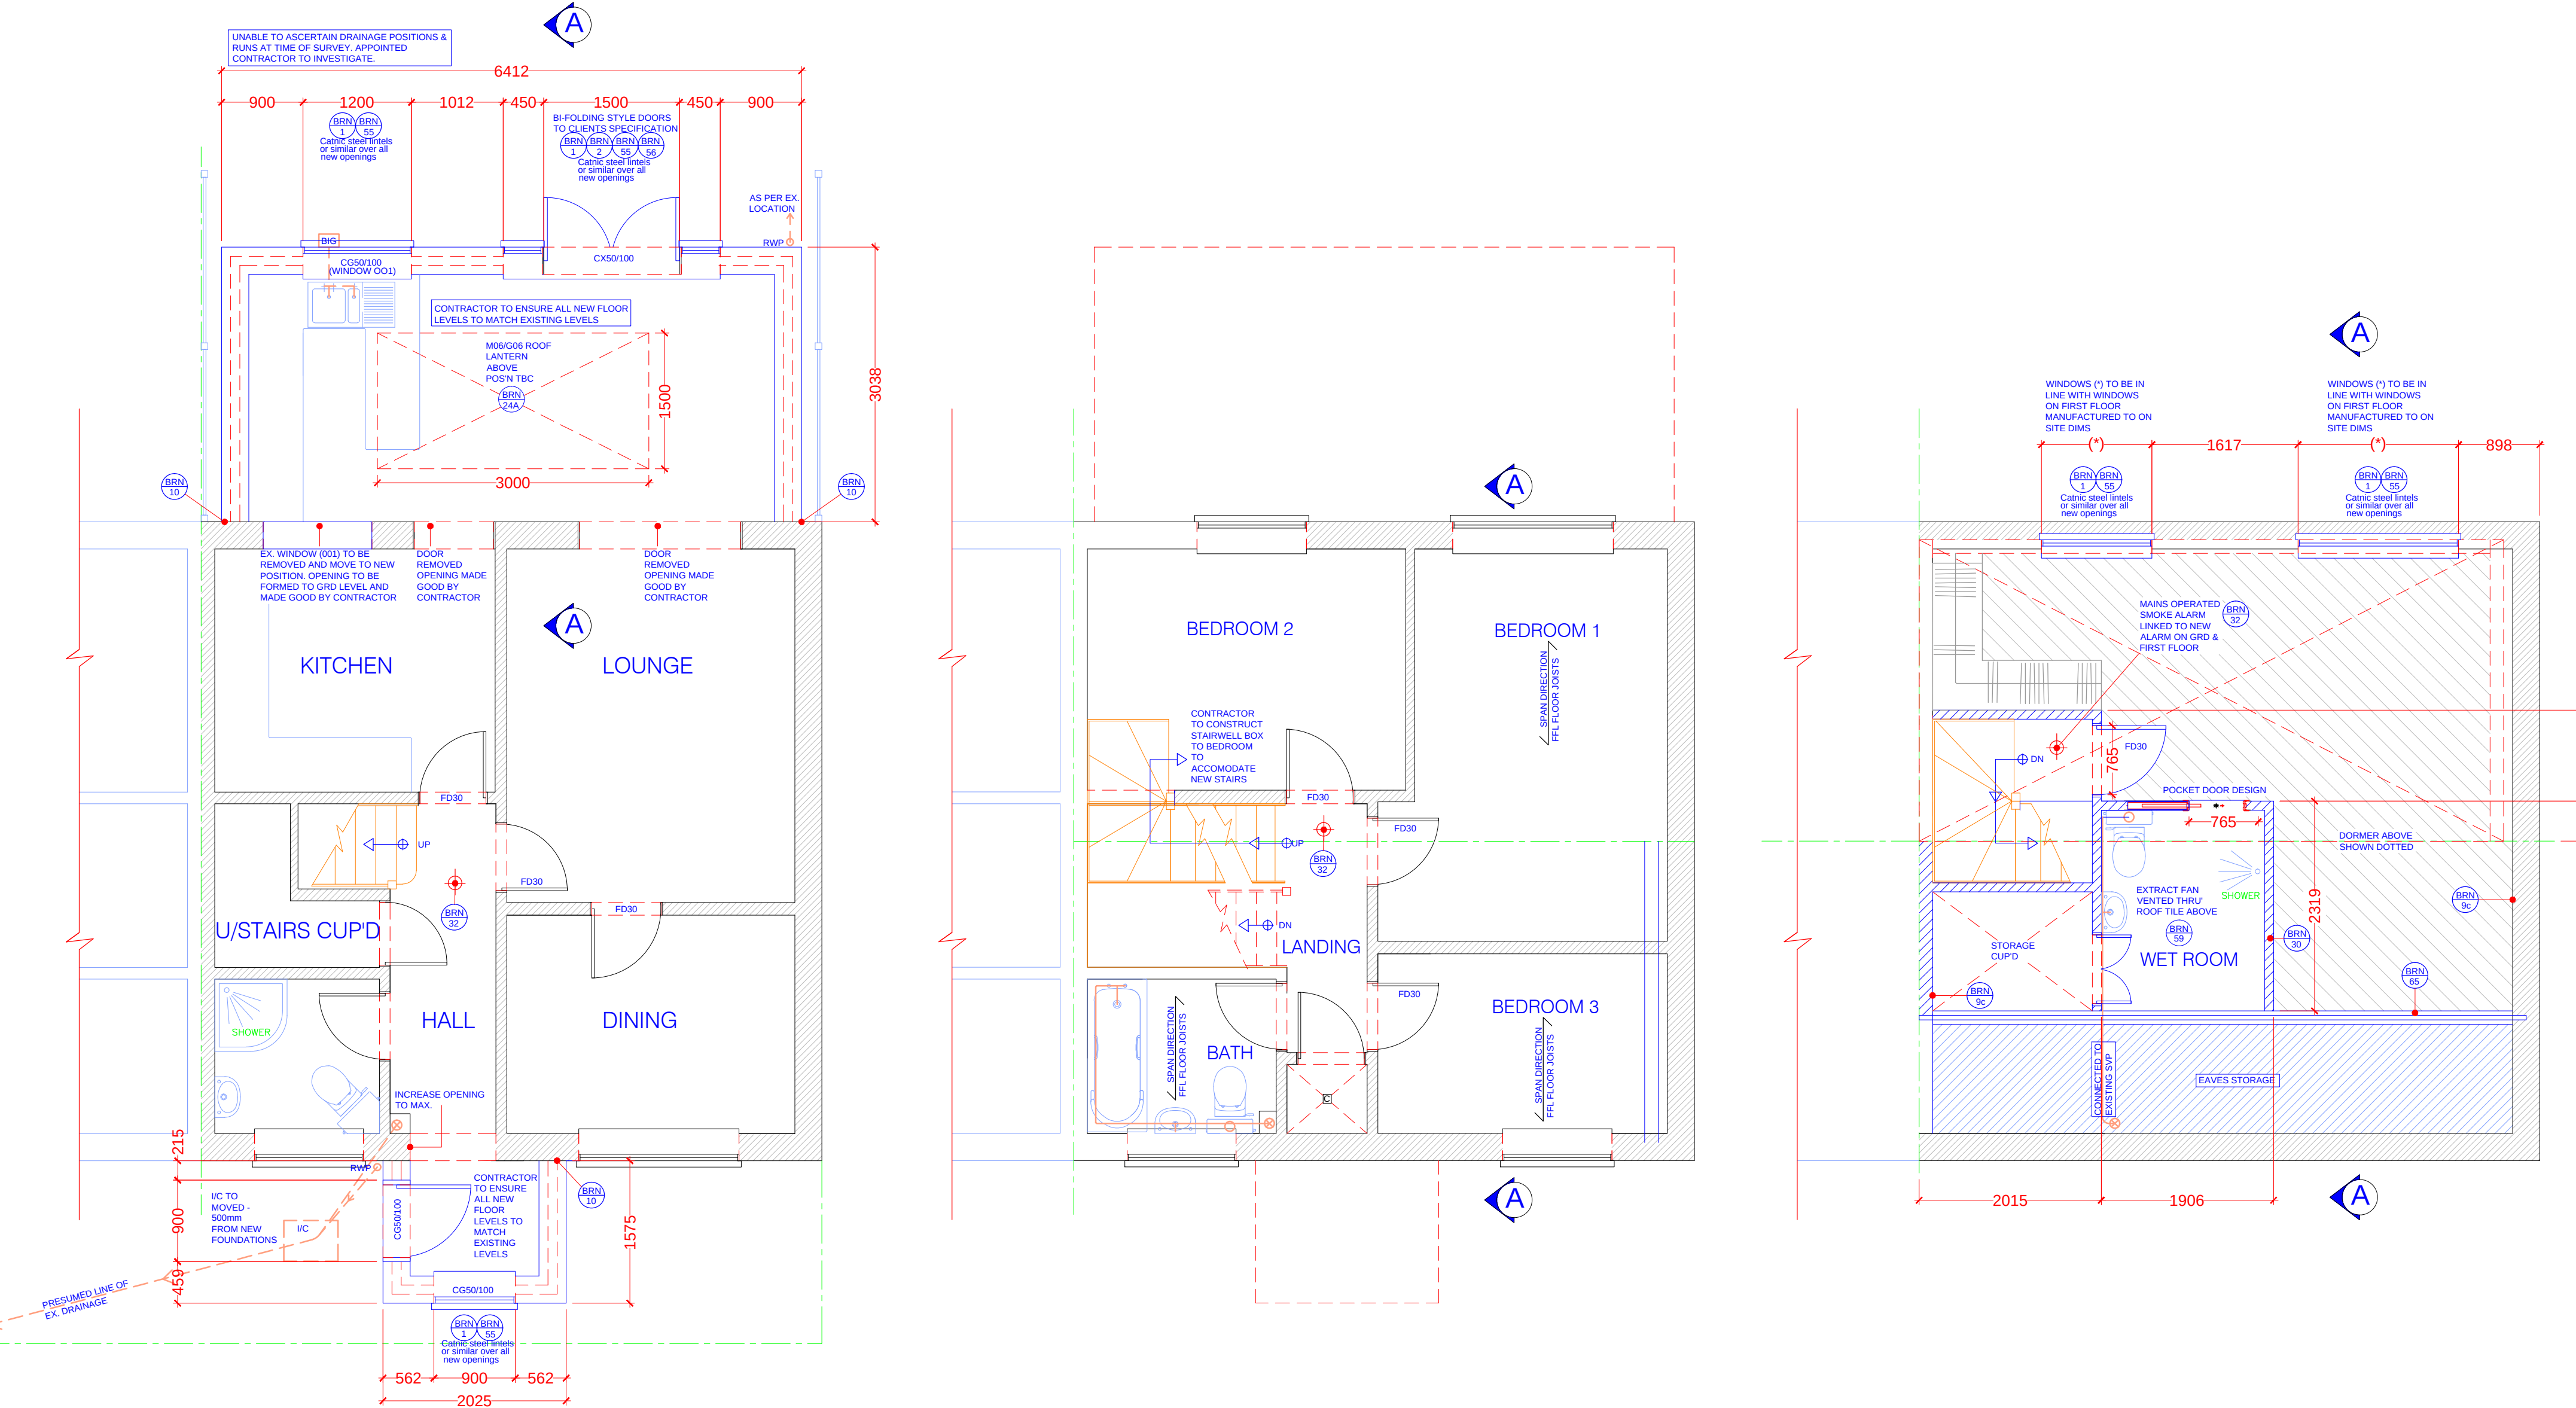
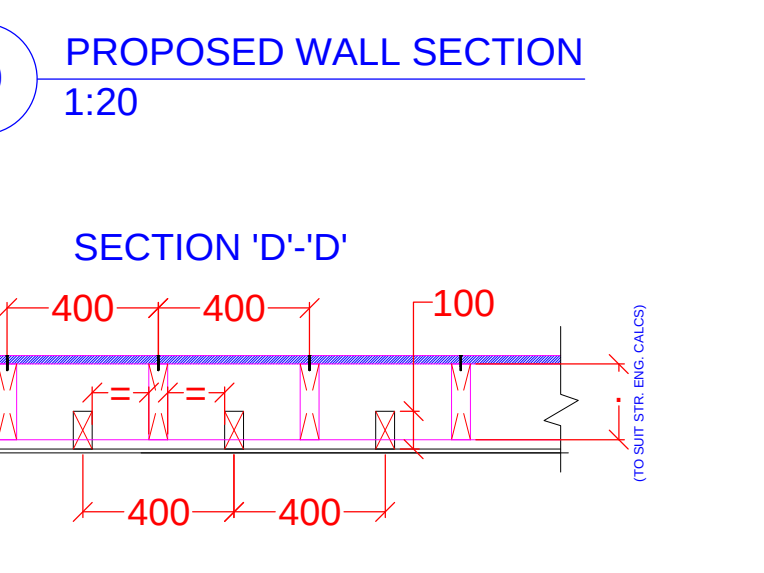
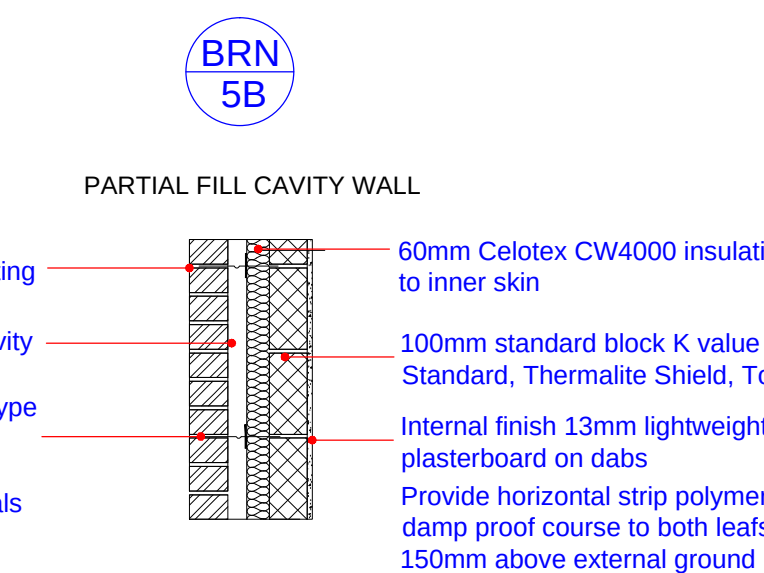
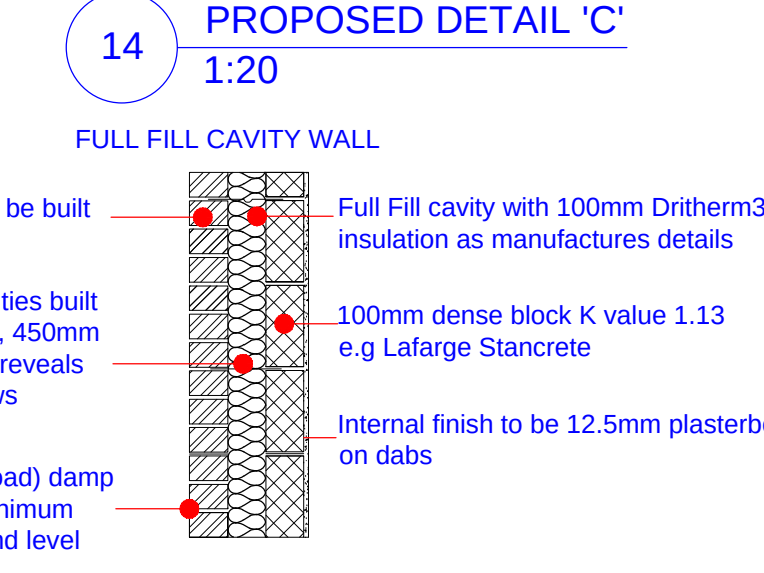
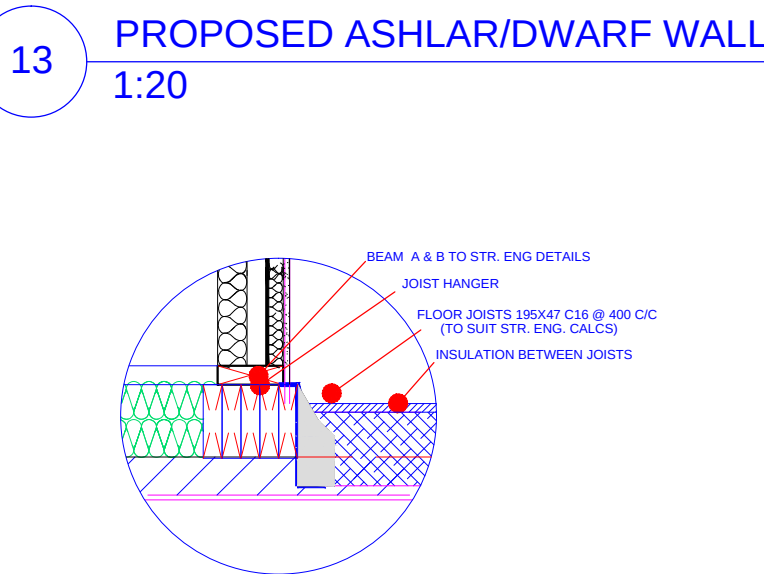
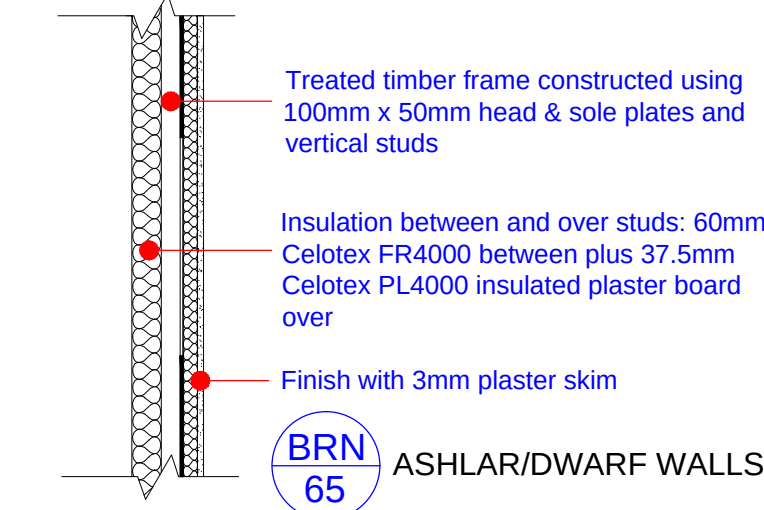


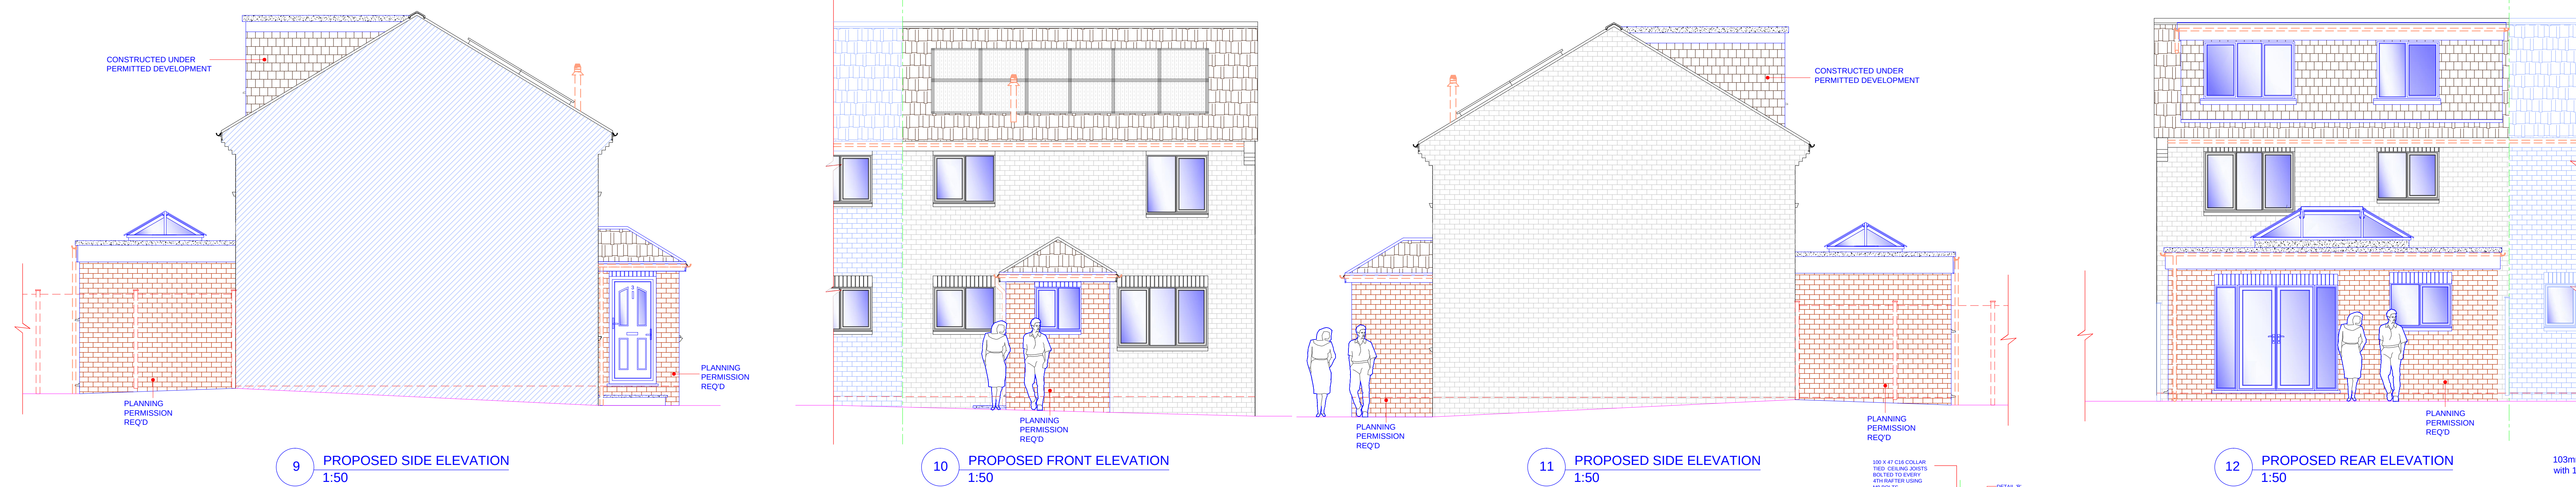

DETAILS AND DIMENSIONS OF ALL LEVELS OF PROPOSED PLANS TO BE CHECKED ON SITE BY APPOINTED CONTRACTOR PRIOR TO ANY COMMENCEMENT/ORDERING OF MATERIALS OF WORK, ANY QUERIES, VARIATIONS OR DISCREPANCIES DIRECTED TO CLIENT - DM DESIGNS ACCEPTS NO RESPONSIBILITY IN ANY PART ON DRAWINGS UNLESS OTHERWISE AGREED PRIOR.

NOTE:
DRAWING: ALLAN_01A TO BE USED IN CONJUNCTION WITH ASSOCIATED BUILDING REGULATIONS NOTES ALLAN/BRN.
DIRECTIONAL NORTH ARROW SHOWN ON BLOCK & LOCATION PLANS ALLAN/BLP.

BRN 1	DENOTES ATTACHED BUILDING REGULATION NOTES	DENOTES ITEM NO.
MODIFICATIONS		ISSUE:
AMENDED TO SUIT PLANNING		17.08.17 - B
TITLE		LOFT EXTENSION (UNDER PERMITTED DEV)
REAR AND FRONT PORCH EXTENSION		
CUSTOMER		MR P ALLAN, 3 SALVIA CLOSE, WATEROOVILLE, PO7 8BY
DRAWN BY:		
DRAWING NO:		ALLAN_01A 1 OF 1
SCALE:		VARIABLE
DATE:		10.07.2017
REVISION:		B A0

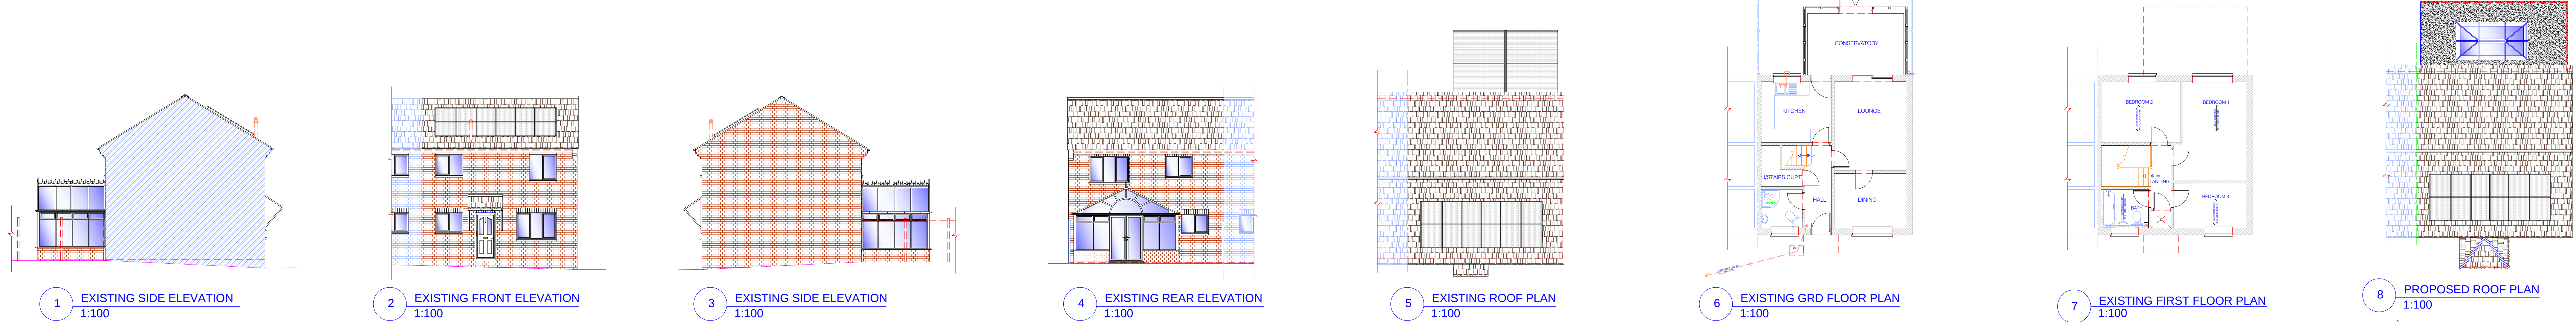