


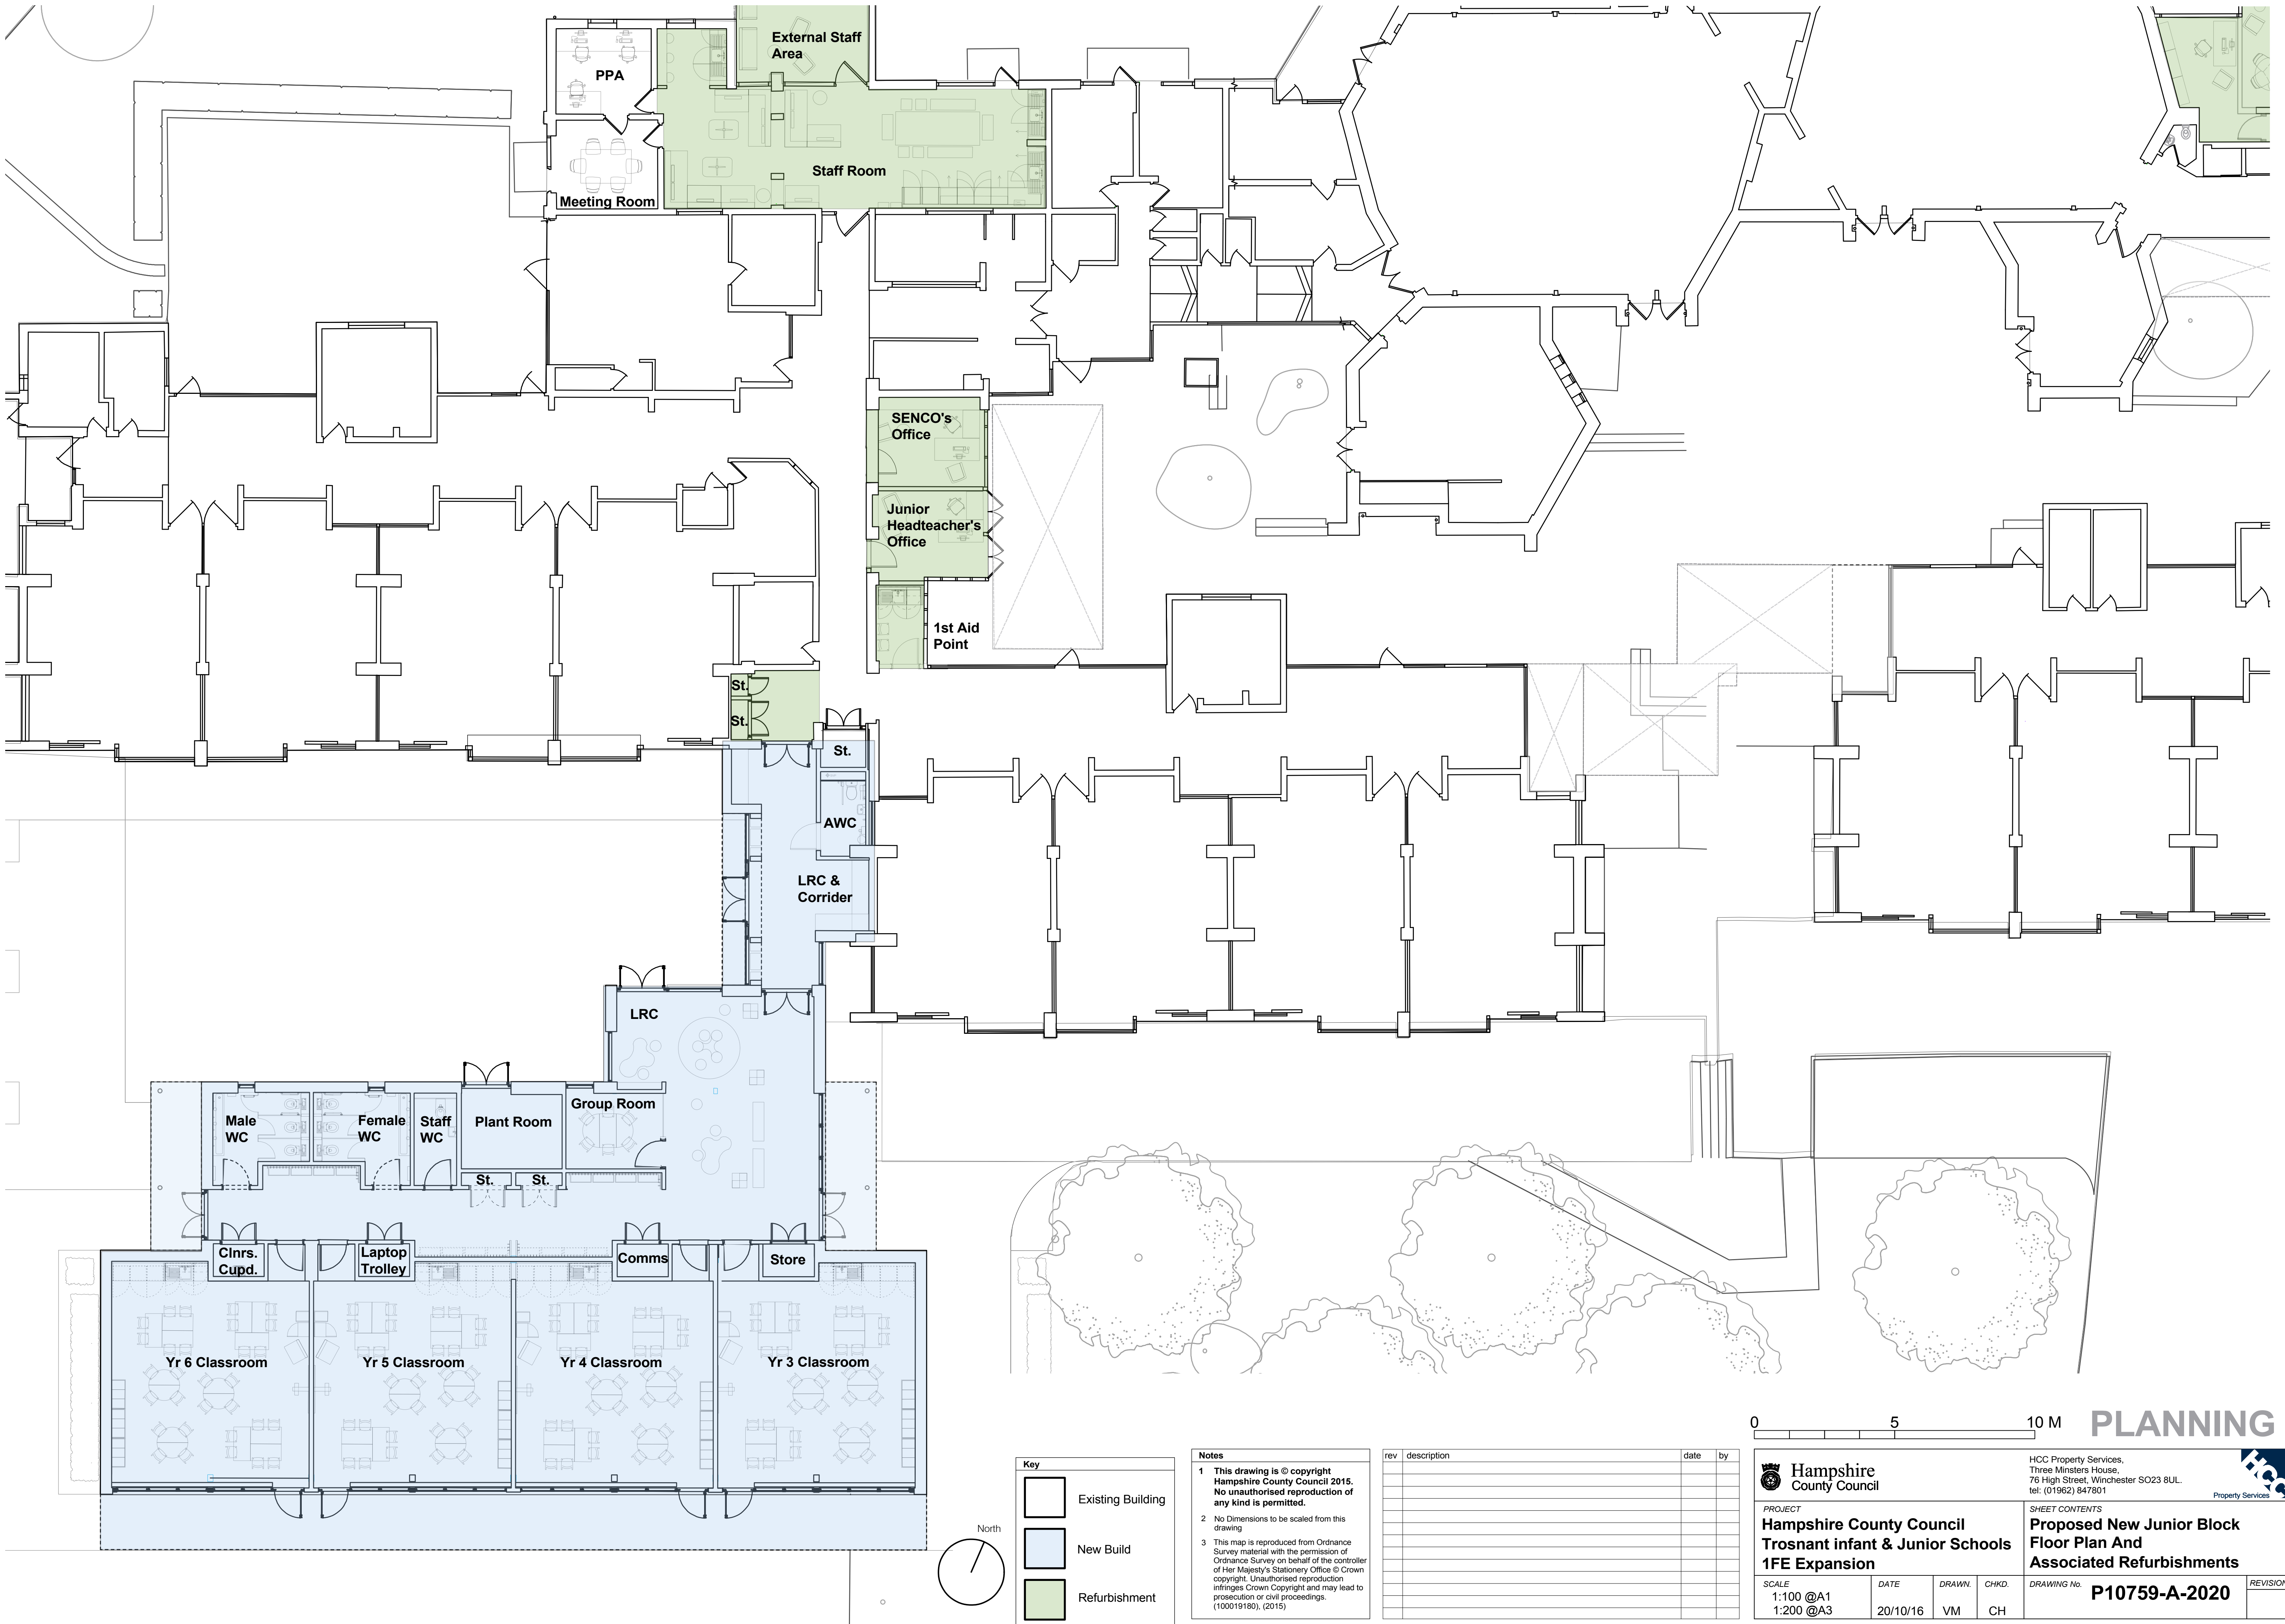

Hampshire County Council

PROJECT

**Hampshire County Council
Trostant infant & Junior Schools
1FE Expansion**

SCALE

1:100 @A1
1:200 @A3

DATE

20/10/16

DRAWN

VM

CHKD

CH

HCC Property Services,
Three Minsters House,
76 High Street, Winchester SO23 8UL.
tel: (01962) 847801

Property Services

SHEET CONTENTS

**Proposed New Junior Block
Trostant infant & Junior Schools
Associated Refurbishments**

DRAWING No.

P10759-A-2020

REVISION

PLANNING