


APP/15/00664

Window + Door Kitchen

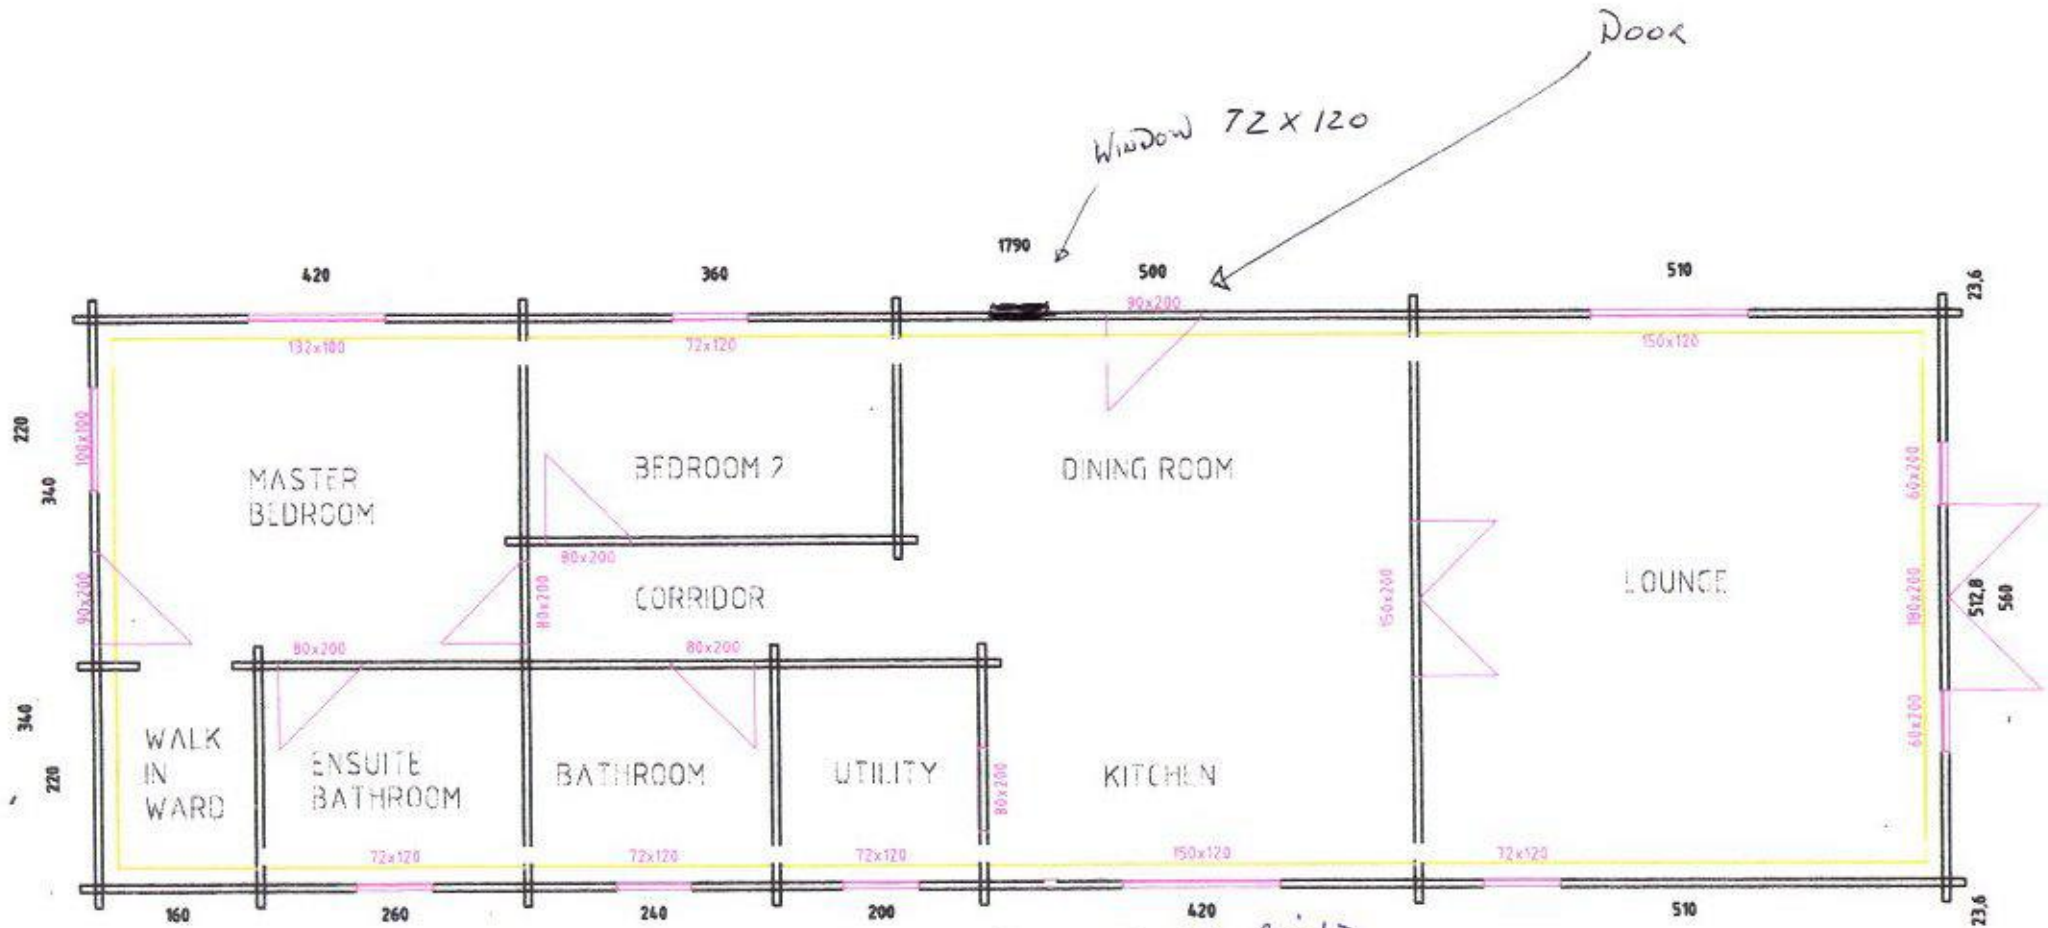

Layout AS BUILT

*Handwritten signature/initials*

*Handwritten signature/initials*

