


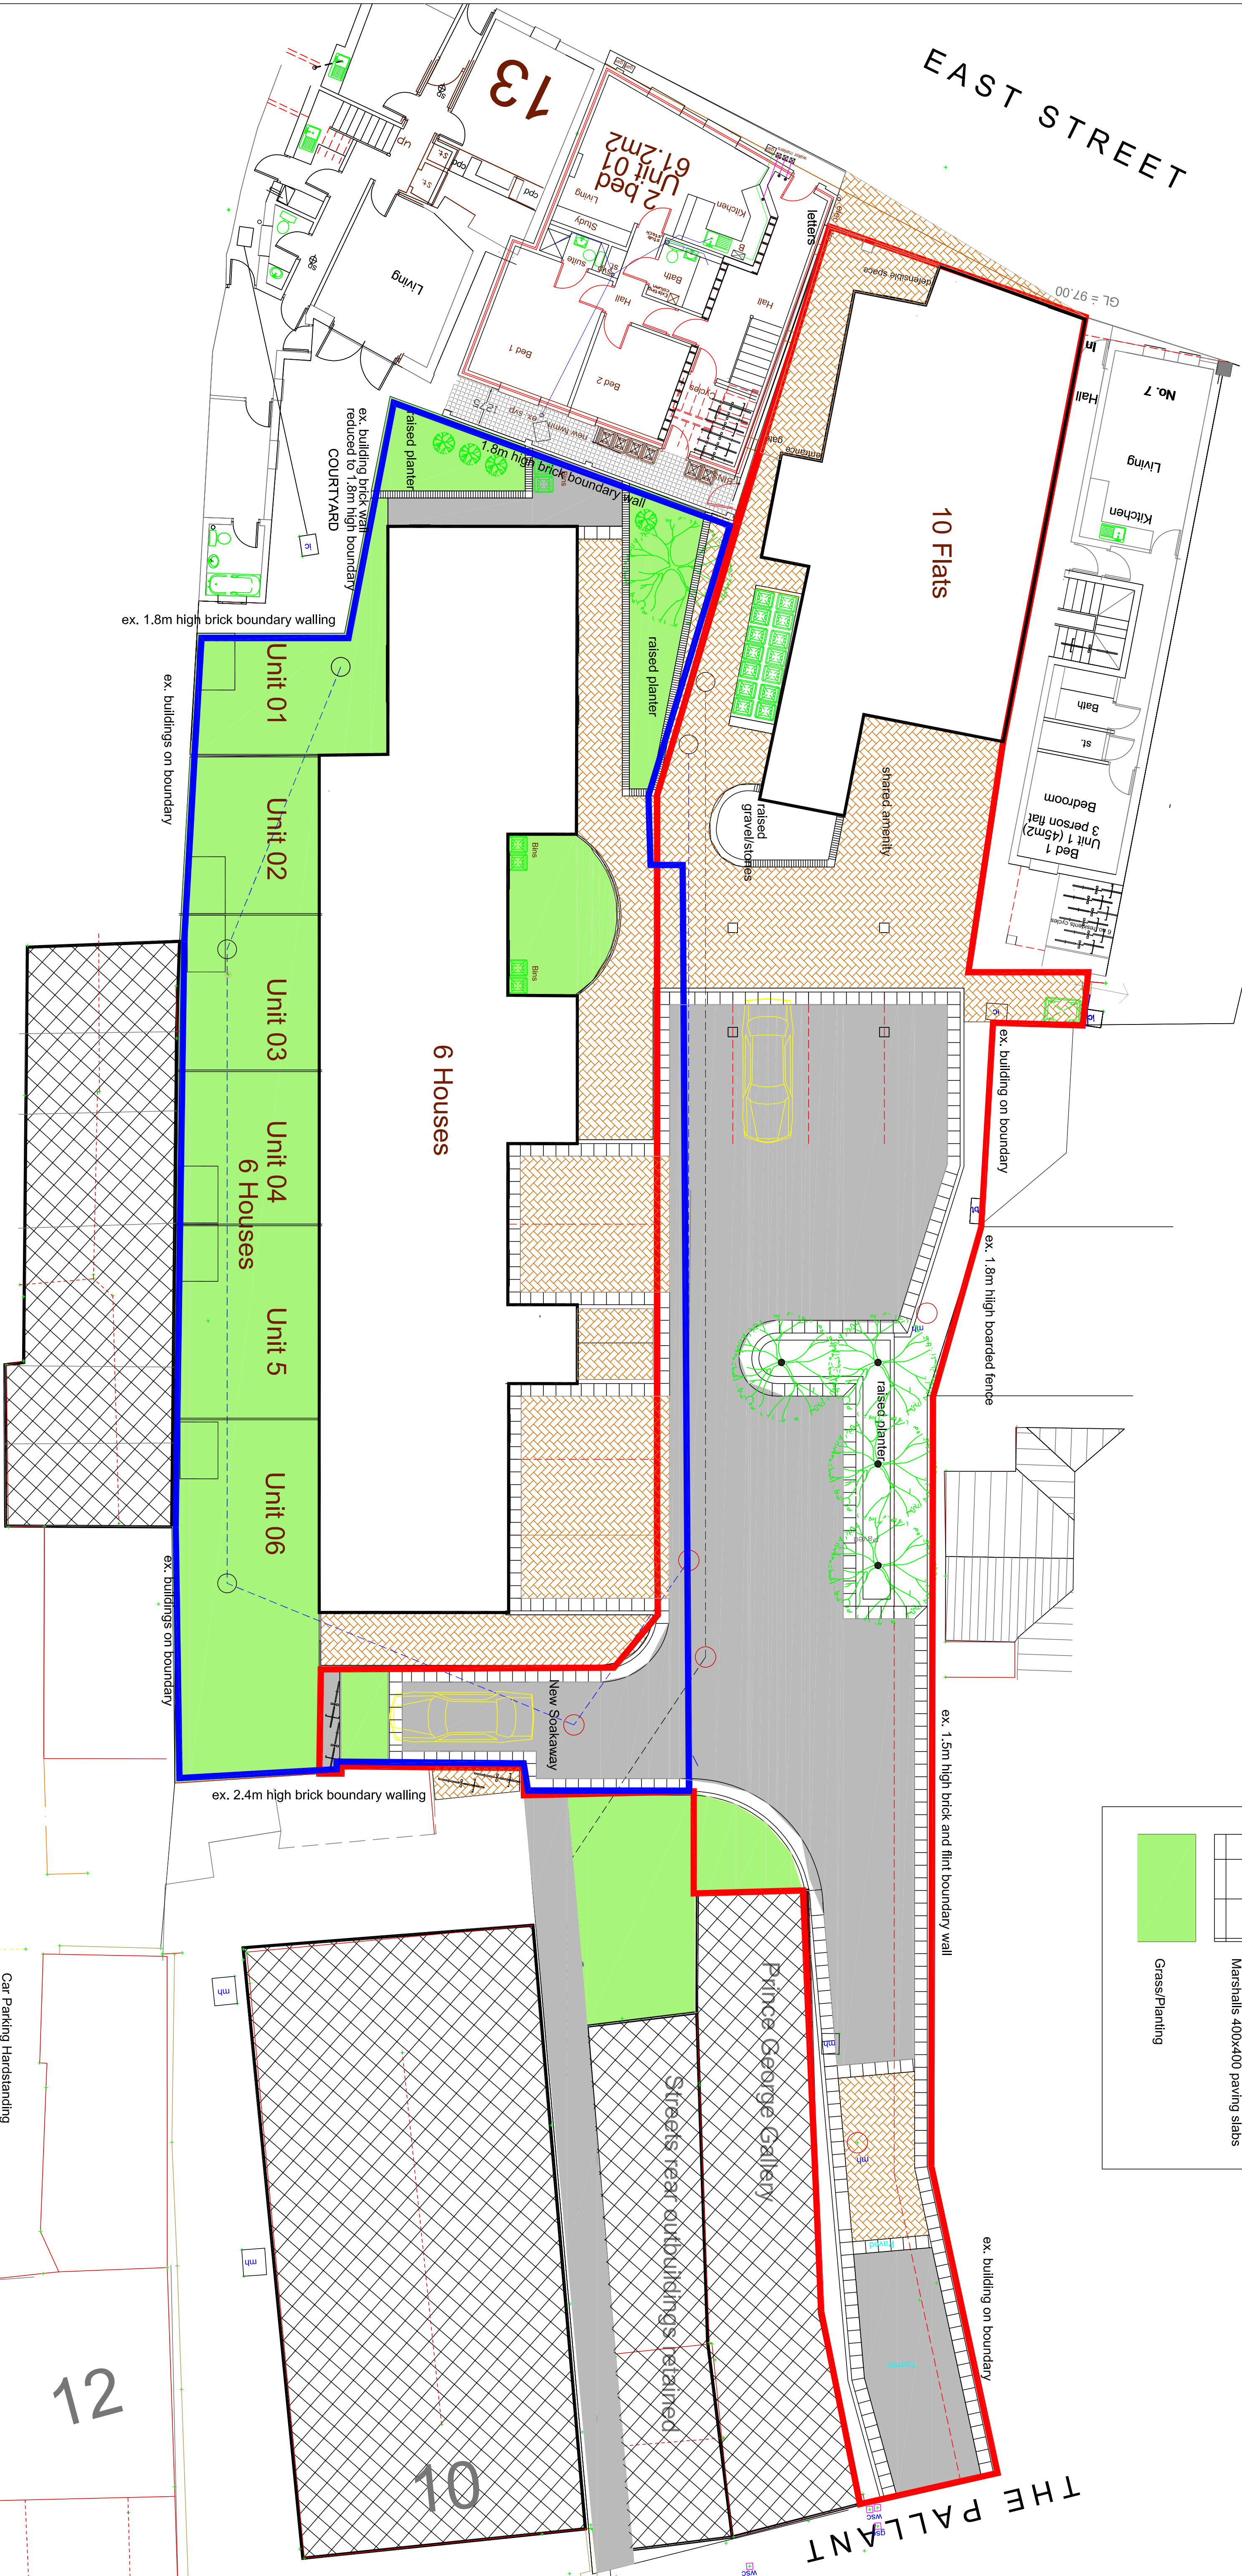

BEAR HOTEL CAR PARK

SCALE	TITLE	PETER GALLOWAY PARTNERSHIP
1/100	Residential Proposals	
DATE		
May 17	No. 11 East Street - Havant	
	External Works	
AUTHOR	DRAWING No	HAVANT
PG	17/300/P07	
E-MAIL: peter@galloway-architects.co.uk TEL: 02392 483153 MOB: 07808 483362		