


BLOCK PLAN

SCALE 1:250

0 2 4 6 8 10 12 14 16
Metres
0 2 4 6 8 10 12 14 16
Feet

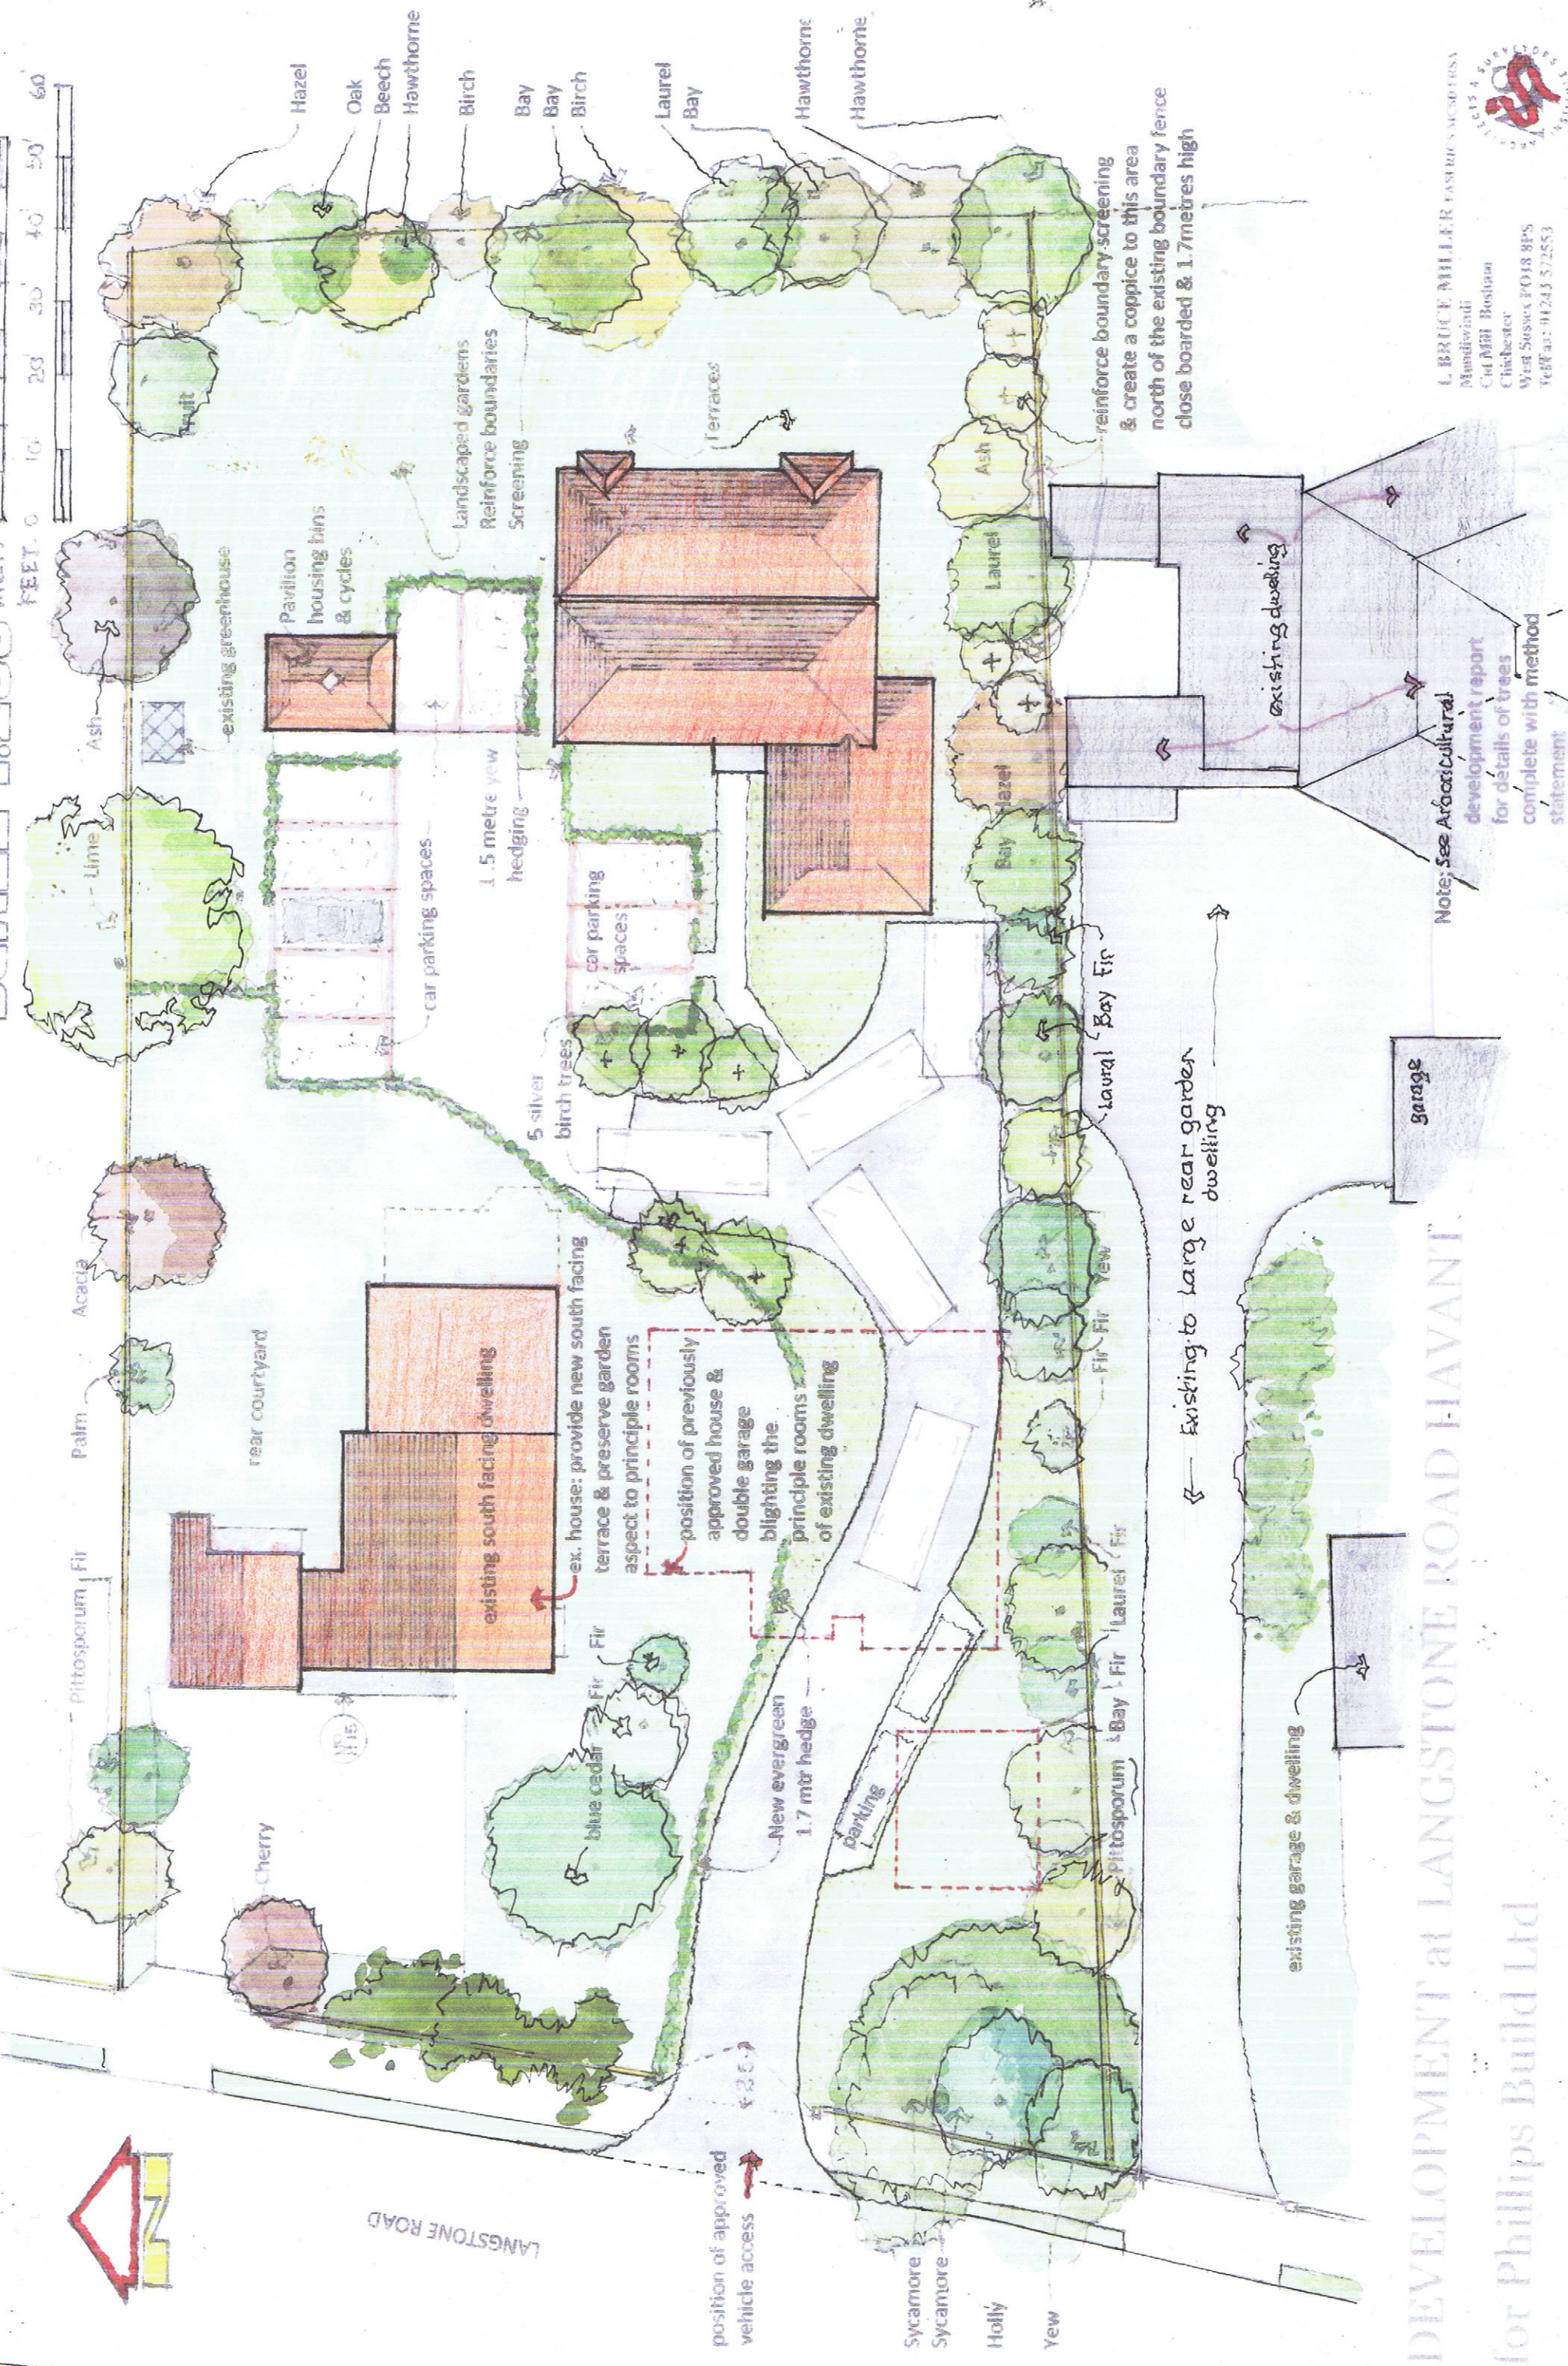

DEVELOPMENT at LANGSTONE ROAD HAVANT

for Phillips Build Ltd

L BRUCE MILLER FASHION ACCESS
Mandeville
Cot Hill Bosham
Chichester
West Sussex PO18 8PS
Tel/Fax: 01243 572553