




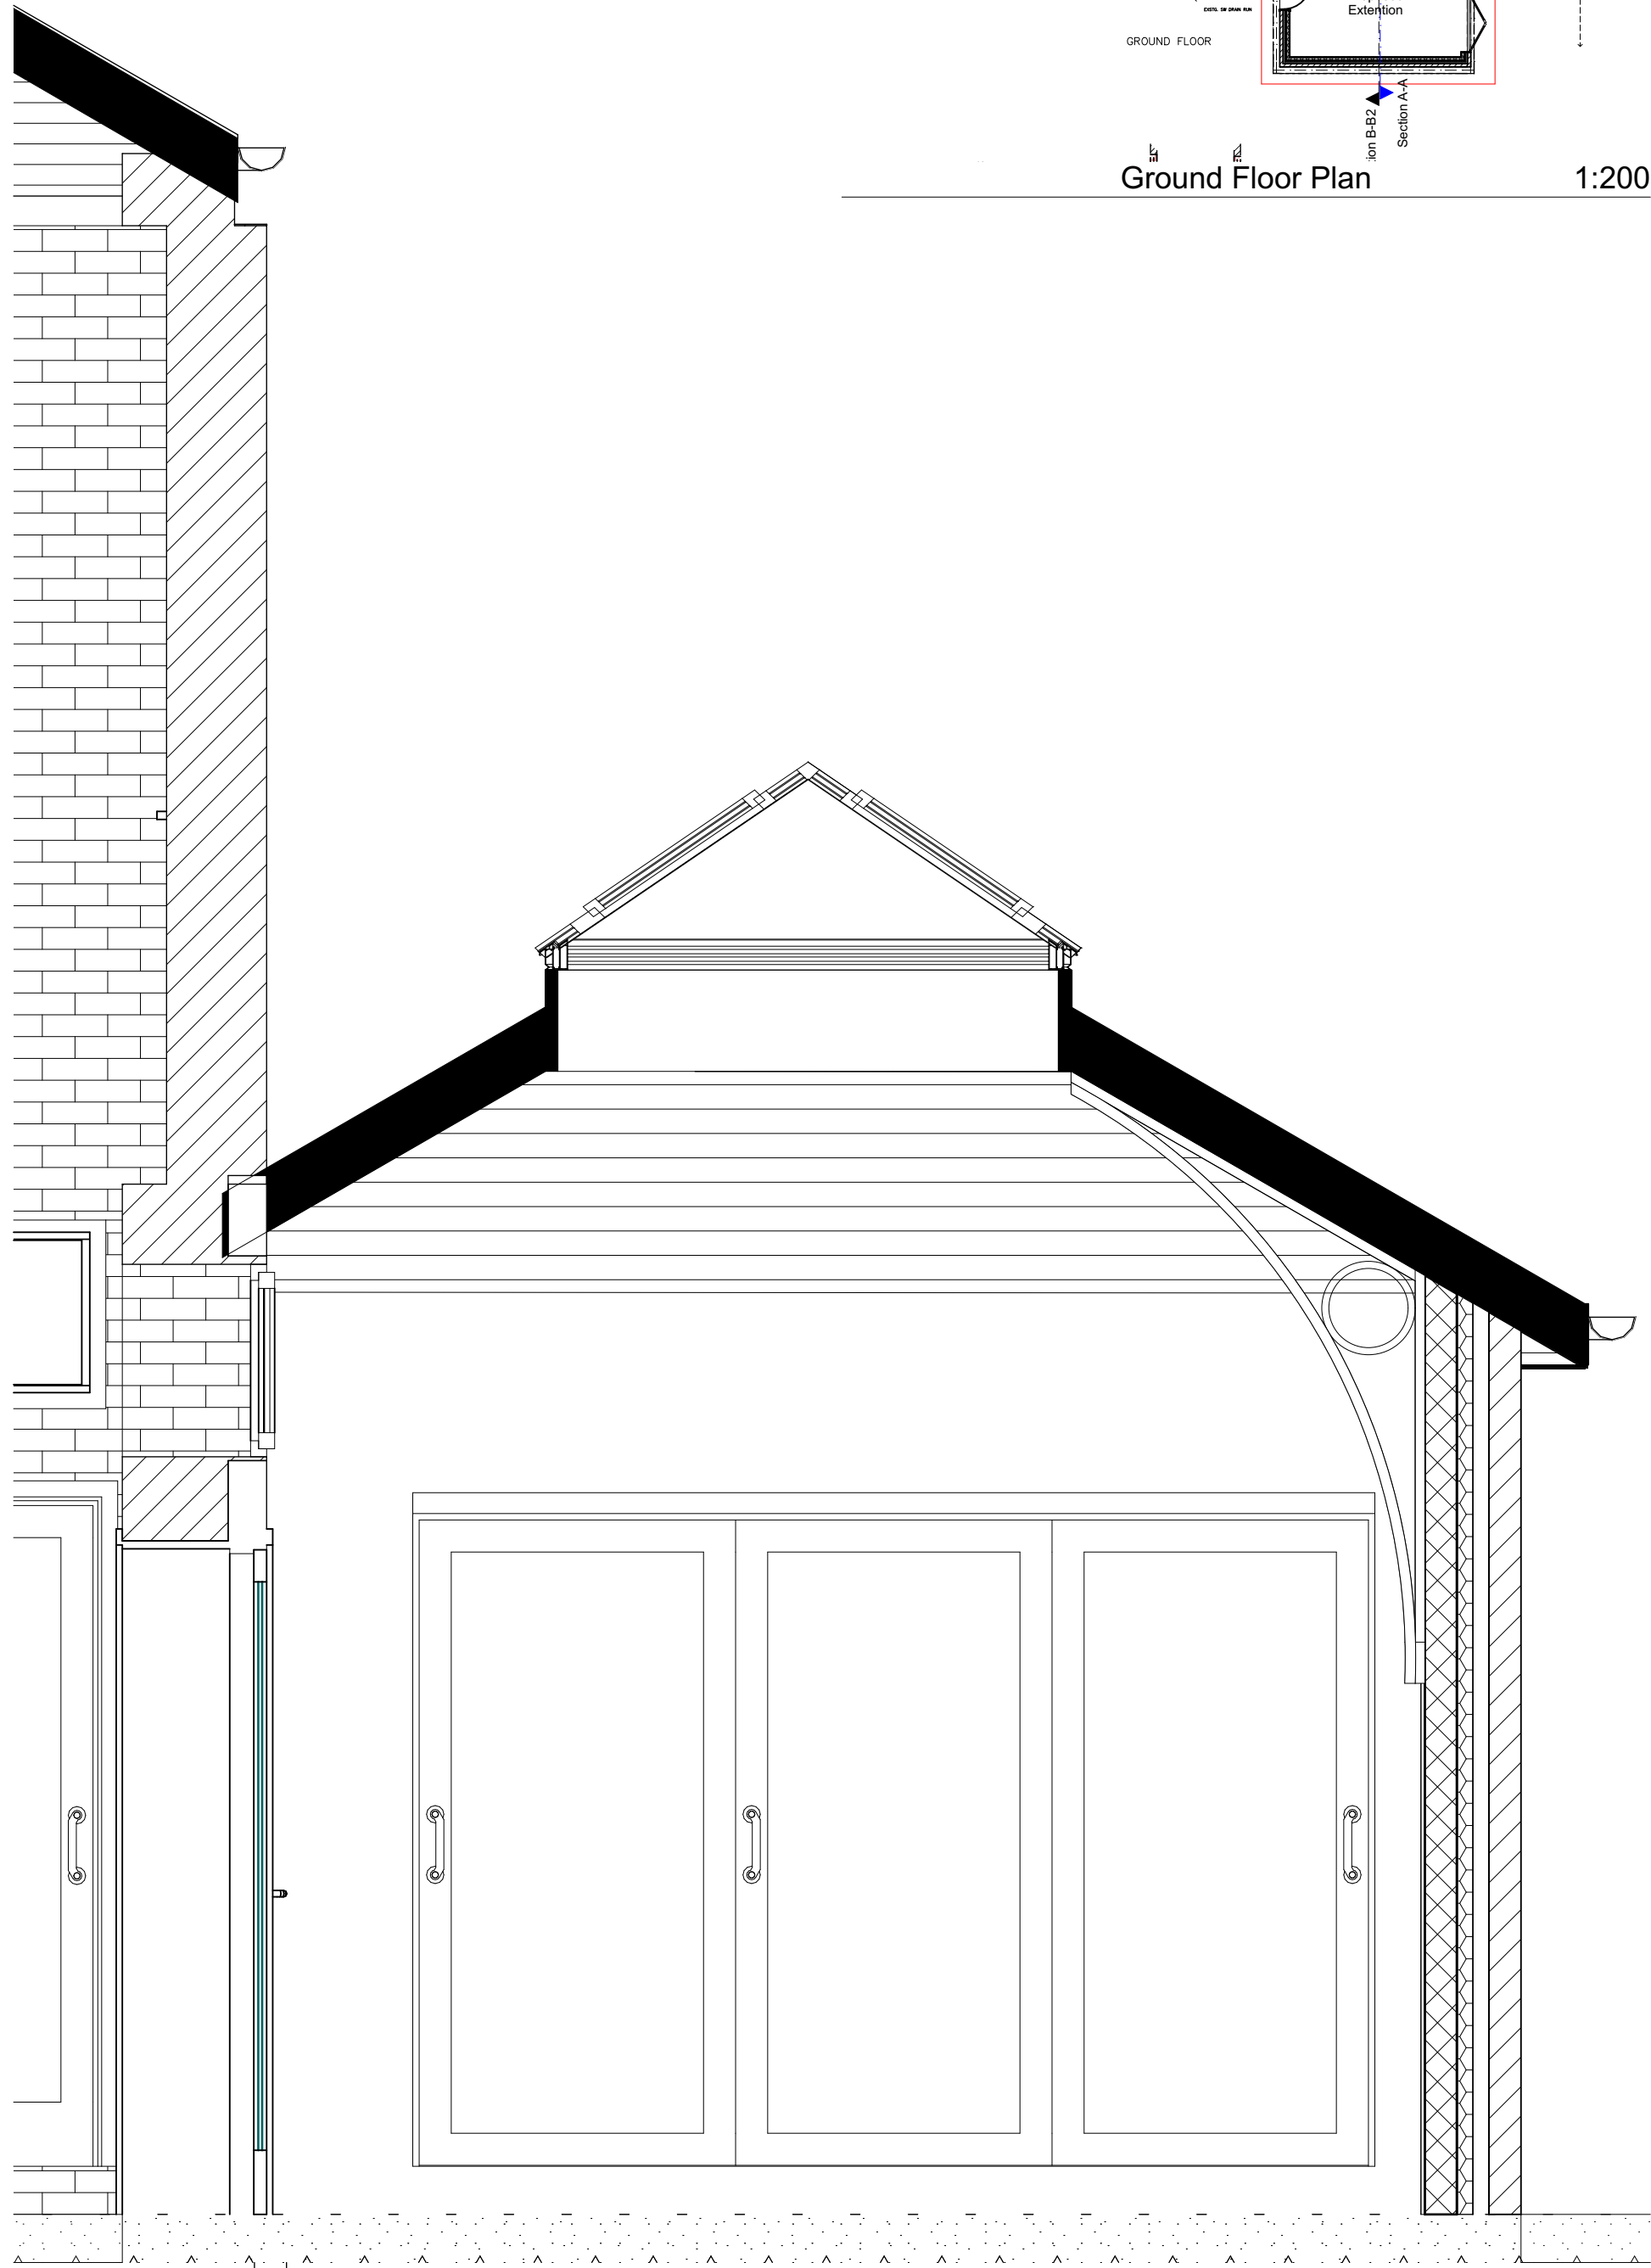

Section A-A Planning 1:20

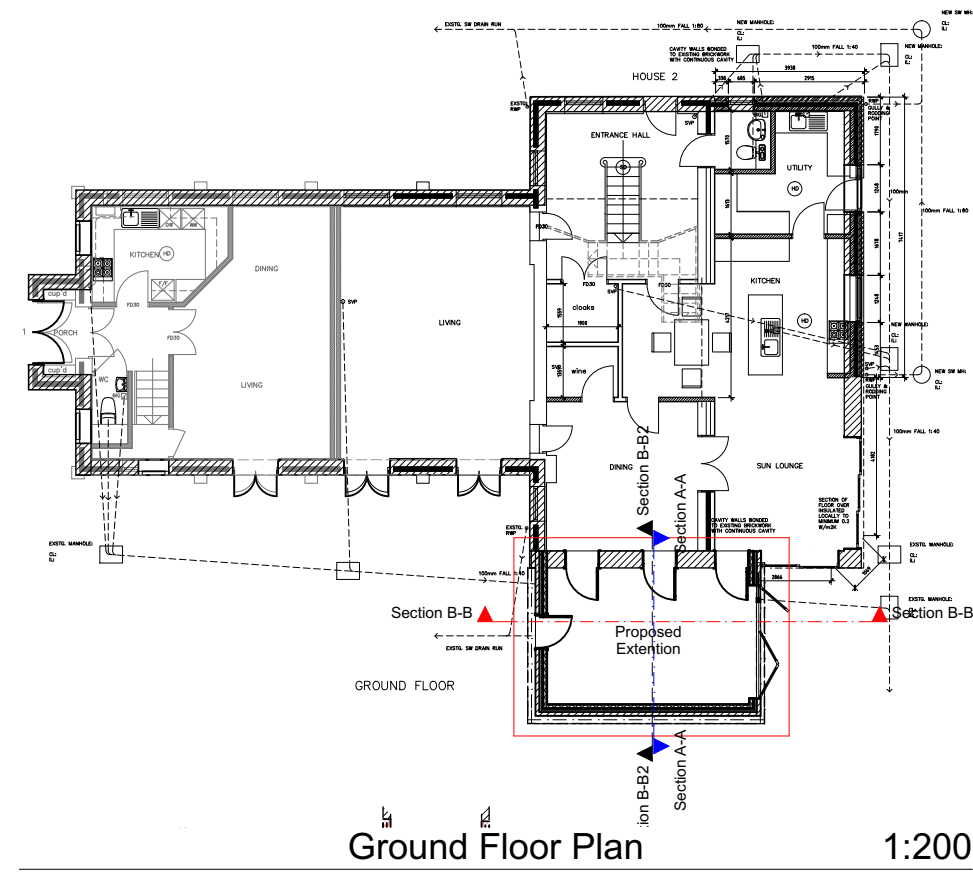

Section B-B Planning 1:20

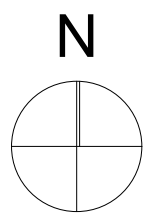

0 100mm @A1

Note: All dimensions to be checked on site by the contractor before fabrication and erection. Figured dimensions to be taken in preference to scaled dimensions. This drawing is the copyright of the architects and must not be reproduced or used without their express consent, except for the purposes of a planning application. Electronic issue of this drawing to be confirmed by paper hard copy only.

revisions & notes: A Date 29.06.2016 NWM Planning
B Date 23.02.2017 SAB Eaves height reduced by 75mm, Lantern reduced by 150mm

project: Mr Andy How
Gospel Hall
58A Bedhampton Road
Havant, PO93EY

drawing name: Section A-A & B-B

status: Planning
date: 26.01.2016
scale: 1:50
drawn: NWM

pwparchitects
61 South Street, Havant, Hampshire PO9 1BZ
t: 023 9248 2494 f: 023 9248 1152
e: design@pwp-architects.com w: www.pwp-architects.com

Project No. **5341**

drawing No. 1007 rev C