


Existing Site Section C-C @ 1:100

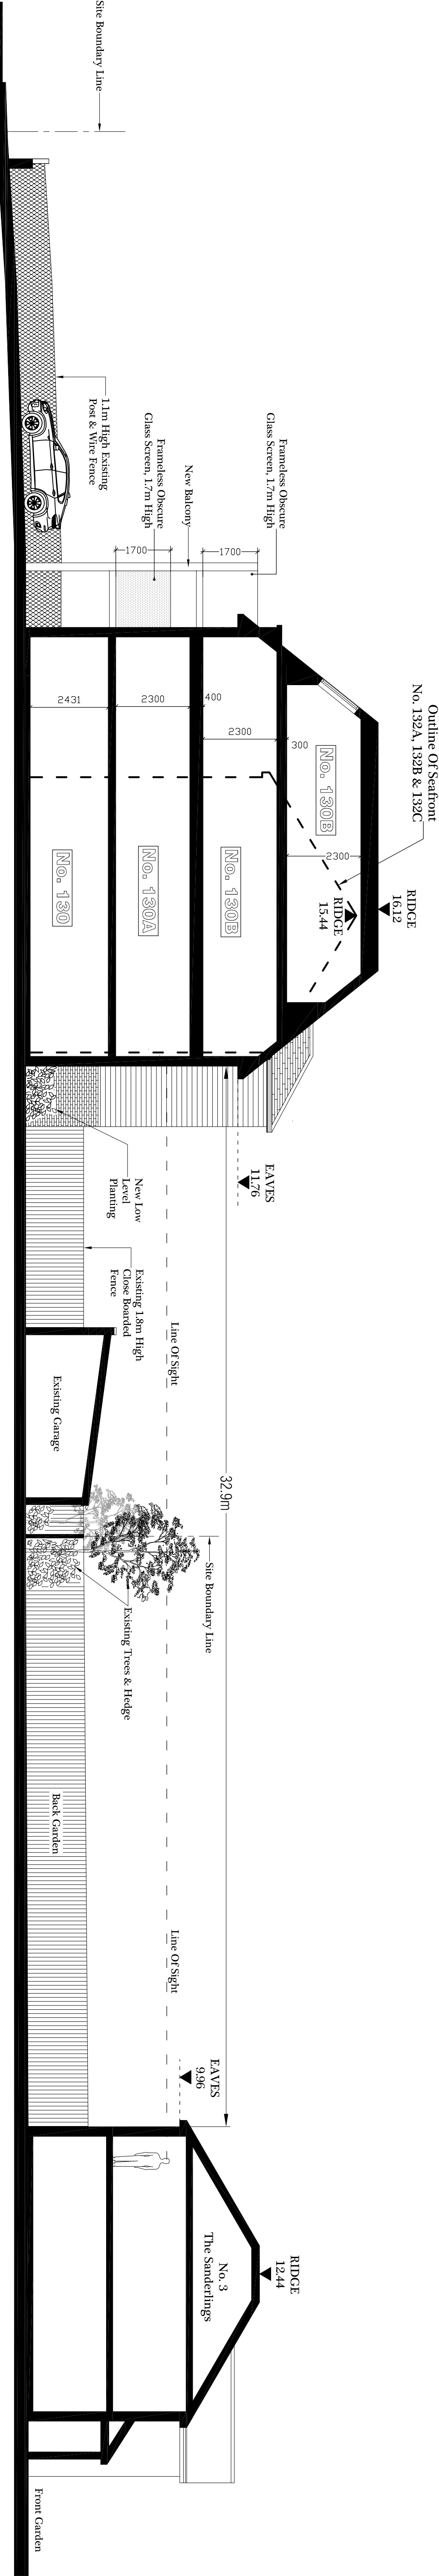

Proposed Site Section D-D @ 1:100

Revisions	
REV A	REMOVED SCHEME SHOWN ON PROPOSED SECTION D-D REMOVED EXISTING BALCONIES SHOWN ADDED TO 1ST & 2ND BALCONIES JAT 14.6.17

GRAHAM ASH ARCHITECTS CHARTERED ARCHITECTS TOWN PLANNING CONSULTANTS 651 Leab Road, Lymington, Hampshire, SO40 9JP TELEPHONE: 01784 31506 Q: 07786 45105 WEBSITE: www.grahamash.co.uk		PROJECT: Lama Court, Seafront, (128-130) Hayling Island, PO11 9HW	
CLIENT: Mr D Aylward		TITLE: Existing Site Section C-C Proposed Site Section D-D	
DESIGNED BY GA	DATE 17-5-16	PRIN / DRAW BY: JAT	
SCALE 1:100	NOTED 14-6-17	REV: A	
SCALE @ 0 1 2 3 4 5m 1:100			
PURPOSE OF ISSUE: ☐ Information ☒ Approval ☐ Tender ☐ Construction			
DWG. NO. 15:027:10 REV A			