


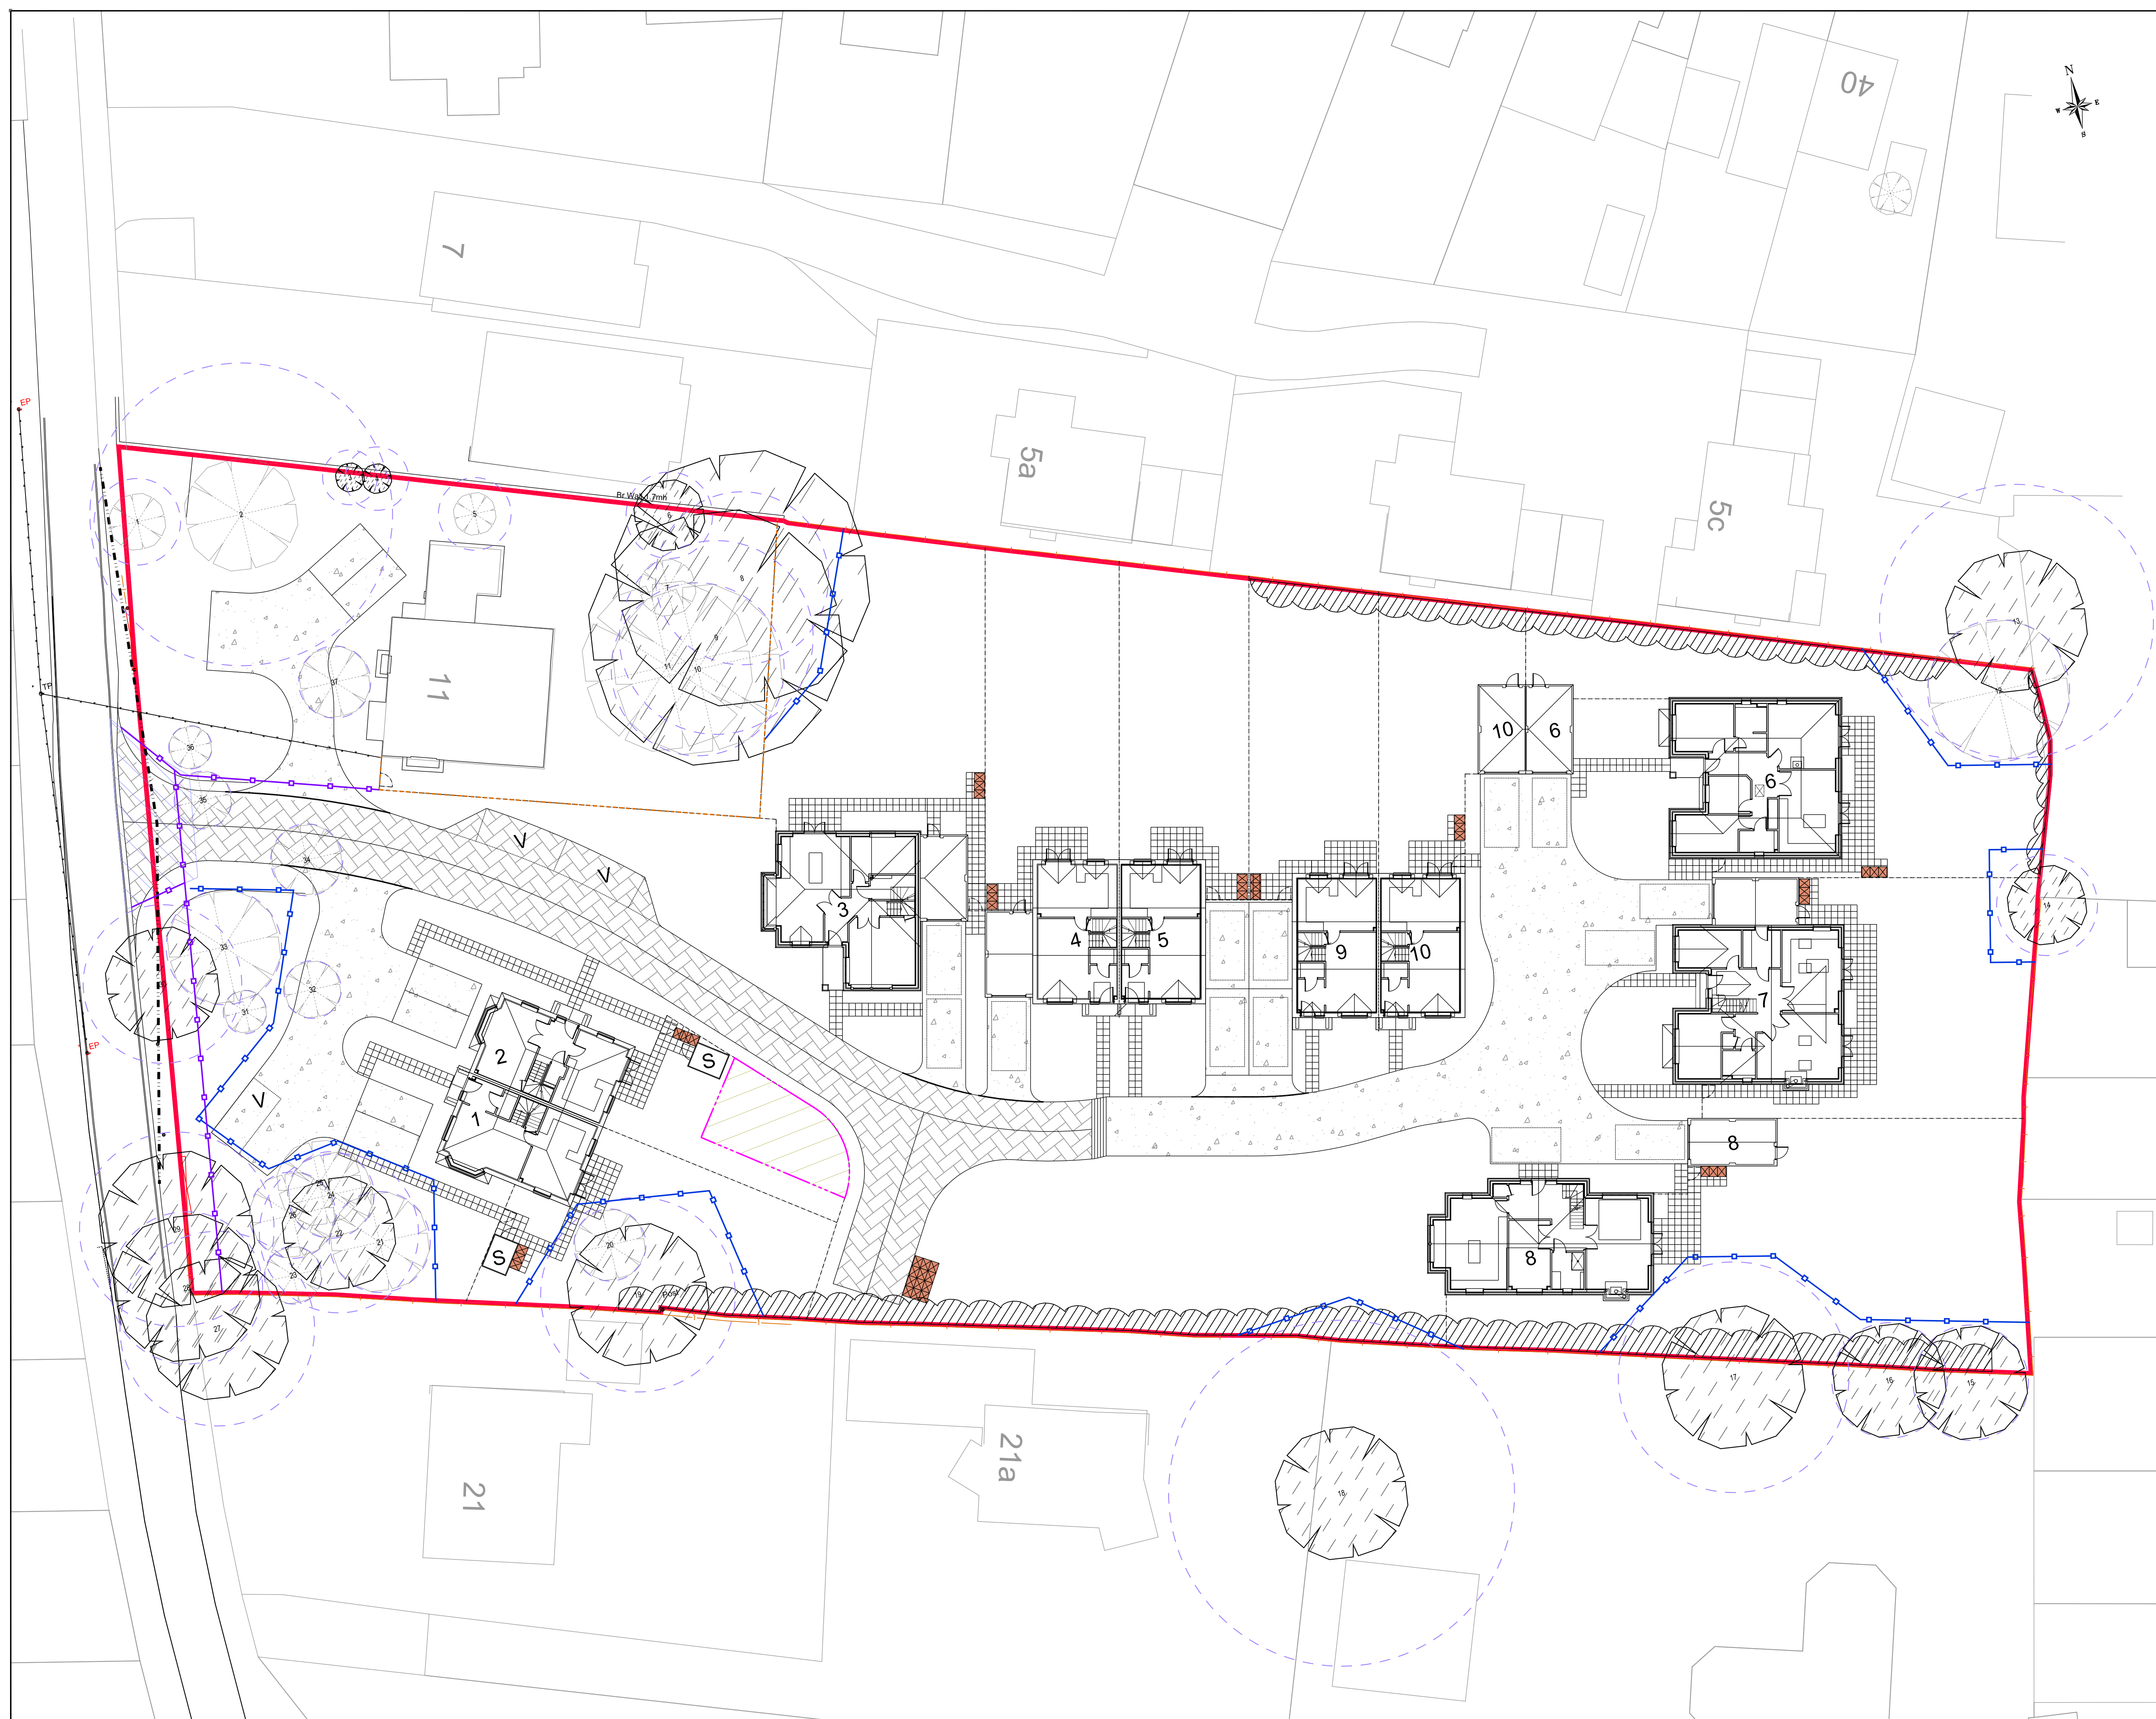

Legend:

- Hardstanding & storage areas.
- Pull in area & layby for vehicles.
- Existing Tree to be retained.
- Existing Tree to be removed.
- Tree Protective Fencing.
- Root Protection Area (RPA).
- 6 foot high close board fence, to be erected before construction.
- 8 foot high security hoarding.
- Compound secured with Heras fencing.

All tree positions shown are approximate positions, the true position should be confirmed on site and not scaled off this drawing.

Rev.	Description	Date	Drawn	CHK'd
C	Amended to 10 unit scheme.	22-03-2017	C.M.H.	S.B.
B	Hardstanding re-located - plot 2.	06-09-2016	C.M.H.	S.B.
A	Issued for approval.	24-08-2016	C.M.H.	S.B.

viewpoint
associates llp
landscape, environmental & horticultural consultants
Jokersfield Grange, Jokersfield, Partidge Green,
West Sussex, RH13 8JT
Tel: 01403 710001
Web: www.viewpoint.co.uk
E-mail: info@viewpoint.co.uk

Client:
Kingsham Homes Ltd.

Title:
**11 Bound lane - Hayling Island.
Layout showing trees to be
retained or removed & TPP.**

Drawn By:	Date:	Do Not Scale If In Doubt Ask	ISO 9001 UKAS
C.M.H.	24-08-2016		
Checked By:	Date:	Scale:	@A1
S.B.	24-08-2016	1:200	

Drawing No.
1471-05

Revision.
C