


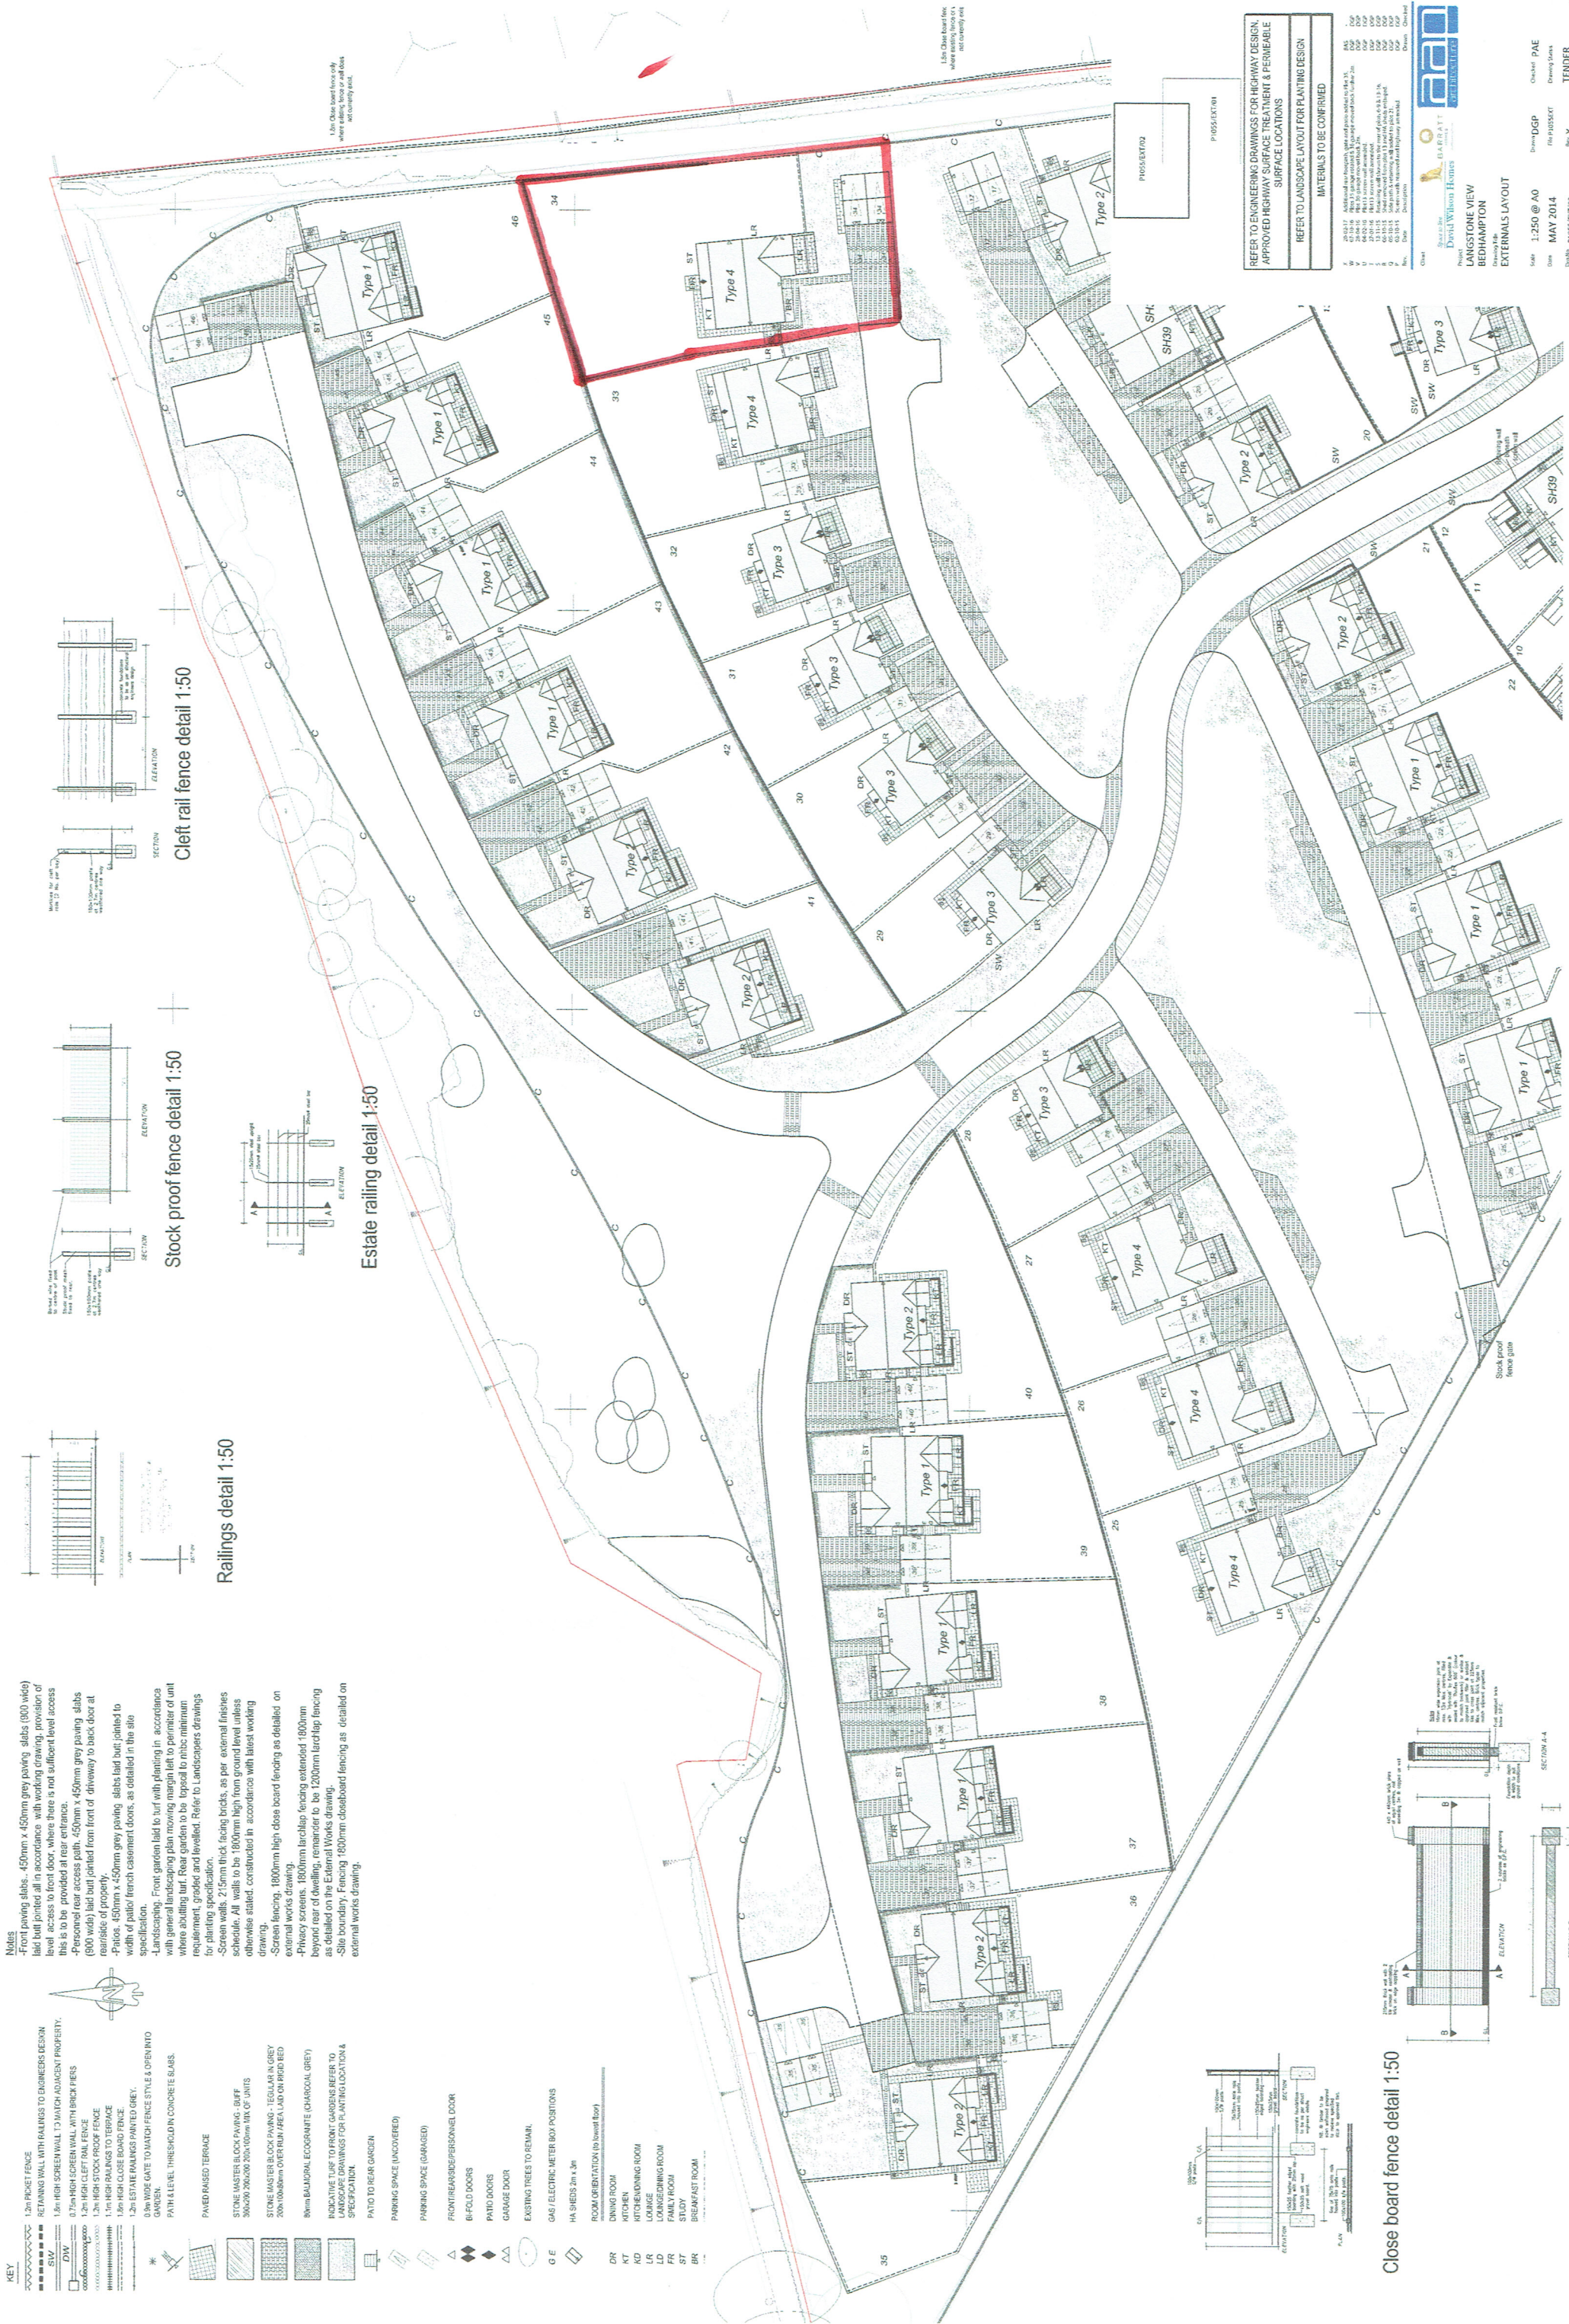

REFER TO ENGINEERING DRAWINGS FOR HIGHWAY DESIGN, APPROVED HIGHWAY SURFACE TREATMENT & PERMEABLE SURFACE LOCATIONS
REFER TO LANDSCAPE LAYOUT FOR PLANTING DESIGN
MATERIALS TO BE CONFIRMED

[illegible][illegible]

Screen wall detail 1:50