


Yacht Haven House, Hayling Island

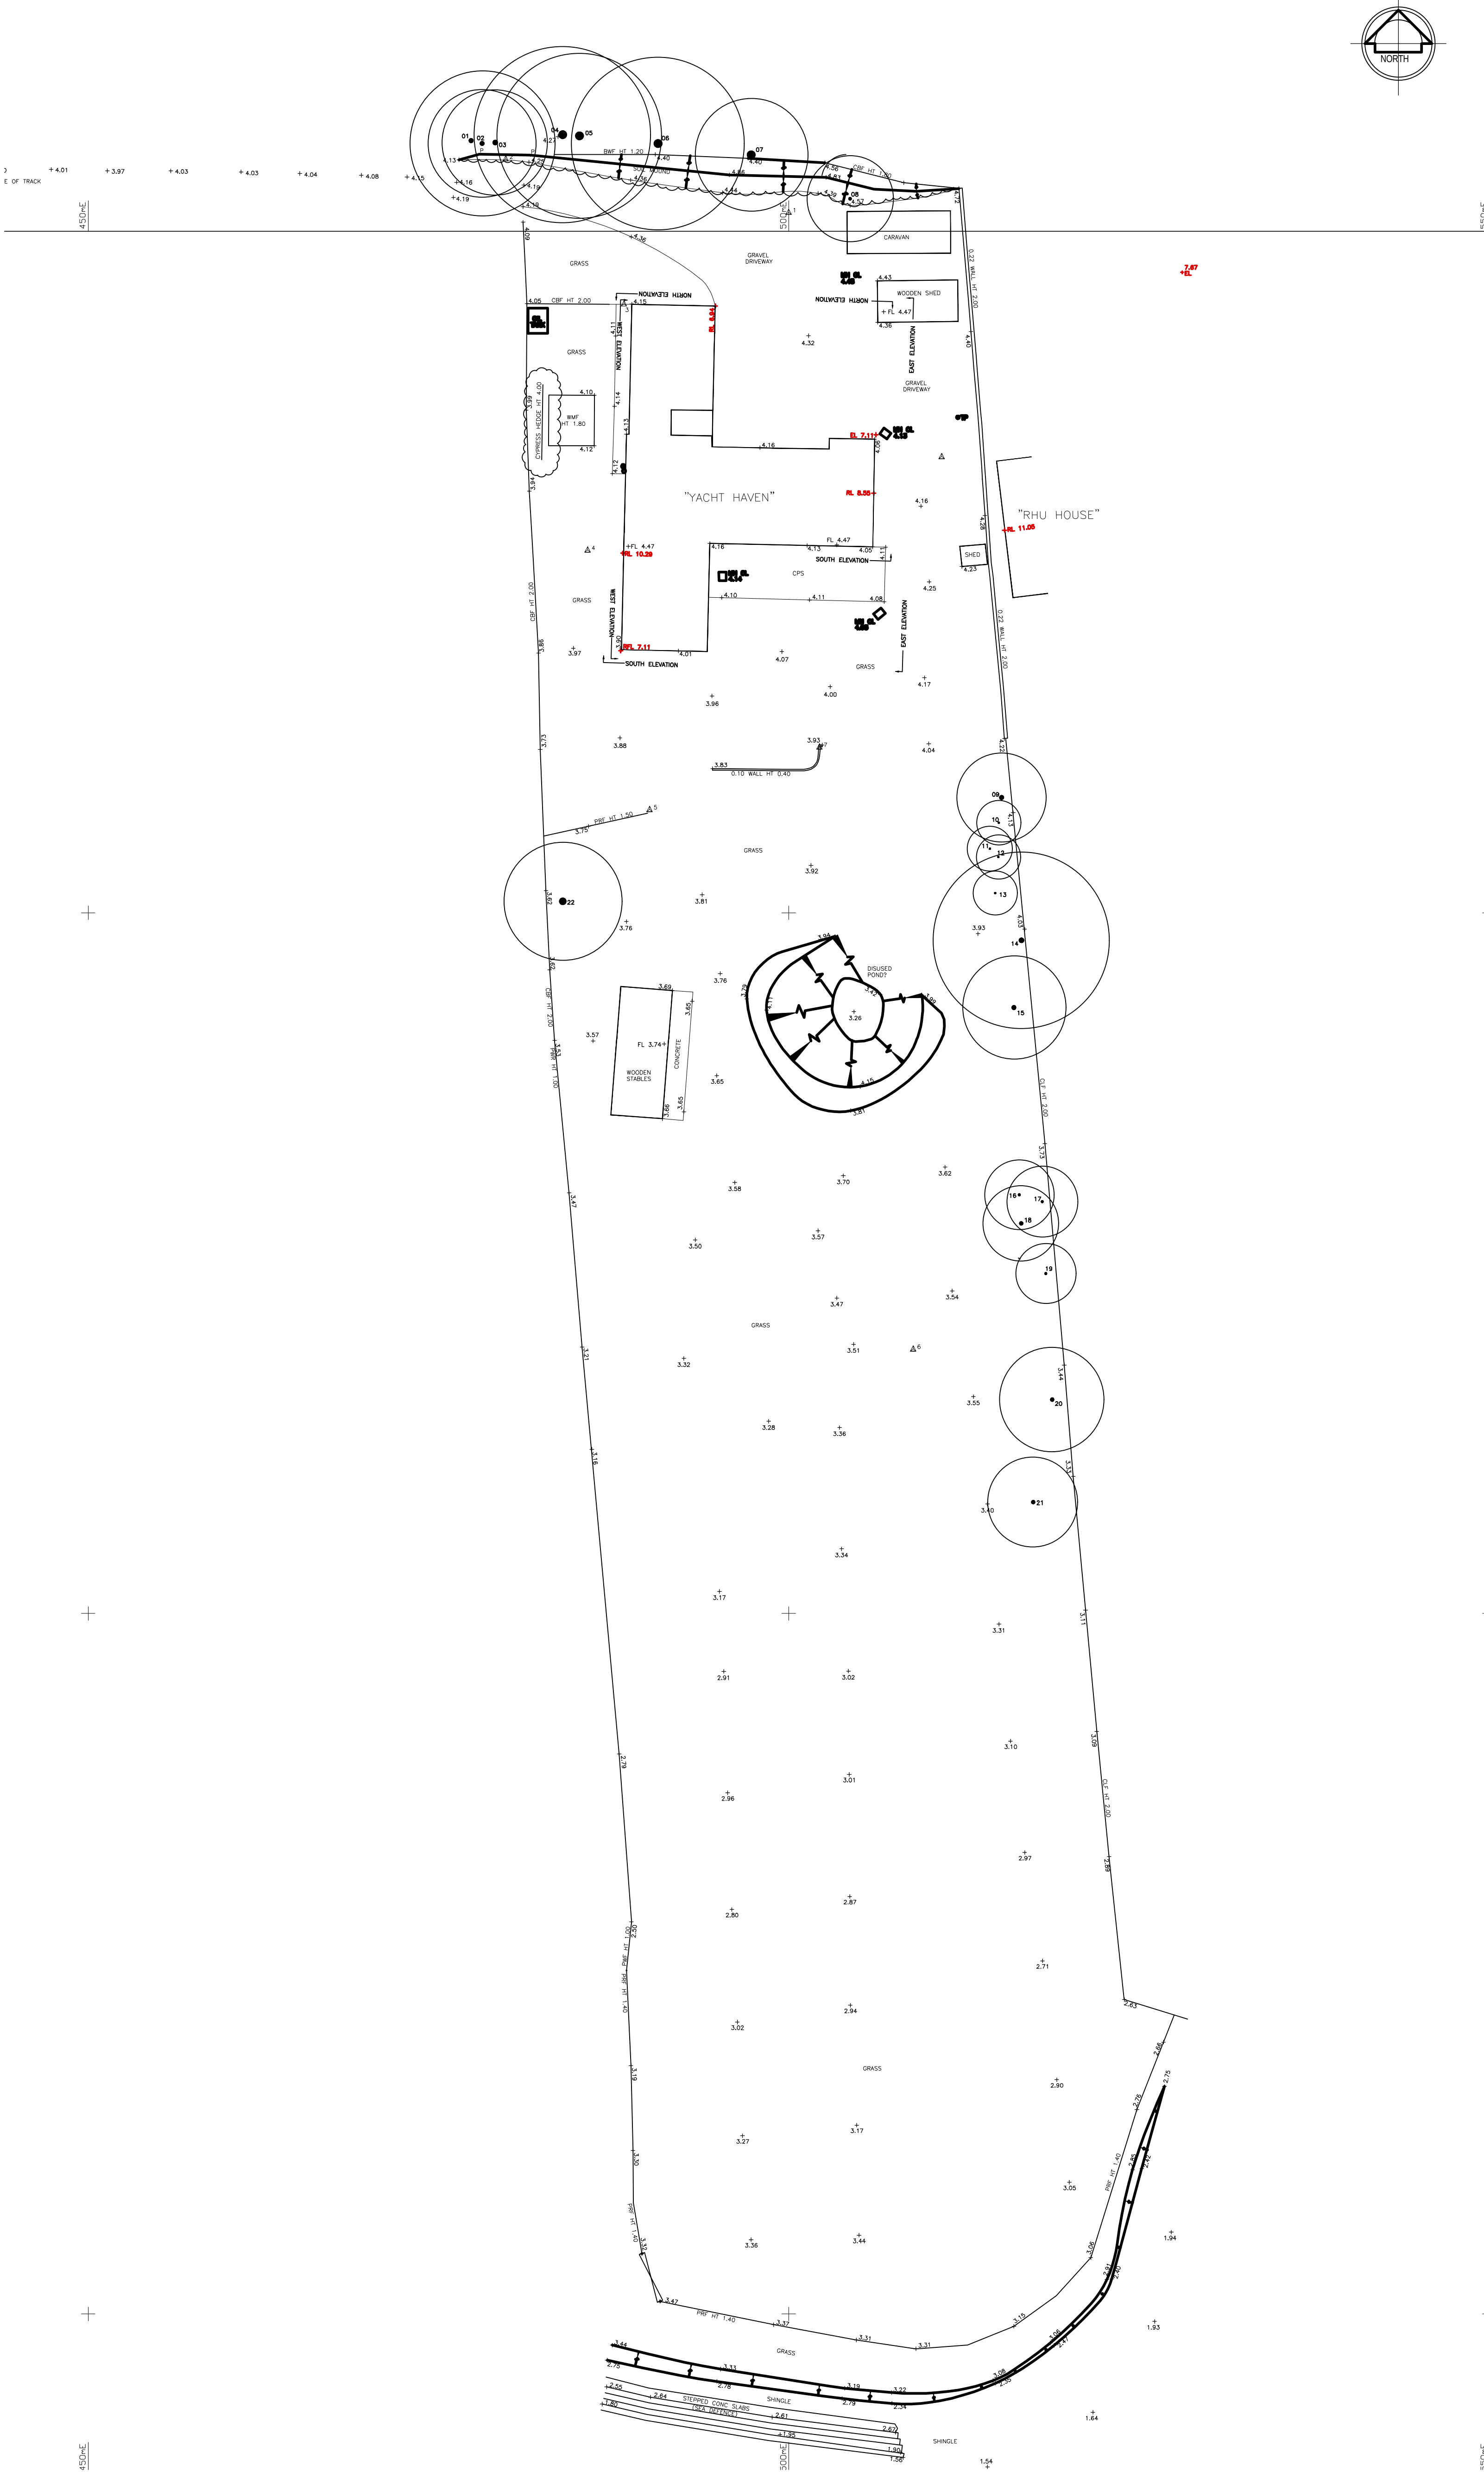

HARRIS SURVEYS LEGEND			
LAND SURVEY ABBREVIATIONS		BUILDING SURVEY ABBREVIATIONS	
AV	Air Valve	CL	Floor to Ceiling HT
B	Ballard	CL/C	Floor to False Ceiling HT
BB	Belland Beacon	CH	Arch HT
BL	Litter Bin	BH	Beam HT
BLT	Basement Light	C	Floor to Cill HT
BS	Bus Stop	CH1.80	Cill to Head HT
BP	Block Paving	CU	Cupboard
B/S	Brick Setts	F/C	False Ceiling
BT	British Telecom MH	HT	Height
BTB	British Telecom Box	RAD	Radiator
BTMH	British Telecom MH	S	Sink
BTP	British Telecom Post	SCU	Sloping Ceiling Up
CH	Coal Hole	SL	Sky Light
CPS	Concrete Paving Slabs	S/L	Springer HT
CTV	Cable Television	WHB	Wash Hand Basin
DP	Down Pipe	LEVEL ABBREVIATIONS	
DK	Drop Kerb	BL	Bed Level
ECB	Electricity Cable Box	CL	Cover Level
ELCP	Electricity Cable Pit	CL	Cove Level
EP	Electricity Pole	FL	Floor Level
ER	Earthing Rod	IL	Invert Level
FB	Flower Bed	RL	Ridge Level
FI	Fire Hydrant	RFL	Roof Level
FS	Flag Staff	SL	Sump Level
FW	Foul Water	SFL	Soffit Level
G	Gully	WL	Water Level
GV	Gas Valve	FENCE ABBREVIATIONS	
HT	Height	BWF	Barbed Wire Fence
IC	Inspection Cover	CBF	Closed Board Fence
KO	Kerb Outlet	CIF	Corrugated Iron Fence
LB	Litter Box	CLF	Chain Link Fence
LP	Lamp Post	CHF	Chestnut Paling Fence
MH	Manhole	IRF	Iron Rolling Fence
MX	Marker	IWF	Interwoven Fence
MS	Mile Stone	LLF	Larch Lap Fence
MYMH	Mercury Manhole	MPF	Post & Chain Fence
NB	Notice Board	PIF	Picket Fence
NP	Name Plate	PRF	Post & Rail Fence
P	Post	PWF	Post & Wire Fence
PM	Parking Meter	TRF	Trellis
RE	Rodding Eye	TREE ABBREVIATIONS	
RP	Reflector Post	ALD	Alder
RS	Road Sign	BCH	Beech
RTW	Retaining Wall	CHY	Cherry
RWP	Rain Water Pipe	CYP	Cypress
SC	Stop Cock	DEC	Deciduous
SP	Sign Post	EGN	Evergreen
SPS	Stone Paving Slabs	HAW	Hawthorn
SV	Stop Valve	HCN	Horse Chestnut
SW	Stay Wire	HOL	Holly
TS	Survey Station	HBM	Hornbeam
Top	Slod Pipe	LPN	London Plane
TCB	Telephone Call Box	PDP	Poplar
TL	Traffic Light	RDD	Rhododendron
TMC	Tarmac	RWN	Rowan
TP	Telegraph Pole	SB	Silver Birch
TPS	Tactile Paving Slabs	SCN	Sweet Chestnut
UTL	Unable to IR	SPU	Species Unknown
VP	Vent Pipe	WIL	Willow
WIC	Water Cb. IC	WNT	Wormut
WM	Water Meter		
WO	Wash Out		
WT	Water Trough		

Banking

Hedges & Vegetation

BUSHES HT 4.00

HEDGE HT 4.00

Trees Species #Bole/Height

Ordnance Survey & Temporary Benchmarks

OSBM 6.77m

TBM 5.35m

All underground services information shown on this plan cannot be guaranteed and users should satisfy themselves of the type, size and route before commencing work on site. Harris Surveys also cannot be held responsible for services or detail hidden or obscured at time of survey.

Tree species and sizes shown on this plan cannot be guaranteed and if critical should be verified by an arboricultural tree spreads are overeged and tree heights are approximated at time of survey.

This plan has been produced for the client detailed below to an agreed specification, and defines the limit of Harris Surveys Ltd's liability.

TREE SCHEDULE				
No	Species	Bole#	Spread#	Ht
01	OAK	0.30	8.0	8.0
02	OAK	0.30	8.0	8.0
03	OAK	0.35	10.0	7.0
04	OAK	0.60	12.0	11.0
05	OAK	0.60	12.0	11.0
06	OAK	0.60	12.0	10.0
07	OAK	0.60	8.0	8.0
08	OAK	0.20	6.0	6.0
09	HAWTHORN	0.30	6.0	5.0
10	HAWTHORN	0.10	3.0	5.0
11	HAWTHORN	0.10	3.0	5.0
12	HAWTHORN	0.10	3.0	5.0
13	HAWTHORN	0.10	3.0	5.0
14	OAK	0.35	12.0	8.0
15	WILLOW	0.30	7.0	7.0
16	HAWTHORN	0.15	5.0	5.0
17	CYPRESS	0.15	5.0	7.0
18	HAWTHORN	0.25	5.0	5.0
19	CYPRESS	0.15	4.0	7.0
20	OAK	0.25	7.0	8.0
21	OAK	0.25	6.0	8.0
22	CYPRESS	0.50	8.0	8.0

Survey:

Harris Surveys
Chequers, Winchester Road,
Waltham Chase,
Southampton,
Hampshire
SO32 2LG
01489 894394

planning application only

Existing site plan
1:250 @ A1

