


Notes
1. This drawing is the property of fabrik ltd. It must not be copied or reproduced without written consent.
2. Only figured dimensions are to be taken from this drawing. All contractors must visit site and be responsible for taking and checking all dimensions related to the works shown on the drawing.

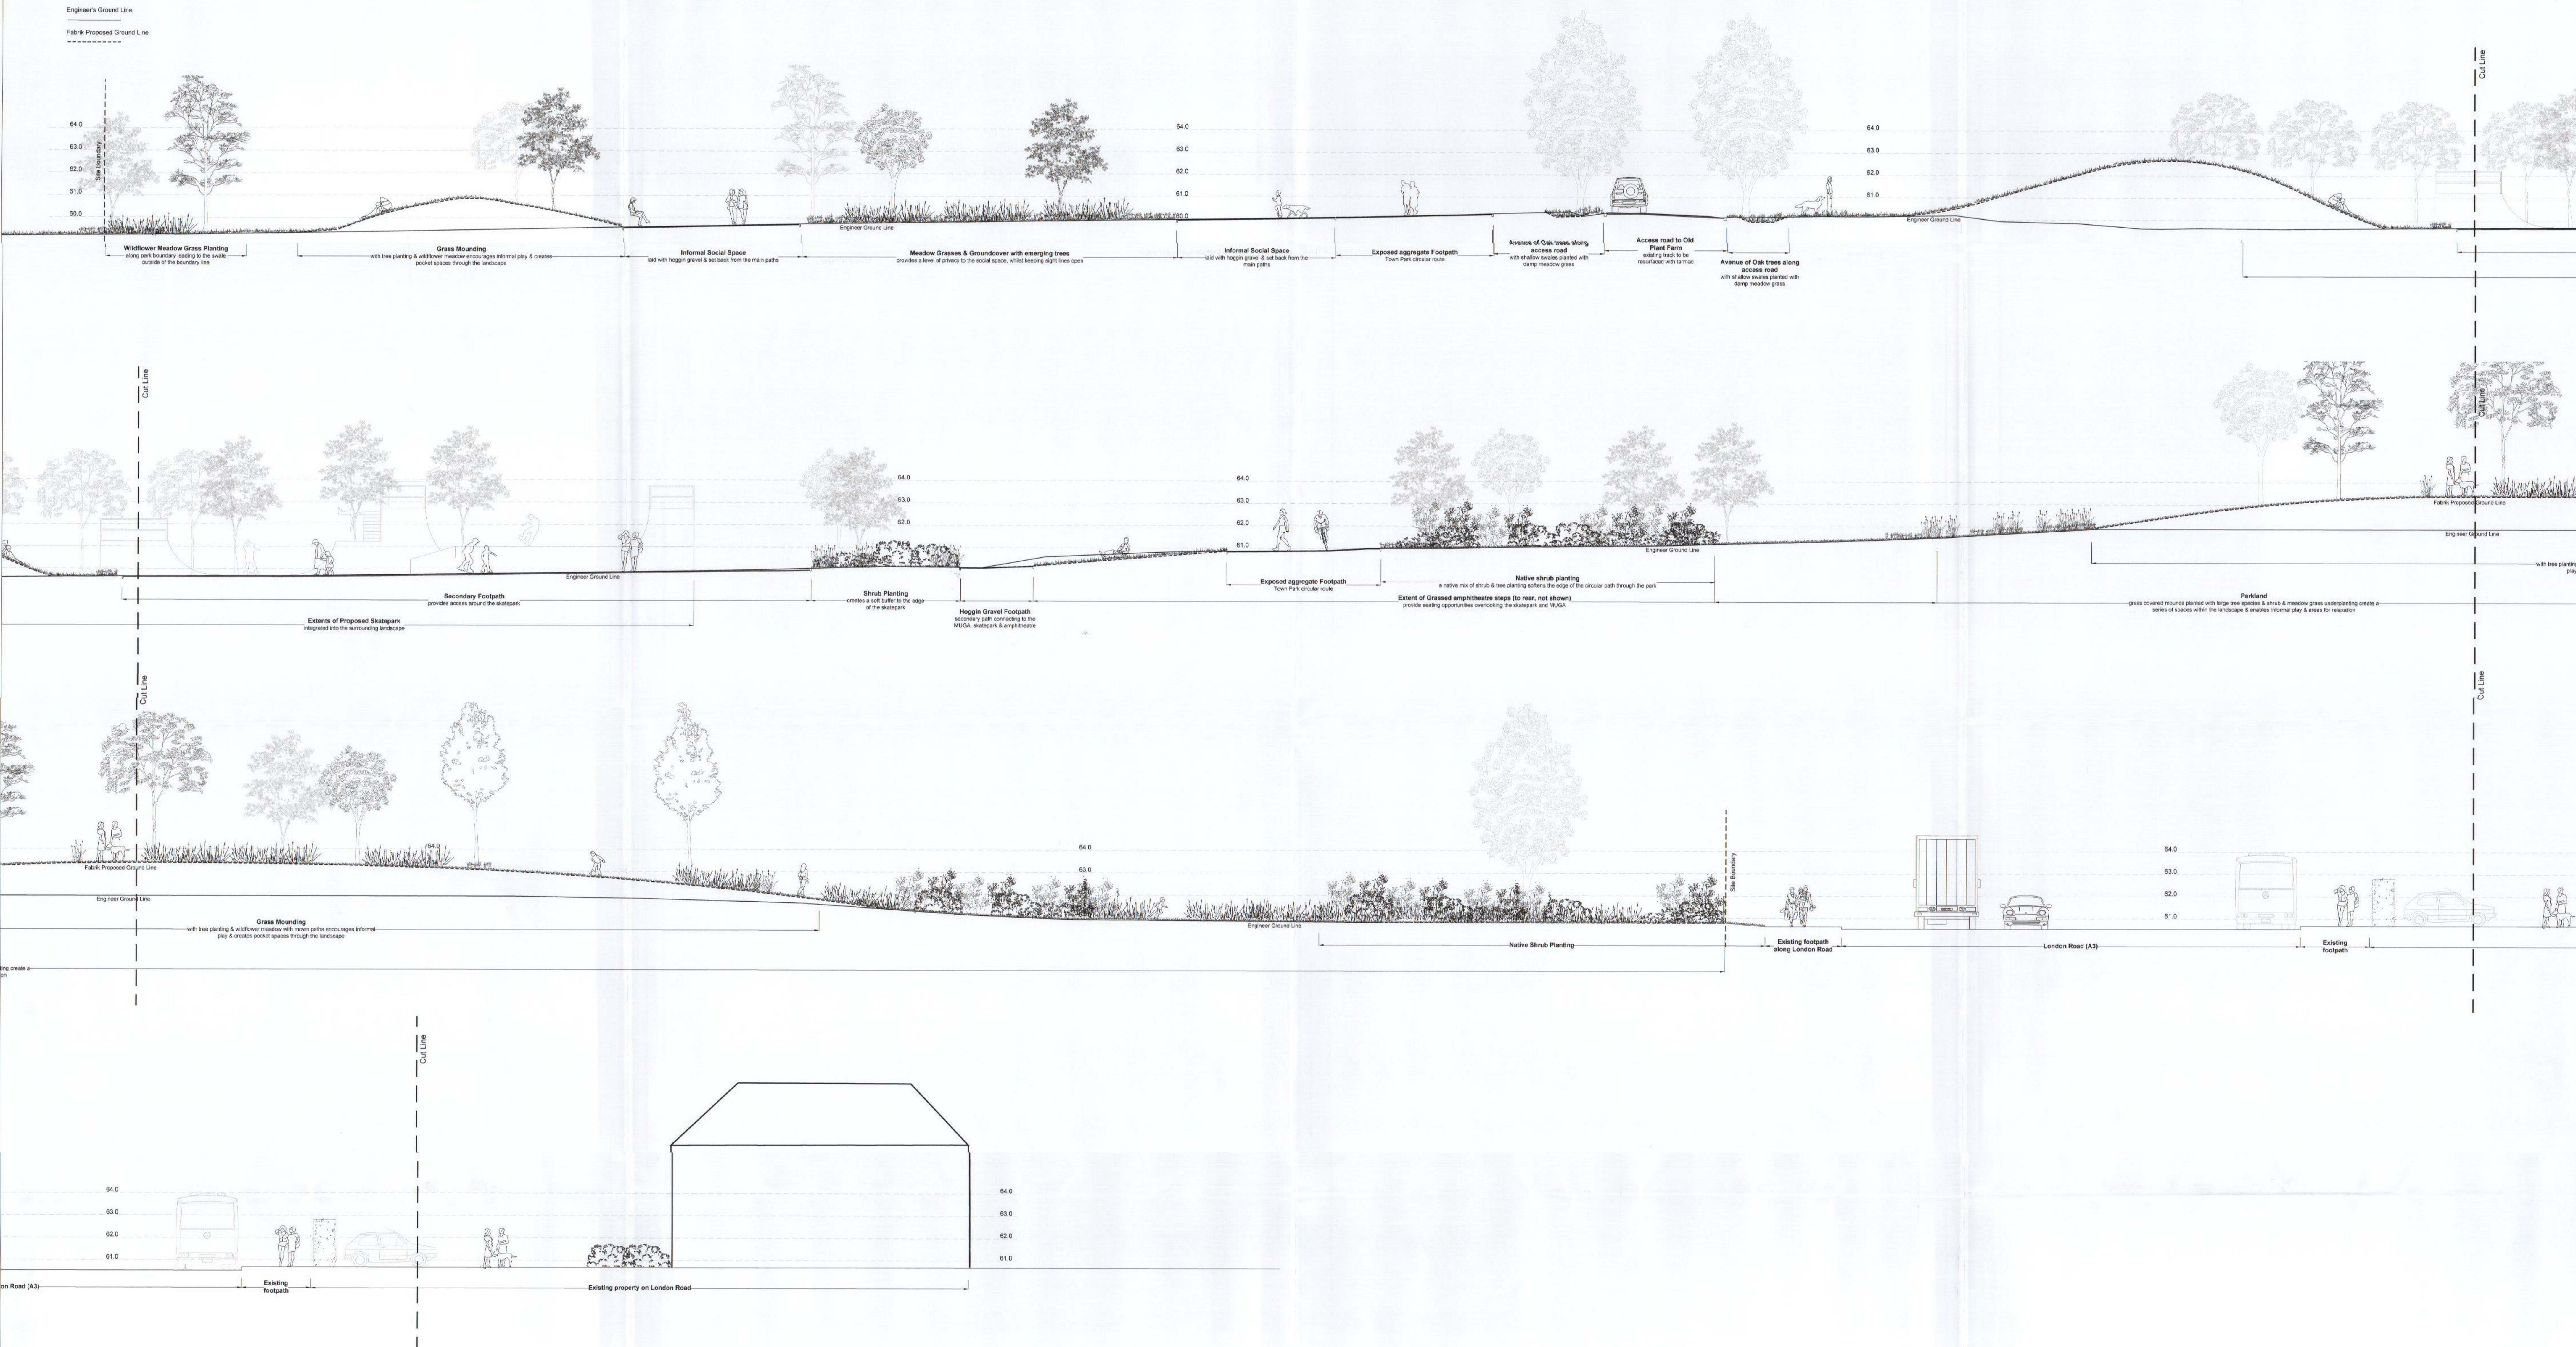

fabrik

Larfen House
18 Larfen Street
Alton
Hampshire
GU34 1HG
T: 01420 593200
E: alton@fabrik.com
W: www.fabrik.com

01 17.11.16 Minor amend to annotations in line with site wide amends following client comments ah
No. Date Reason Name
Revisions
External References:
• D2050 Berewood Hampshire/Drawing/fabrik/Working/AutocAD/D2050 Town Park/2050 Town Park working/awork.dwg
• D2050 Berewood Hampshire/Drawing/Engineer/Recast-16-07-20 Site Sections/Sections through design July2016 - Copy.dwg
• D2050 Berewood Hampshire/Drawing/fabrik/Working/AutocAD/D2050 Site Wide CMP/design/A_P_20 layout.dwg
• D2050 Berewood Hampshire/Drawing/fabrik/Working/AutocAD/D2050 Site Wide CMP/design/D2050 L_P_04 site.dwg

Project
Town Park, Phase A, Berewood, Waterlooiville
for Grainger

Drawing
Indicative Site Sections B - b
(sheet 2 of 4)

Refer to fabrik drawing D2403_L_454 for Section Location Plan
Refer to fabrik drawing D2403_L_455 for Indicative Long Sections

Scale: 1:100 @ A0 Date: Nov '16 Checked: sg Drawn: ah
Drawing No.: D2403_L_451 Revision: 01
Legend:
■ Preliminary
■ Issued for Planning Approval
■ Issued for Design/Information
■ Issued for Tender
■ As Built
Drawing sheet size - A0 Copyright Reserved ©