



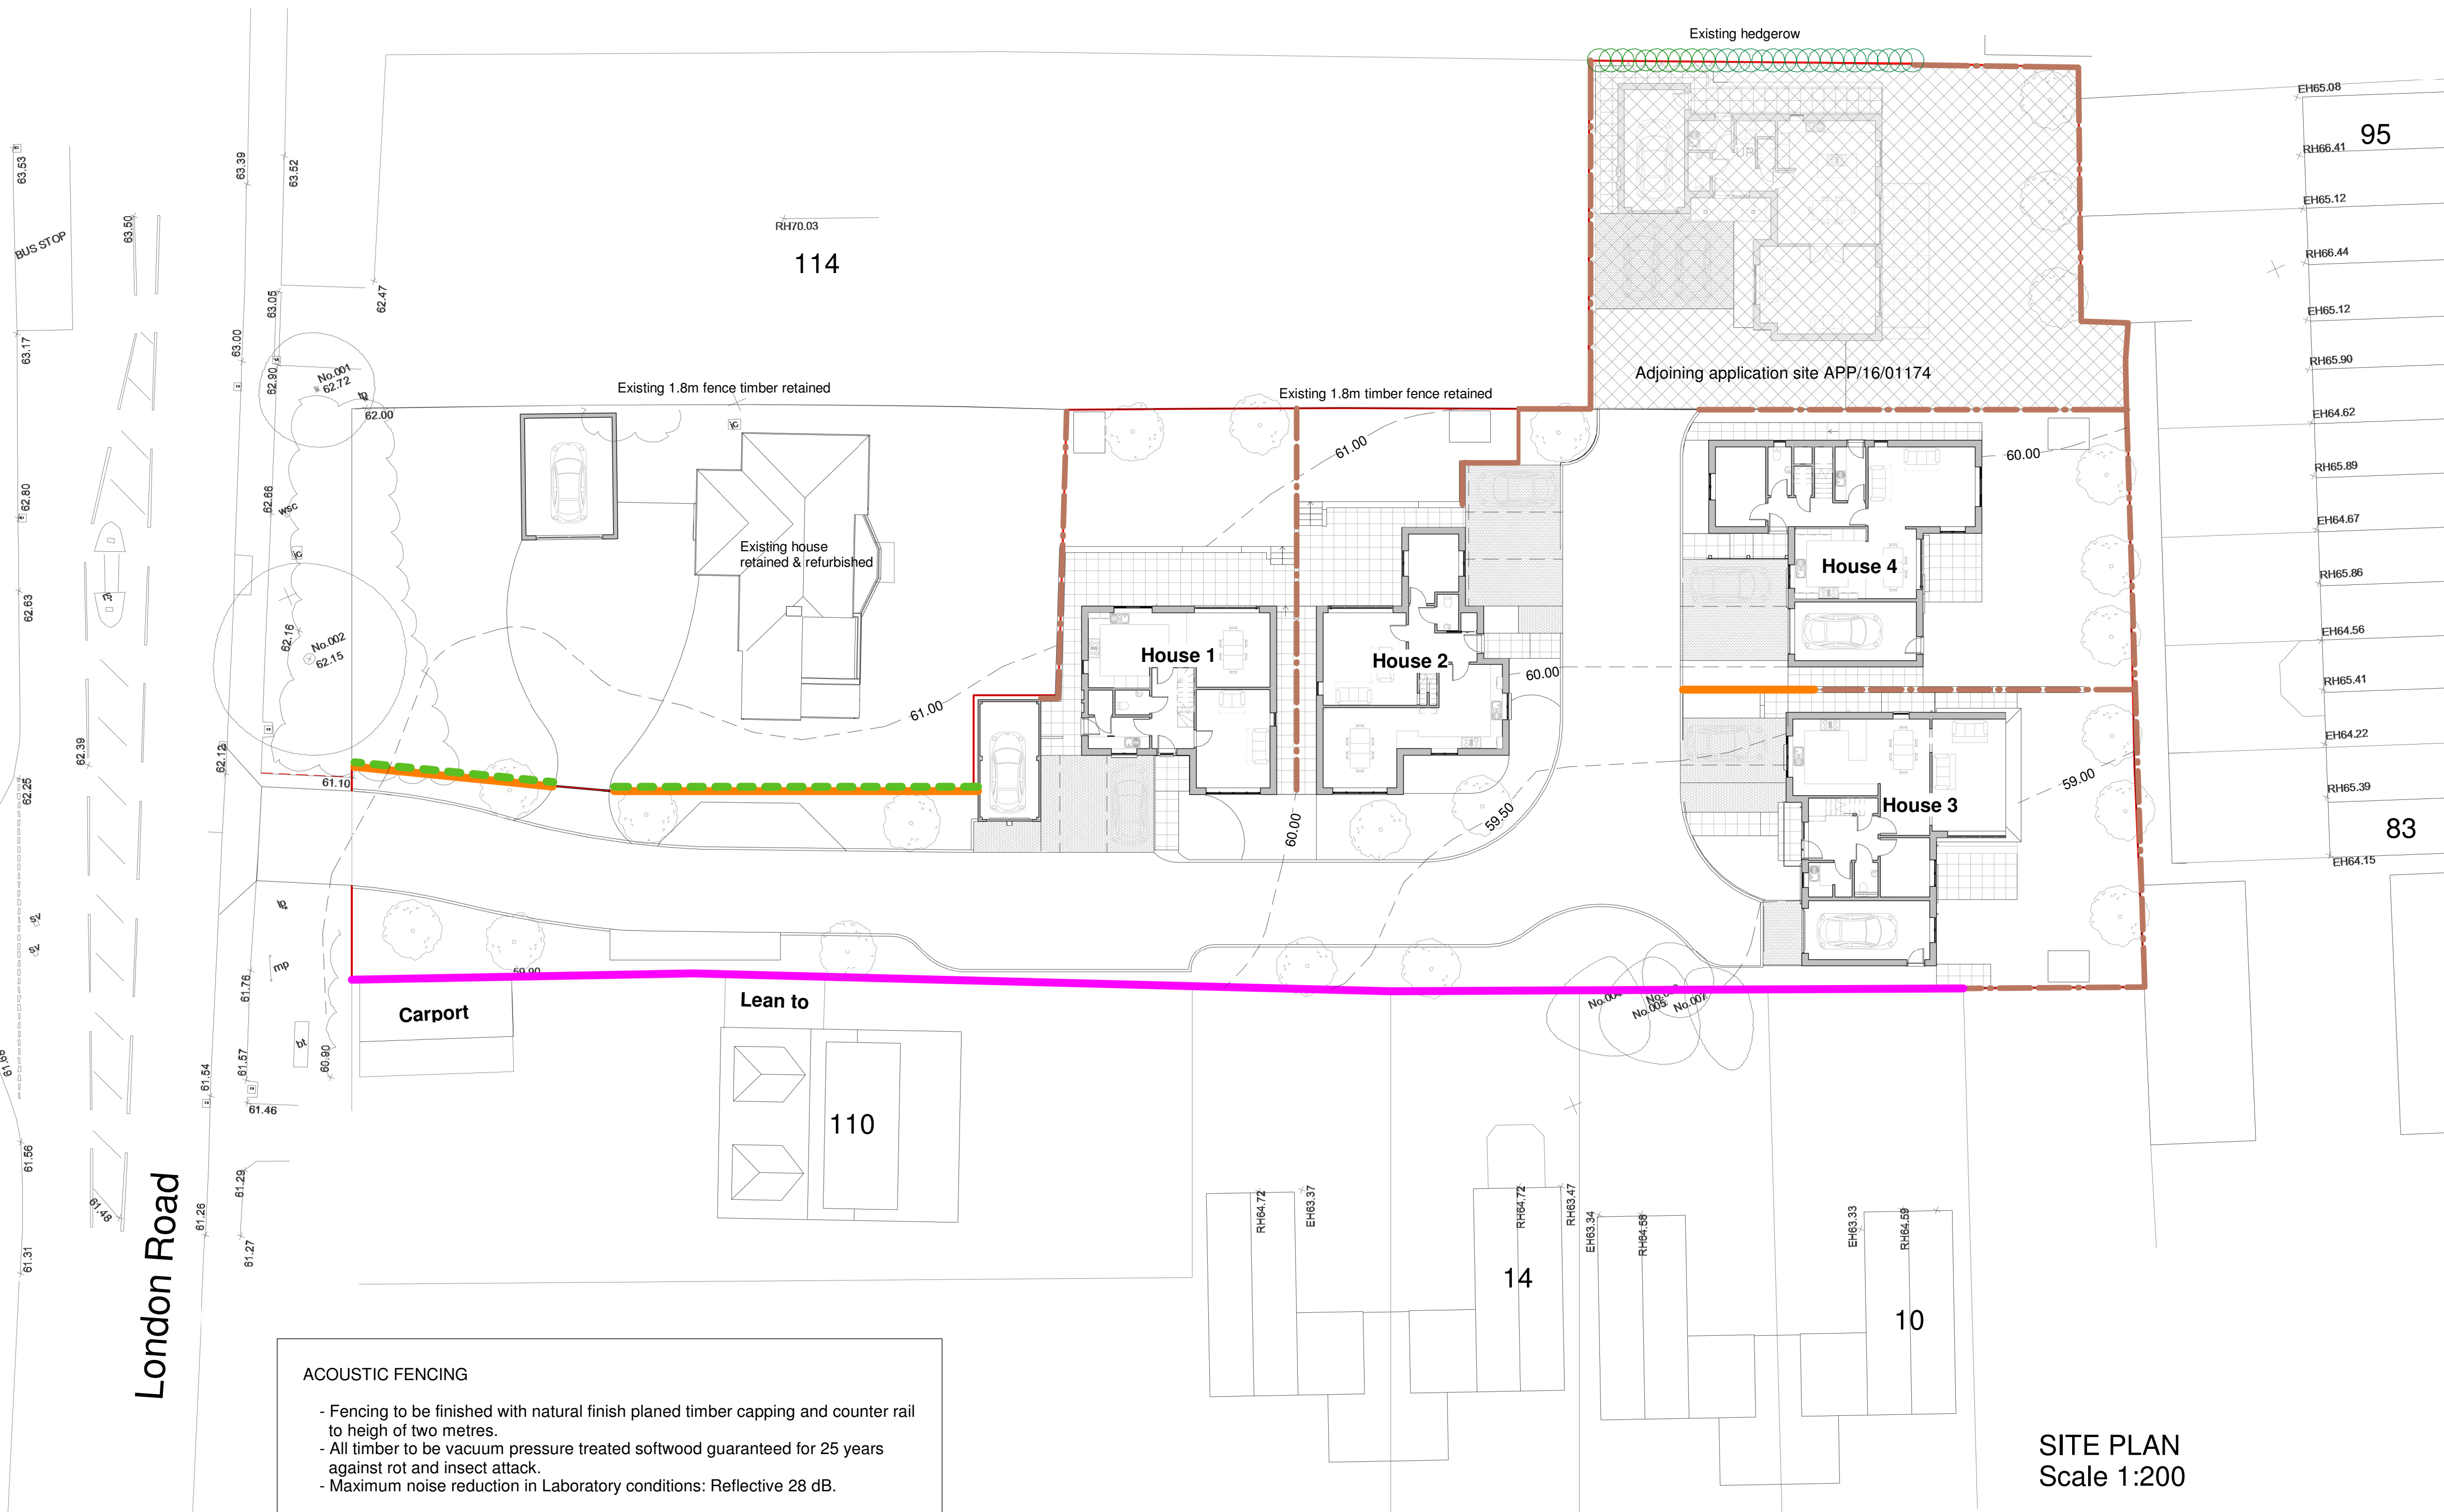


ACOUSTIC FENCING

- Fencing to be finished with natural finish planed timber capping and counter rail to height of two metres.
- All timber to be vacuum pressure treated softwood guaranteed for 25 years against rot and insect attack.
- Maximum noise reduction in Laboratory conditions: Reflective 28 dB.

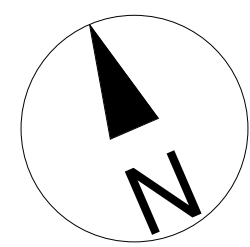

CLEFT FENCING

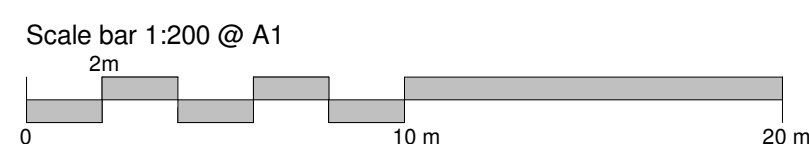

BOUNDARY LEGEND

- Close board fence 1.8 Metre high
- Laurel fencing
- Cleft fencing
- Acoustic fencing 2 Metre high (Jacoutic)

Client:

Style Front Holdings Ltd

Project:

112-114 London Road, Cowplain, PO8 8HB

Drawing Title:

Proposed boundary treatment plan

Drawing No:

ST-PLC-01

Rev:

Date:

25-04-2017

Project No:

112LR

Scale:

As indicated @ A1



Style Front (London) Ltd
Chester House
Fulham Green
81-83 Fulham High Street
London, SW6 3JA

T: +44 (0)20 37139300
E: info@stylefront.co.uk
W: www.stylefront.co.uk

© 2016 - The contents of this drawing and the designs depicted are the exclusive copyright of Style Front Ltd