

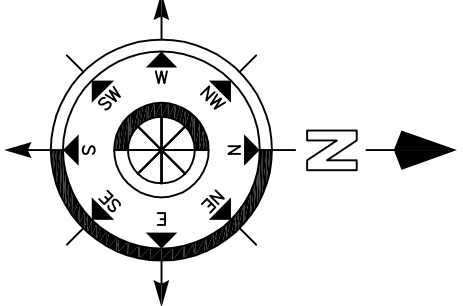
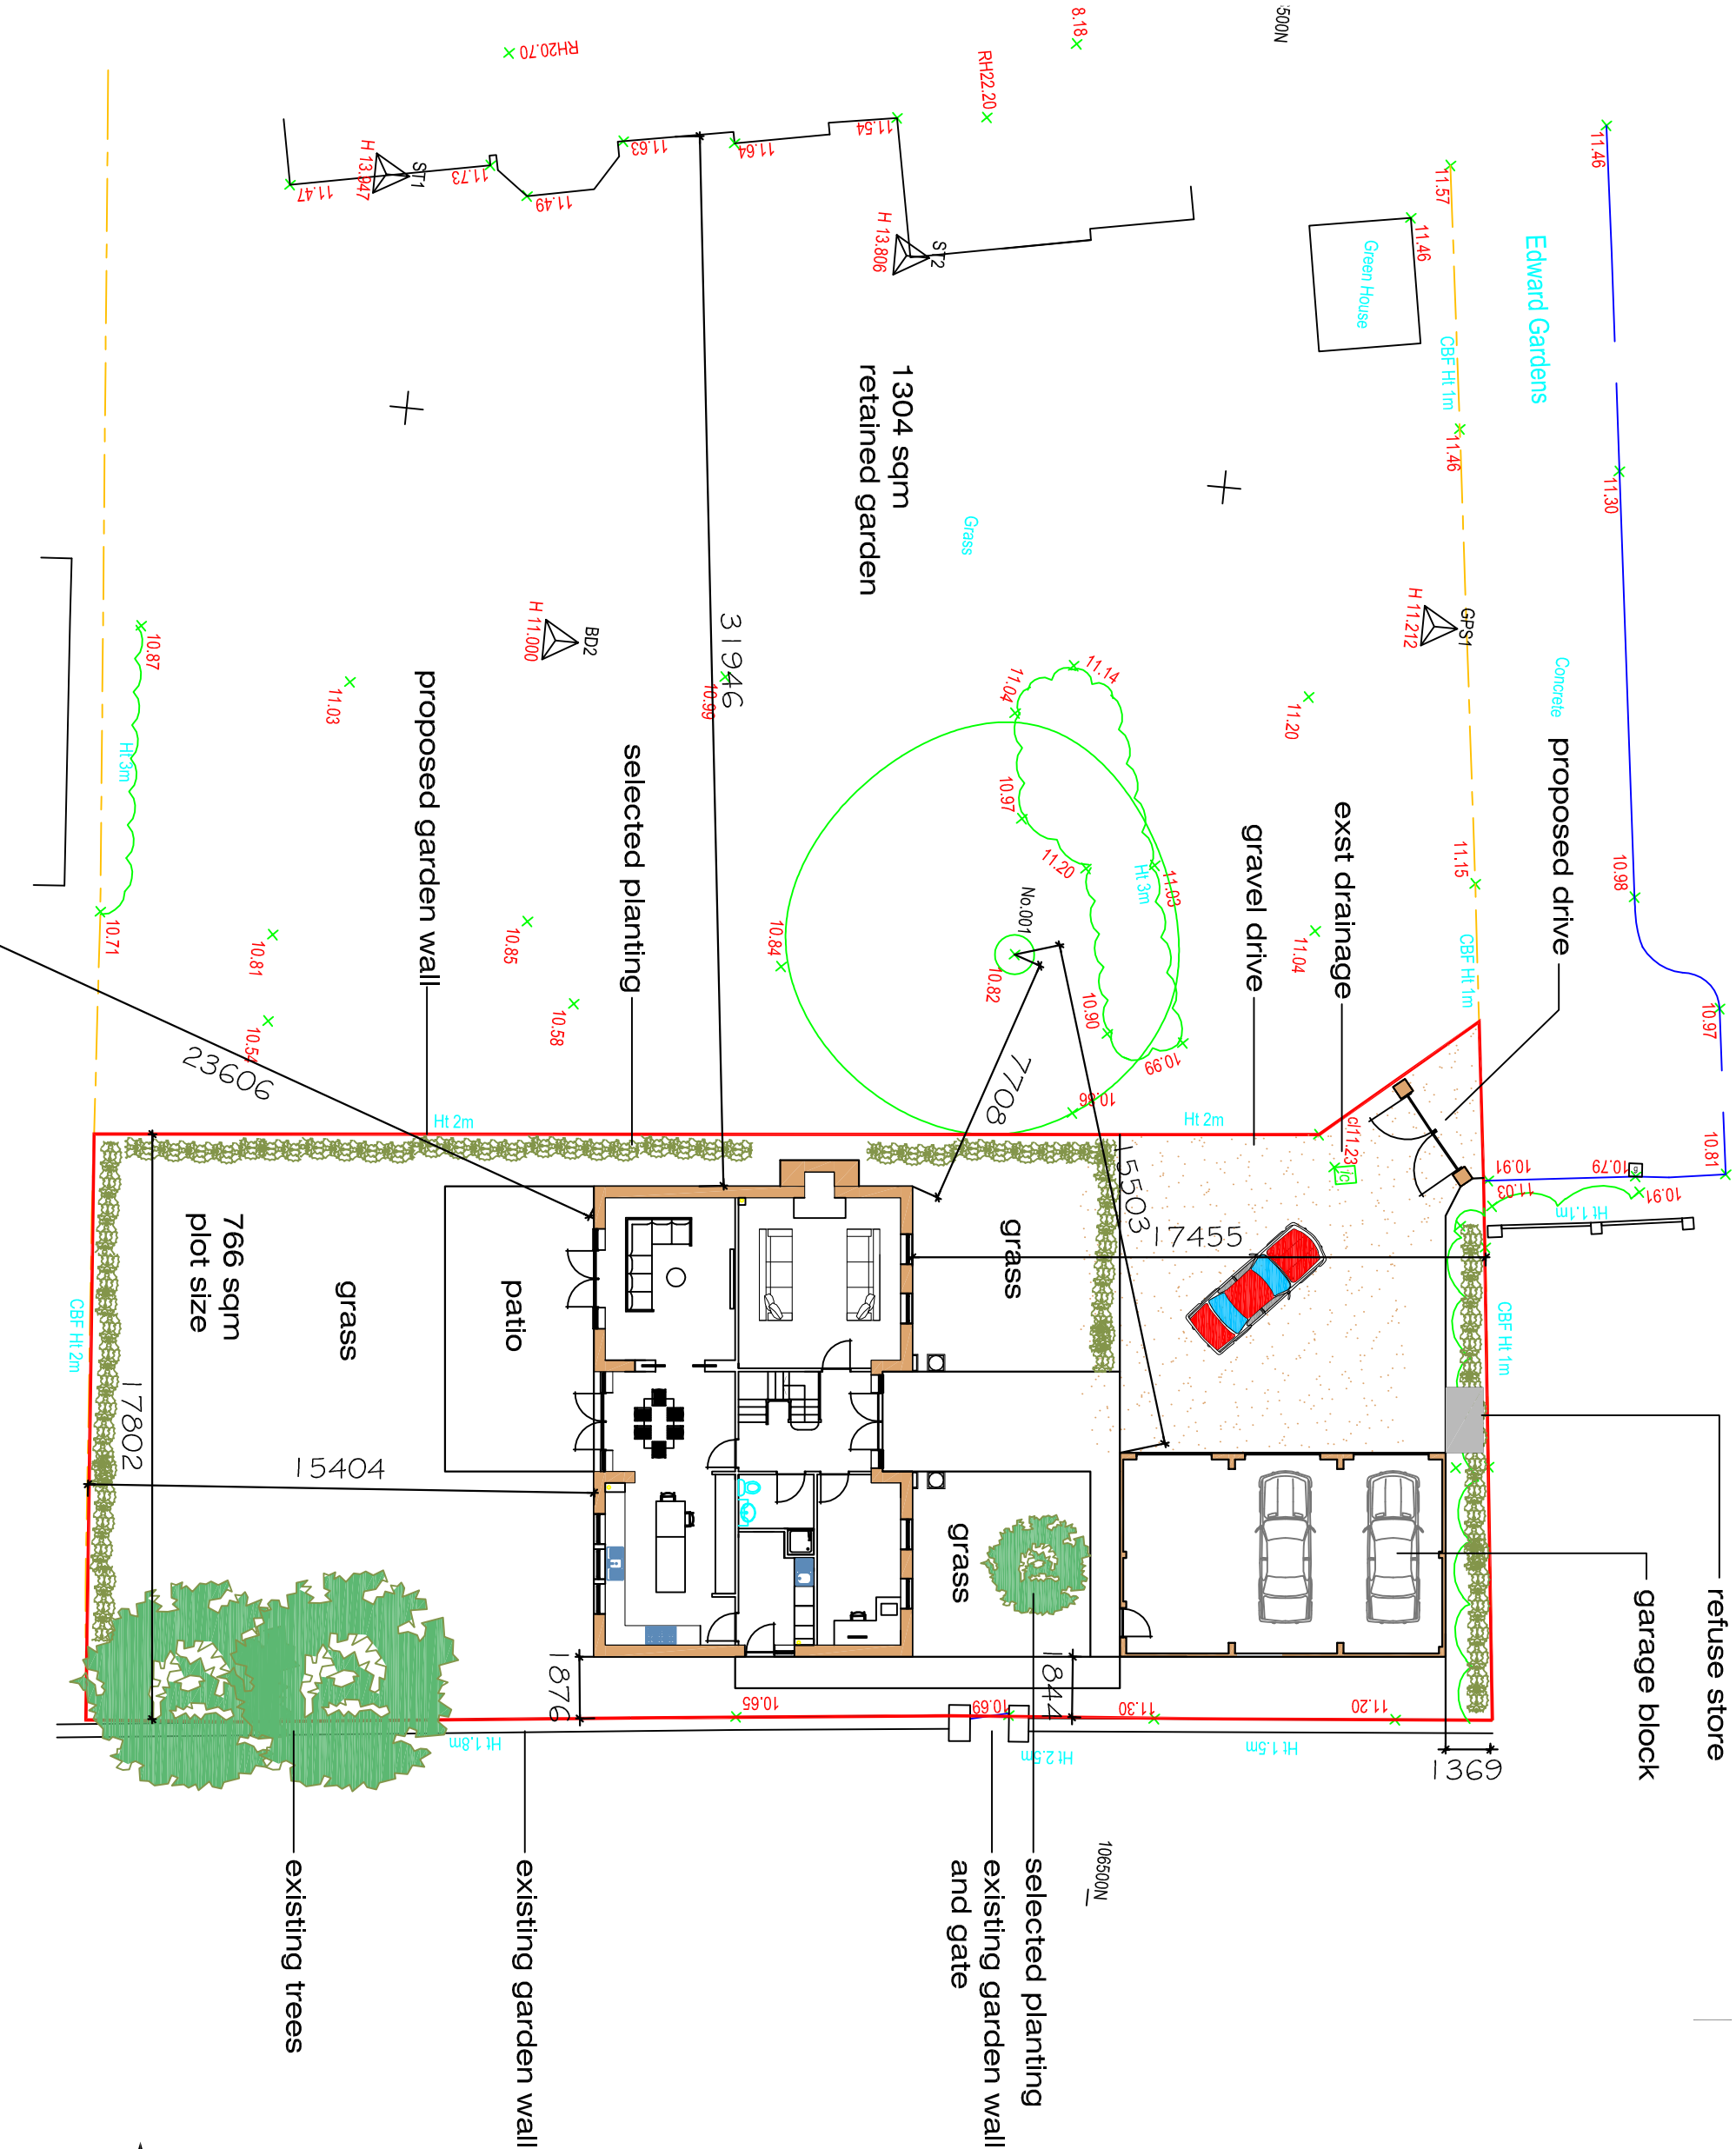


Scale in Metres
0 1 2 3 4 5 10
for 1:200

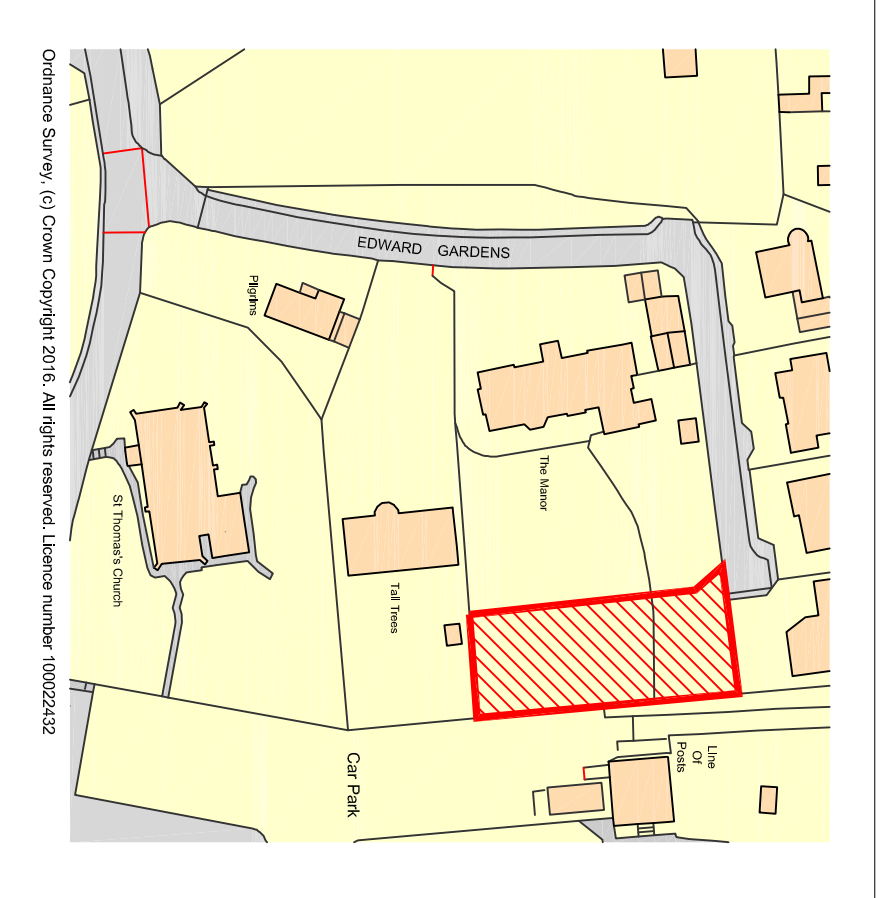

Scale in Metres
0 10 20 30 40 50 60
for 1:1250

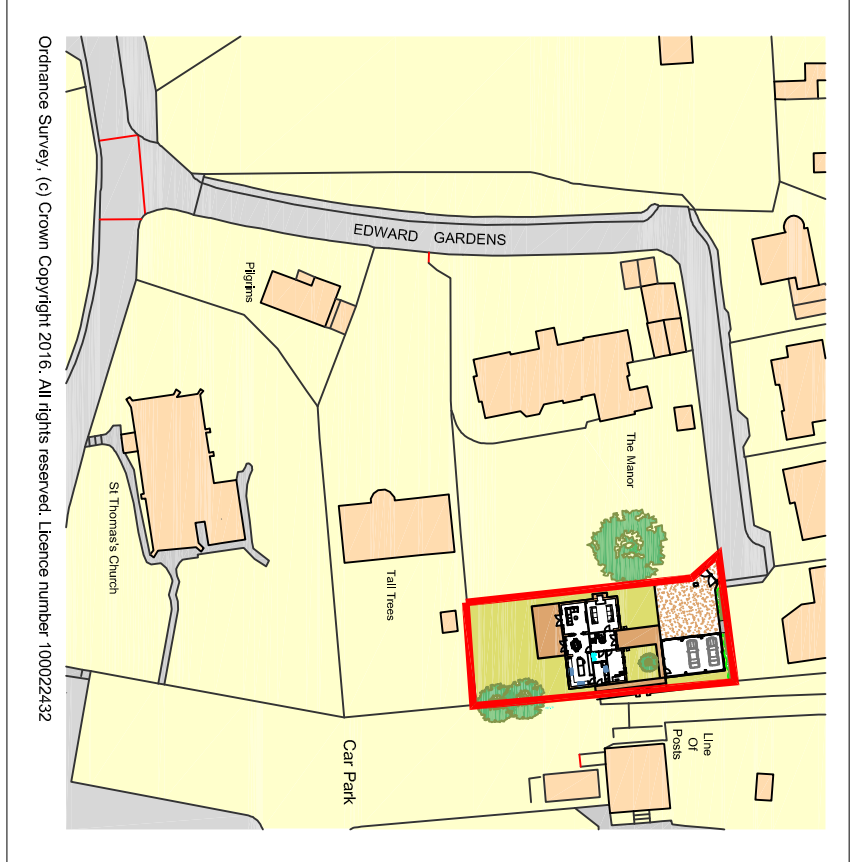

REVISION:

Drawing Title :
Planning

Project :
Land Adjacent
The Manor
Edward Gardens
Old Bedhampton
Havant

Drawn By :
CRF
Date :
01/02/17
SHEET SIZE :
A2
Approved By :
Date :

Drawing No. :
CFA | FULL | BS
Revision :
AS SHOWN

Chris Flint Associates Ltd
CHARTERED SURVEYORS - PROJECT MANAGERS
DEVELOPMENT CONSULTANTS

2 Emerald Close Waterlooville Hants PO7 8NZ
tel: 023 92 432484 fax: 023 92 355554
Email: chrisflintassociates@gmail.com