



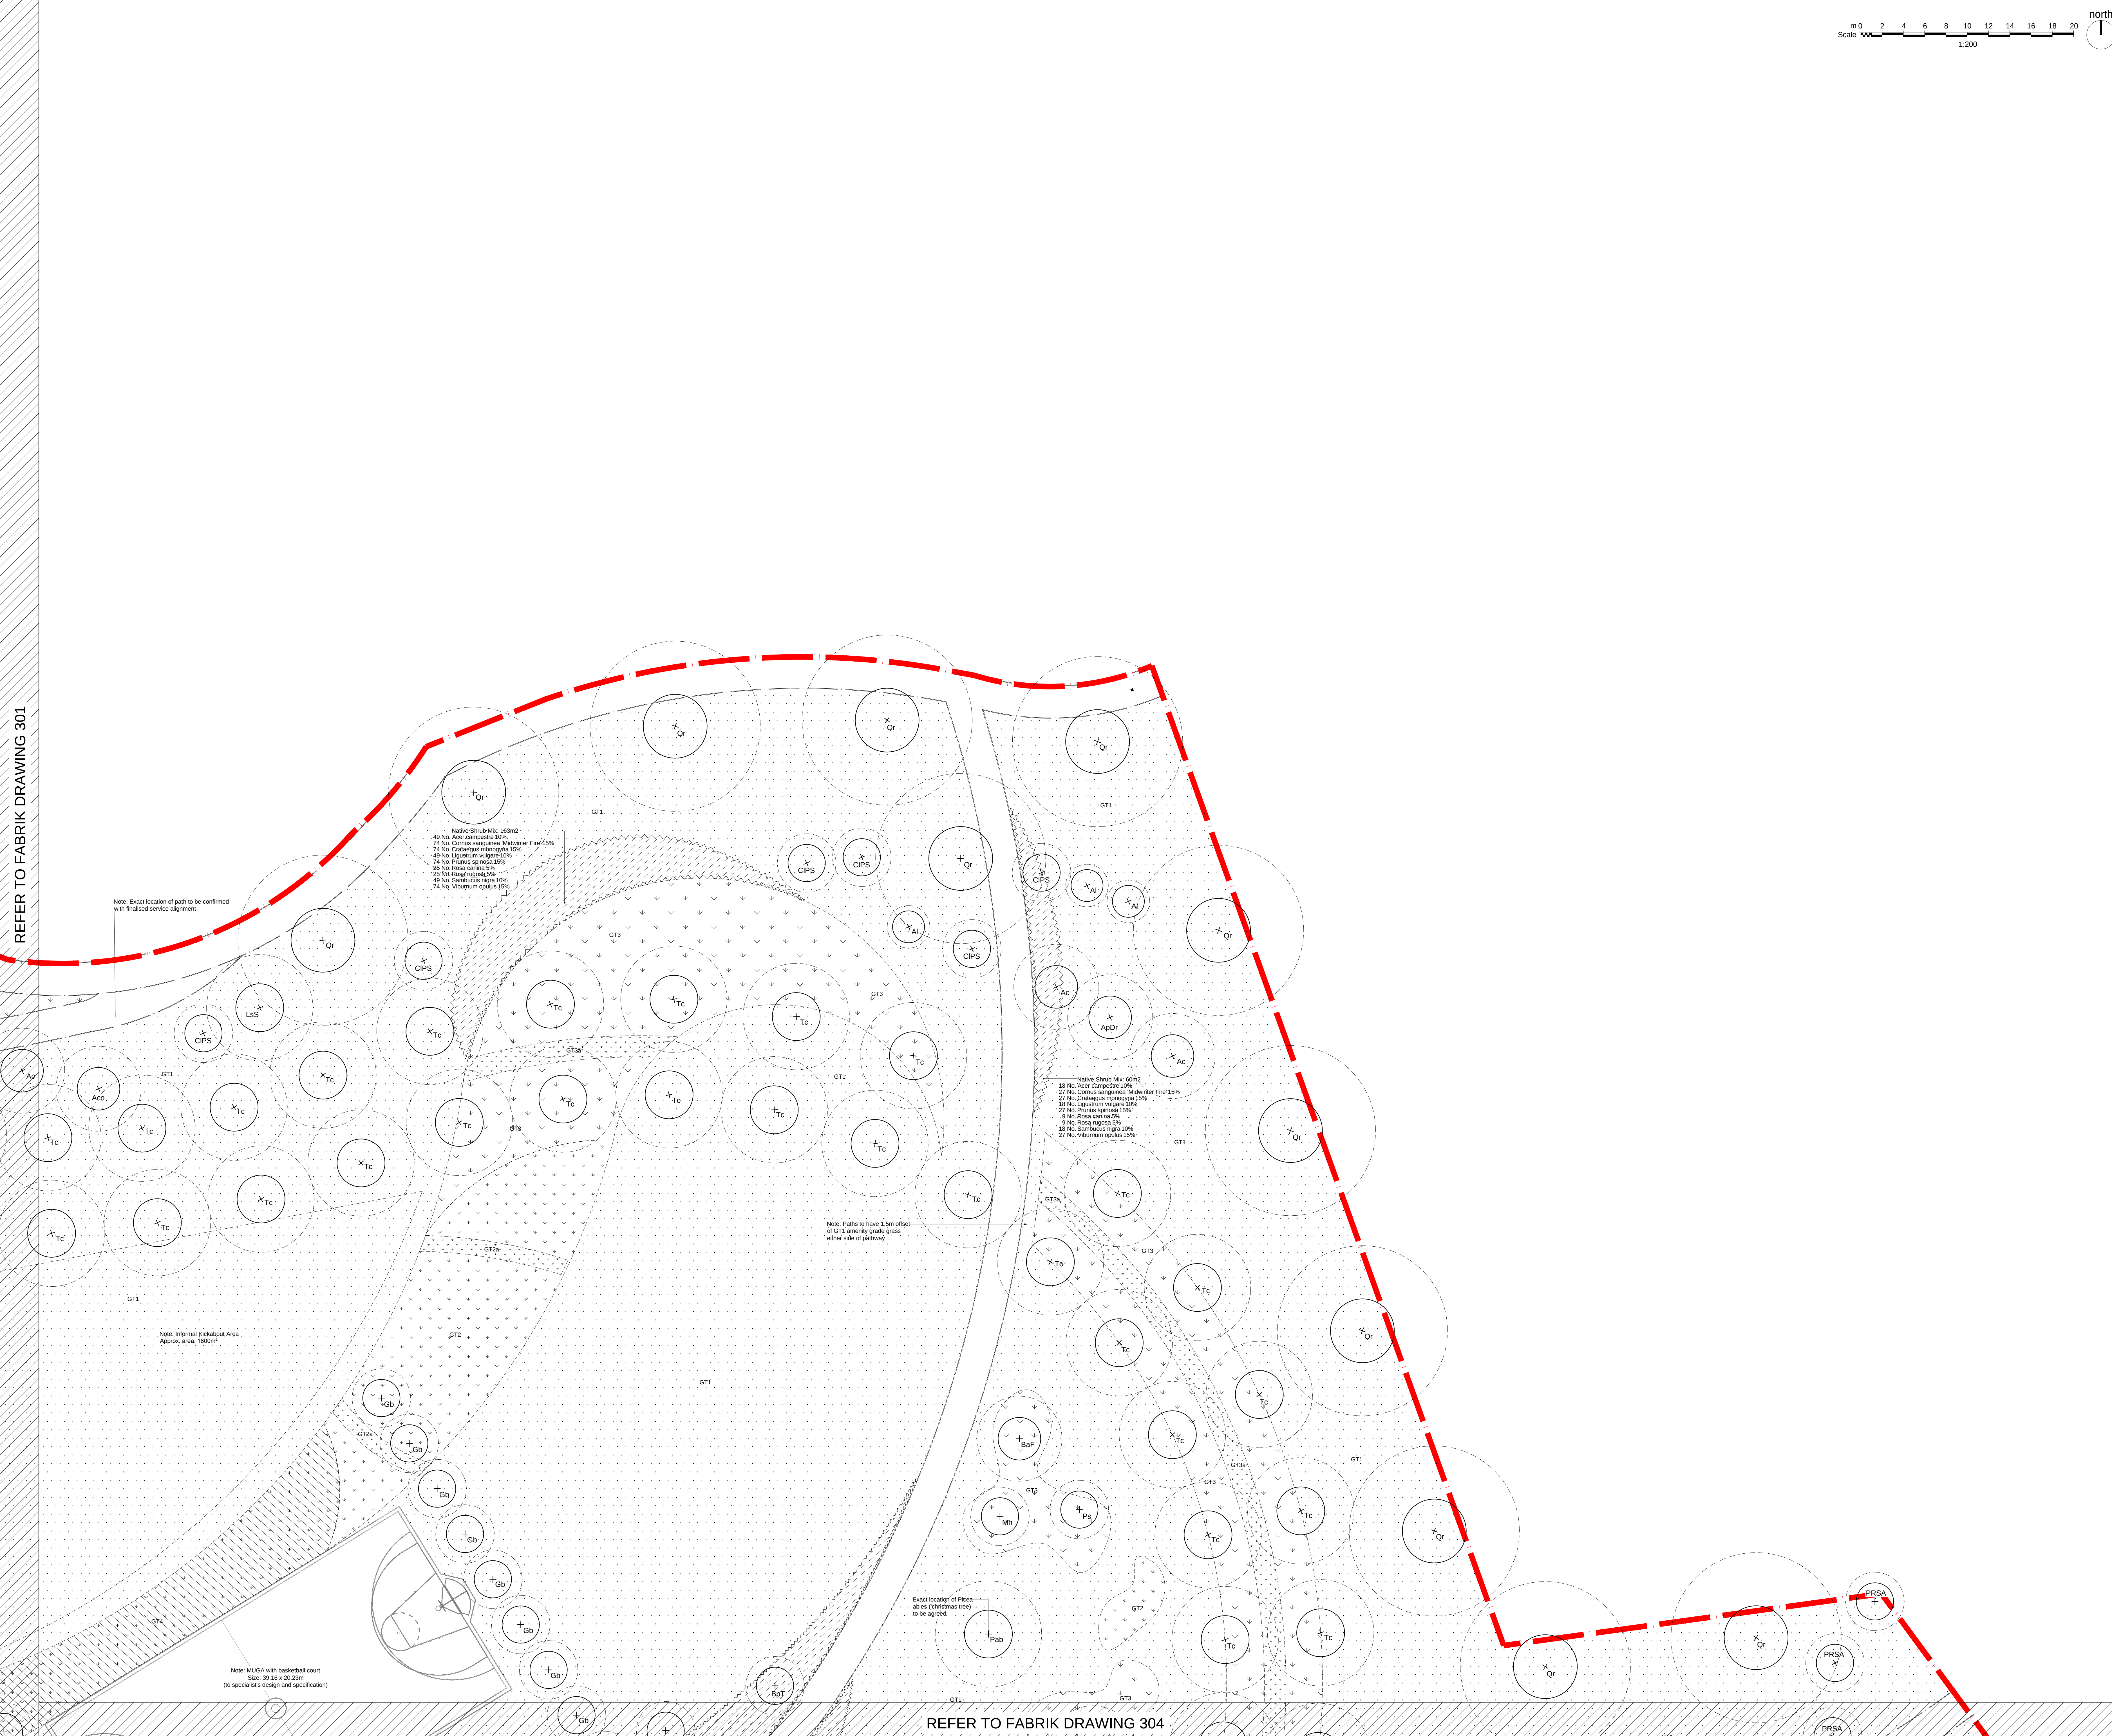

Notes

- This drawing is the property of fabrik ltd. It must not be copied or reproduced without written consent.
- Only figured dimensions are to be taken from this drawing. All contractors must visit site and be responsible for taking and checking all dimensions related to the works shown on the drawing.

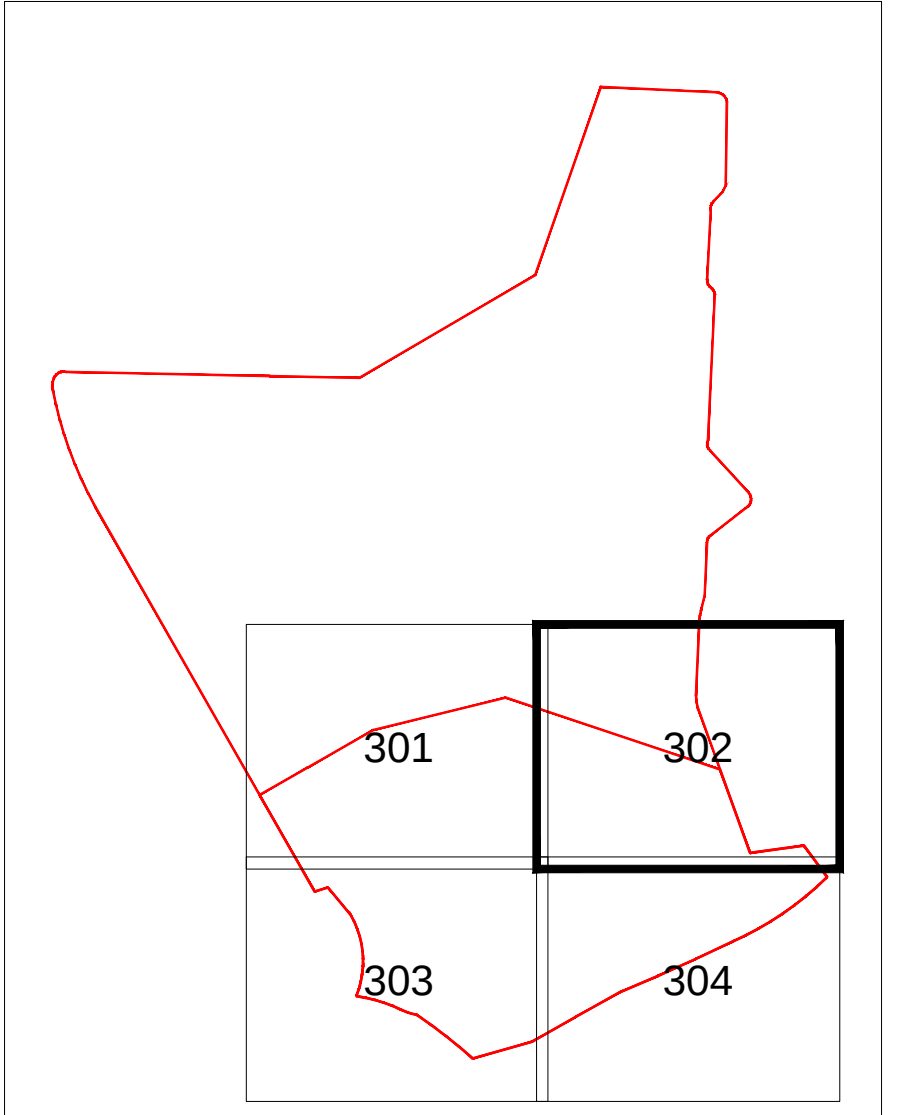

Refer to fabrik drawings:
D2403 L.305 for Soft Landscape Legend
D2403 L.201 - 205 for Detailed Hard Landscape proposals

06	10.03.17	Minor amends to MUGA dimensions	ah
05	06.03.17	Minor amends to MUGA dimensions	ah
04	09.02.17	Amends to indicative MUGA layout	ah
03	02.02.17	Minor amends to MUGA dimensions	ah
02	25.01.17	Amends to MUGA dimensions and tree locations	ah
01	17.11.16	Site wide amends following client comments	ah
No.	Date	Reason	Name
Revisions			

- External References:
- D2403 Berewood Town Park Phase A Tender/Drawings/Site Survey/Sign copy
 - D2403 Berewood Town Park Phase A Tender/Drawings/Site Survey/Revised 110628V5SU_DREDSURV copy
 - D2504 Berewood Town Park Phase B: Waterholes/Drawings/Technology/Revised 13.02.2017/Teen Park Constraints - Copy
 - D2403 Berewood Town Park Phase A Tender/Drawings/Engineer/16111704_PSA_Roads-copy

fabrik
Lentini House
16 Lenton Street
Alton
Hampshire
GU34 1HG
T: 01430 590500
E: alton@fabrikuk.com
W: www.fabrikuk.com

Project
Town Park, Phase A, Berewood, Waterlooville for Grainger

Drawing
Detailed Soft Landscape Plan 2 of 4

Scale	Date	Checked	Drawn
1:200 @ A0	Nov'16	as	ah

Drawing No.	Revision
D2403 L.302	06

☐ Preliminary	☐ Issued for Design/Information
☐ Issued for Planning Approval	☐ Issued for Tender
☐ Issued for Construction	☐ As Built
Drawing sheet size - A0	
Copyright Reserved ©	