


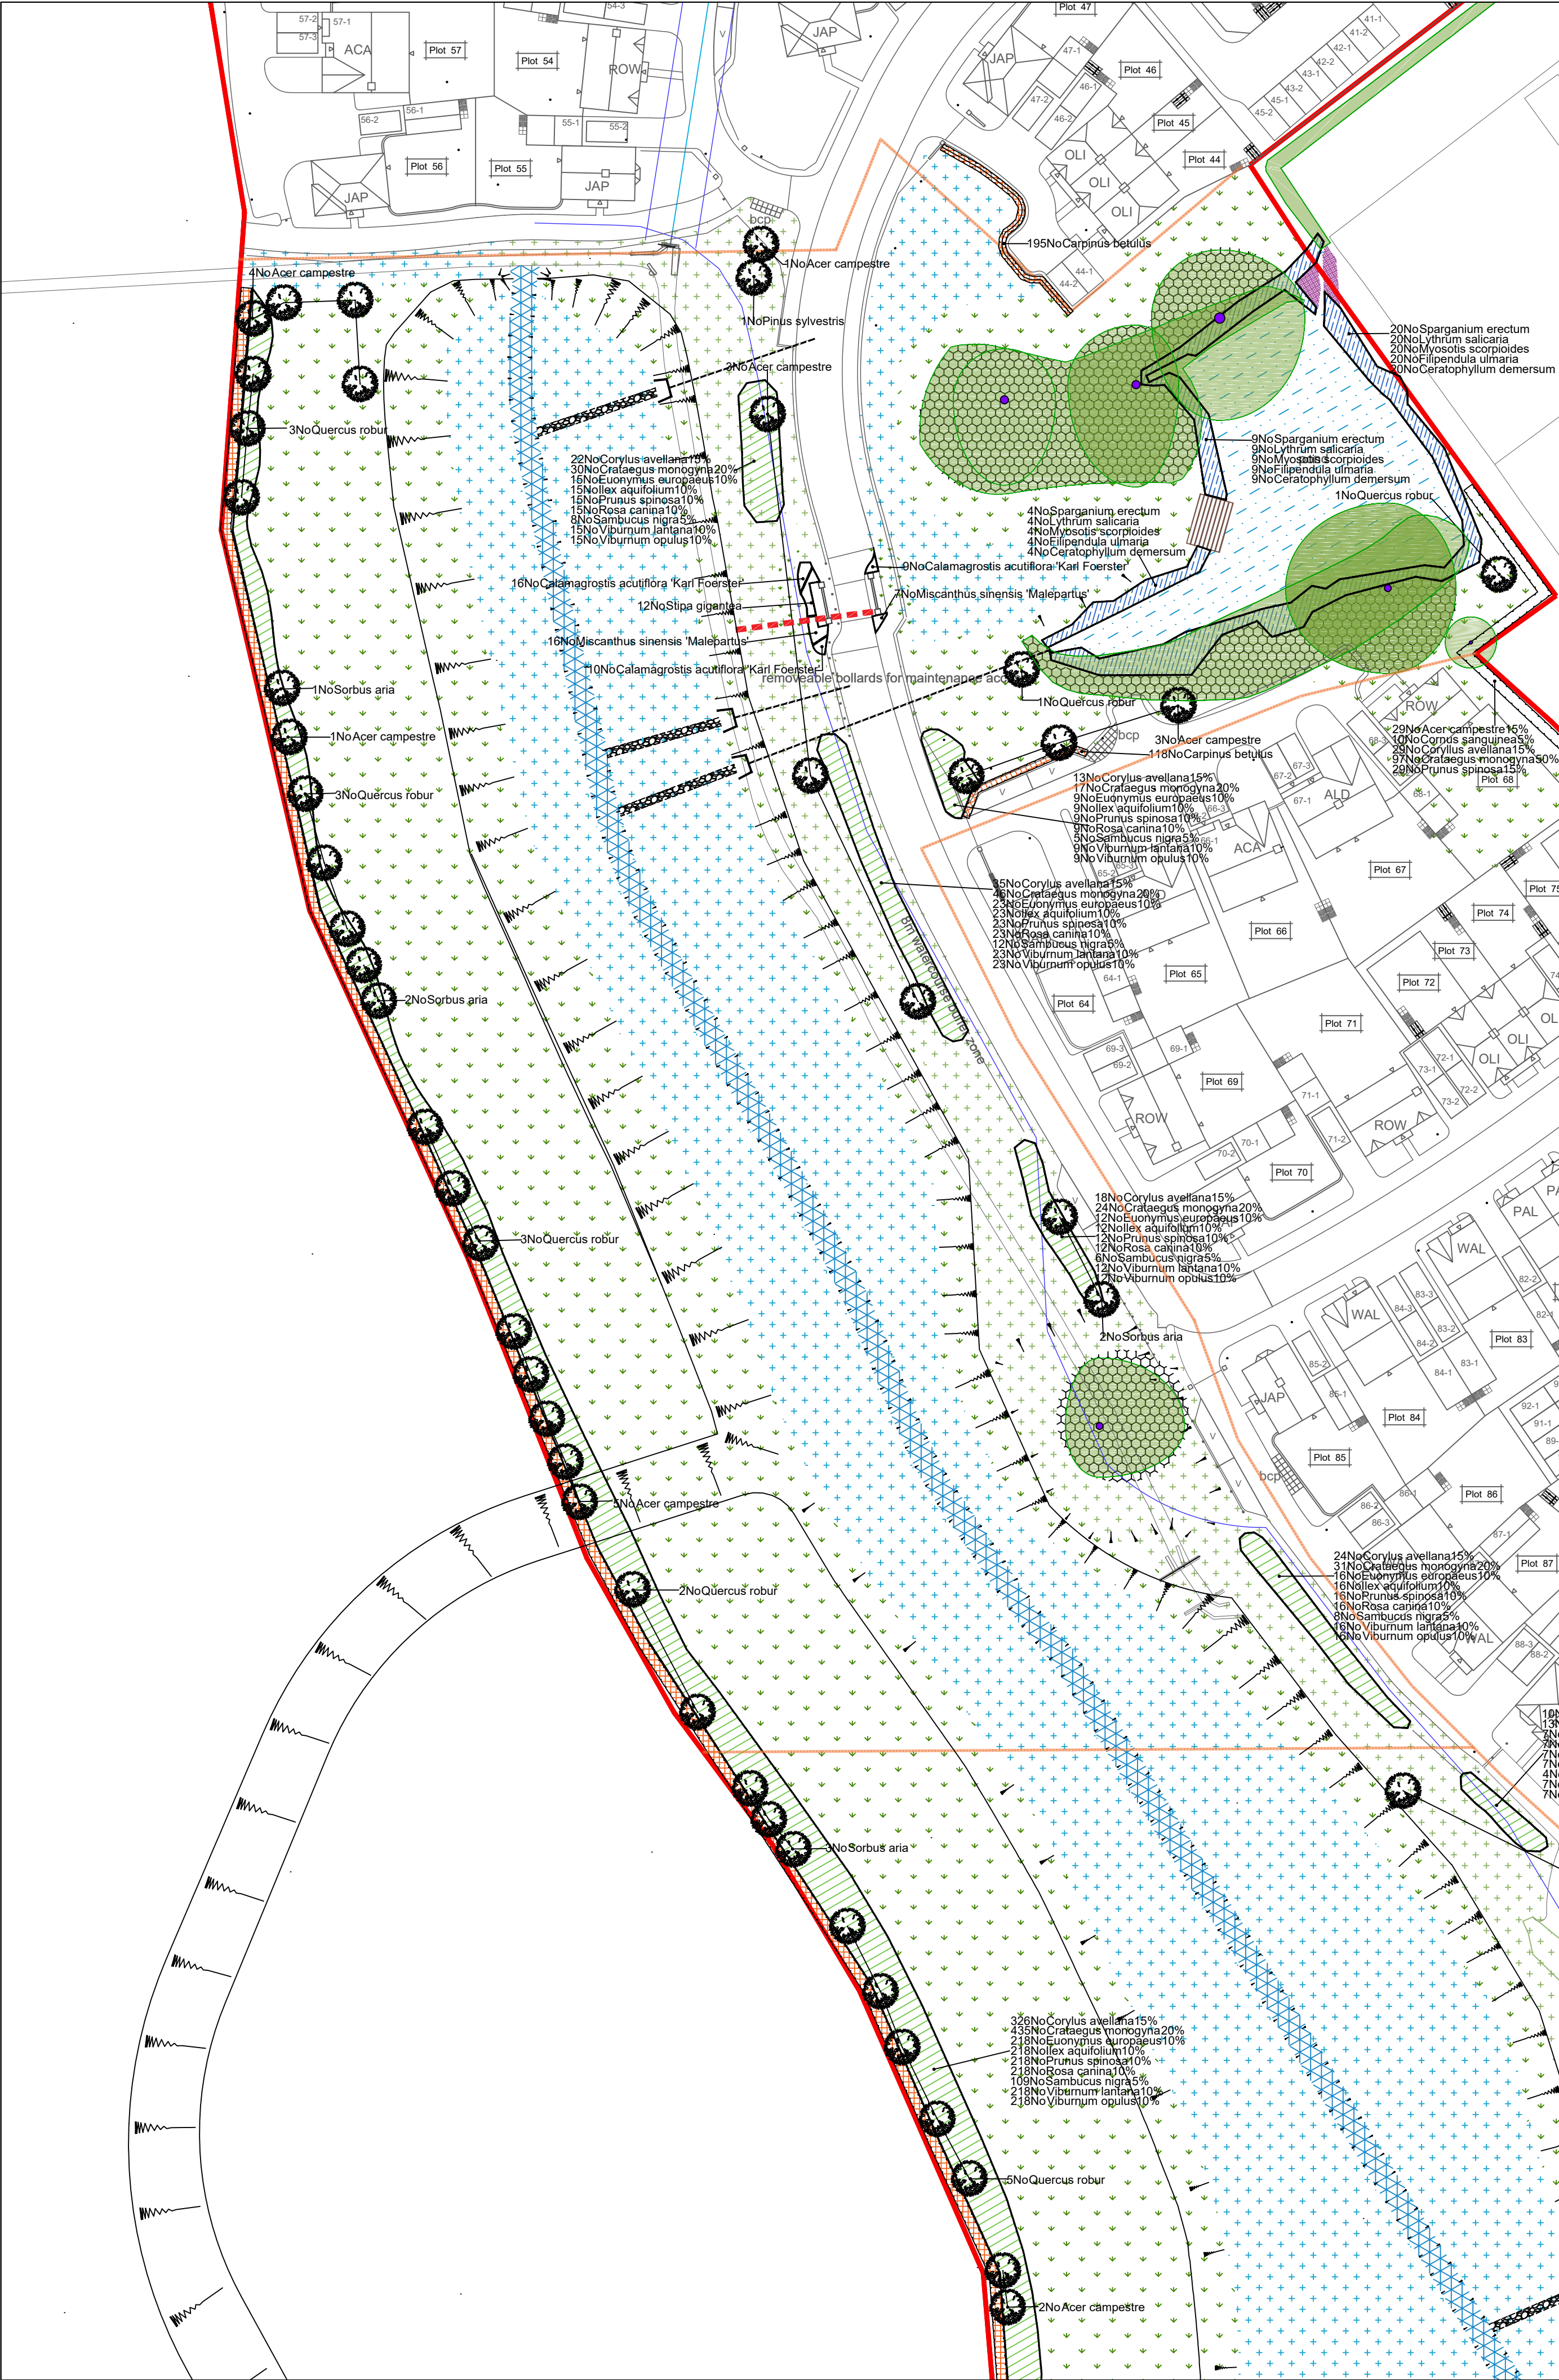

Planting Schedule

Trees					
Species Name	Girth	Height	Density	Specification	No.
Crataegus monogyna	60-80cm	2m	1/m ²	Transplant - B	826No
Euonymus europaeus	60-80cm	2m	2/m ²	Transplant - B	416No
Acer campestre	100-150cm	0.5Ctr	Double Staggered at 0.5m offset	Transplant - 4 brks - B	235No
Crataegus monogyna	100-150cm	0.5Ctr	Double Staggered at 0.5m offset	Transplant - 4 brks - B	783No
Carpinus betulus	125-150cm	0.3Ctr	Double Staggered at 0.5m offset	Transplant - Bushy - B	313No
Acer campestre	12-14cm	400-450cm	Counted	Heavy Standard - Clear Stem min. 200 - RB	24No
Sorbus aria	12-14cm	400-450cm	Counted	Heavy Standard - Clear Stem min. 200 - RB	11No
Quercus robur	12-14cm	400-450cm	Counted	Heavy Standard - Clear Stem min. 200 - RB	24No

Canifers

Species Name	Height	Pot Size	Specification	Density	No.
Pinus sylvestris	250-300cm		Selected Standard	Counted	1No

Shrubs

Species Name	Height	Pot Size	Specification	Density	No.
Cornus sanguinea	60-80cm		Bushy - 5/6 brks - BR	0.5Ctr Double Staggered at 0.5m offset	179No
Corylus avellana	80-100cm		Bushy - BR	0.5Ctr Double Staggered at 0.5m offset	235No
Corylus avellana	60-80cm		Bushy - BR	2/m ²	620No
Ilex aquifolium	50-40cm	2L	Bushy - C	2/m ²	416No
Prunus spinosa	60-80cm		Bushy - BR	2/m ²	416No
Prunus spinosa	80-100cm		Bushy - BR	0.5Ctr Double Staggered at 0.5m offset	235No
Rosa canina	40-60cm		Bushy - BR	2/m ²	416No
Sambucus nigra	60-80cm		Bushy - BR	2/m ²	211No
Viburnum lantana	60-80cm		Bushy - BR	2/m ²	416No
Viburnum opulus	60-80cm		Bushy - BR	2/m ²	416No

Marginal / Aquatics

Species Name	Height	Pot Size	Specification	Density	No.
Ceratophyllum demersum	0.5L		Plug: Well Rooted	0.5/m ²	33No
Filipendula ulmaria	0.5L		Plug: Well Rooted	0.5/m ²	33No
Lythrum salicaria	0.5L		Plug: Well Rooted	0.5/m ²	33No
Myosotis scorpioides	0.5L		Plug: Well Rooted	0.5/m ²	33No
Sparganium erectum	0.5L		Plug: Well Rooted	0.5/m ²	33No

Grasses

Species Name	Height	Pot Size	Specification	Density	No.
Calamagrostis acutiflora 'Karl Foerster'	10L		Full Pot	4/m ²	35No
Miscanthus sinensis 'Malepartus'	10L		Full Pot	3/m ²	23No
Stipa gigantea	10L		Full Pot	2/m ²	12No

SPECIFICATION
All works generally, to comply with the written Soft
Landscape Specification.

NOTE: DO NOT SCALE FROM DRAWING

Legend

- Existing trees to be retained and protected during construction
- Proposed tree planting within soft landscape. See detail on sheet.
- Proposed native hedge planting to be planted in a double staggered row 300mm apart and at 500mm centres in each row. To be maintained at 1m height and 1.8m height adjacent to site boundaries
- Proposed native mix shrub planting to be planted in groups of 5-7no. of each species and as above
- Retain existing grassland where possible otherwise seed with EM4 meadow mixture as supplied by Emorsgate Seeds and sown at 4 grams per msq, or similar and approved
- Retain existing grassland where possible otherwise seed with EM10 tussock mixture as supplied by Emorsgate Seeds and sown at 4 grams per msq, or similar and approved
- Retain existing grassland where possible otherwise seed with EM8 wet grassland mixture as supplied by Emorsgate Seeds and sown at 4 grams per msq, or similar and approved
- Proposed reed bed channel to be Phragmites australis at 4 rhizomes/m2
- Existing vegetation around pond to be retained and enhanced with plug planting
- Proposed drainage channel
- Existing pond
- Proposed viewing platform
- Amphibian tunnel
- Cut lines



A 07.07.17 Layout change LS
Rev Date Details Drawn



HEAD OFFICE
Rodbourne Rail Business Centre, Grange Lane,
Malmesbury, SN16 0ES
Tel: 01666 825646

Courtyard House, Mill Lane, Godalming, GU7 1EY
Tel: 01483 425714

Suite 6, Crescent House, Yonge Close, Eastleigh, SO50 9SX
Tel: 02382 026500

9 Brownlow Road, Cambridge, CB4 3NC
Tel: 07825 868654

email: mail@acdenv.co.uk
www.acdenvironmental.co.uk



scheme: Horndean Road
Emsworth
client: Bellway Wessex
drawing: Wetland Area Proposals
date: April 2017
scale: 1:500@A1
drawing no: BELL21129 21
drawn: DKM checked: AE

Copyright of ACD Environmental Ltd. All rights described in
Chapter IV of the Copyright, Designs and Patents Act 1988
have been generally asserted. 2011. Copyright of this plan
remains with ACD until all fees have been paid in full.