


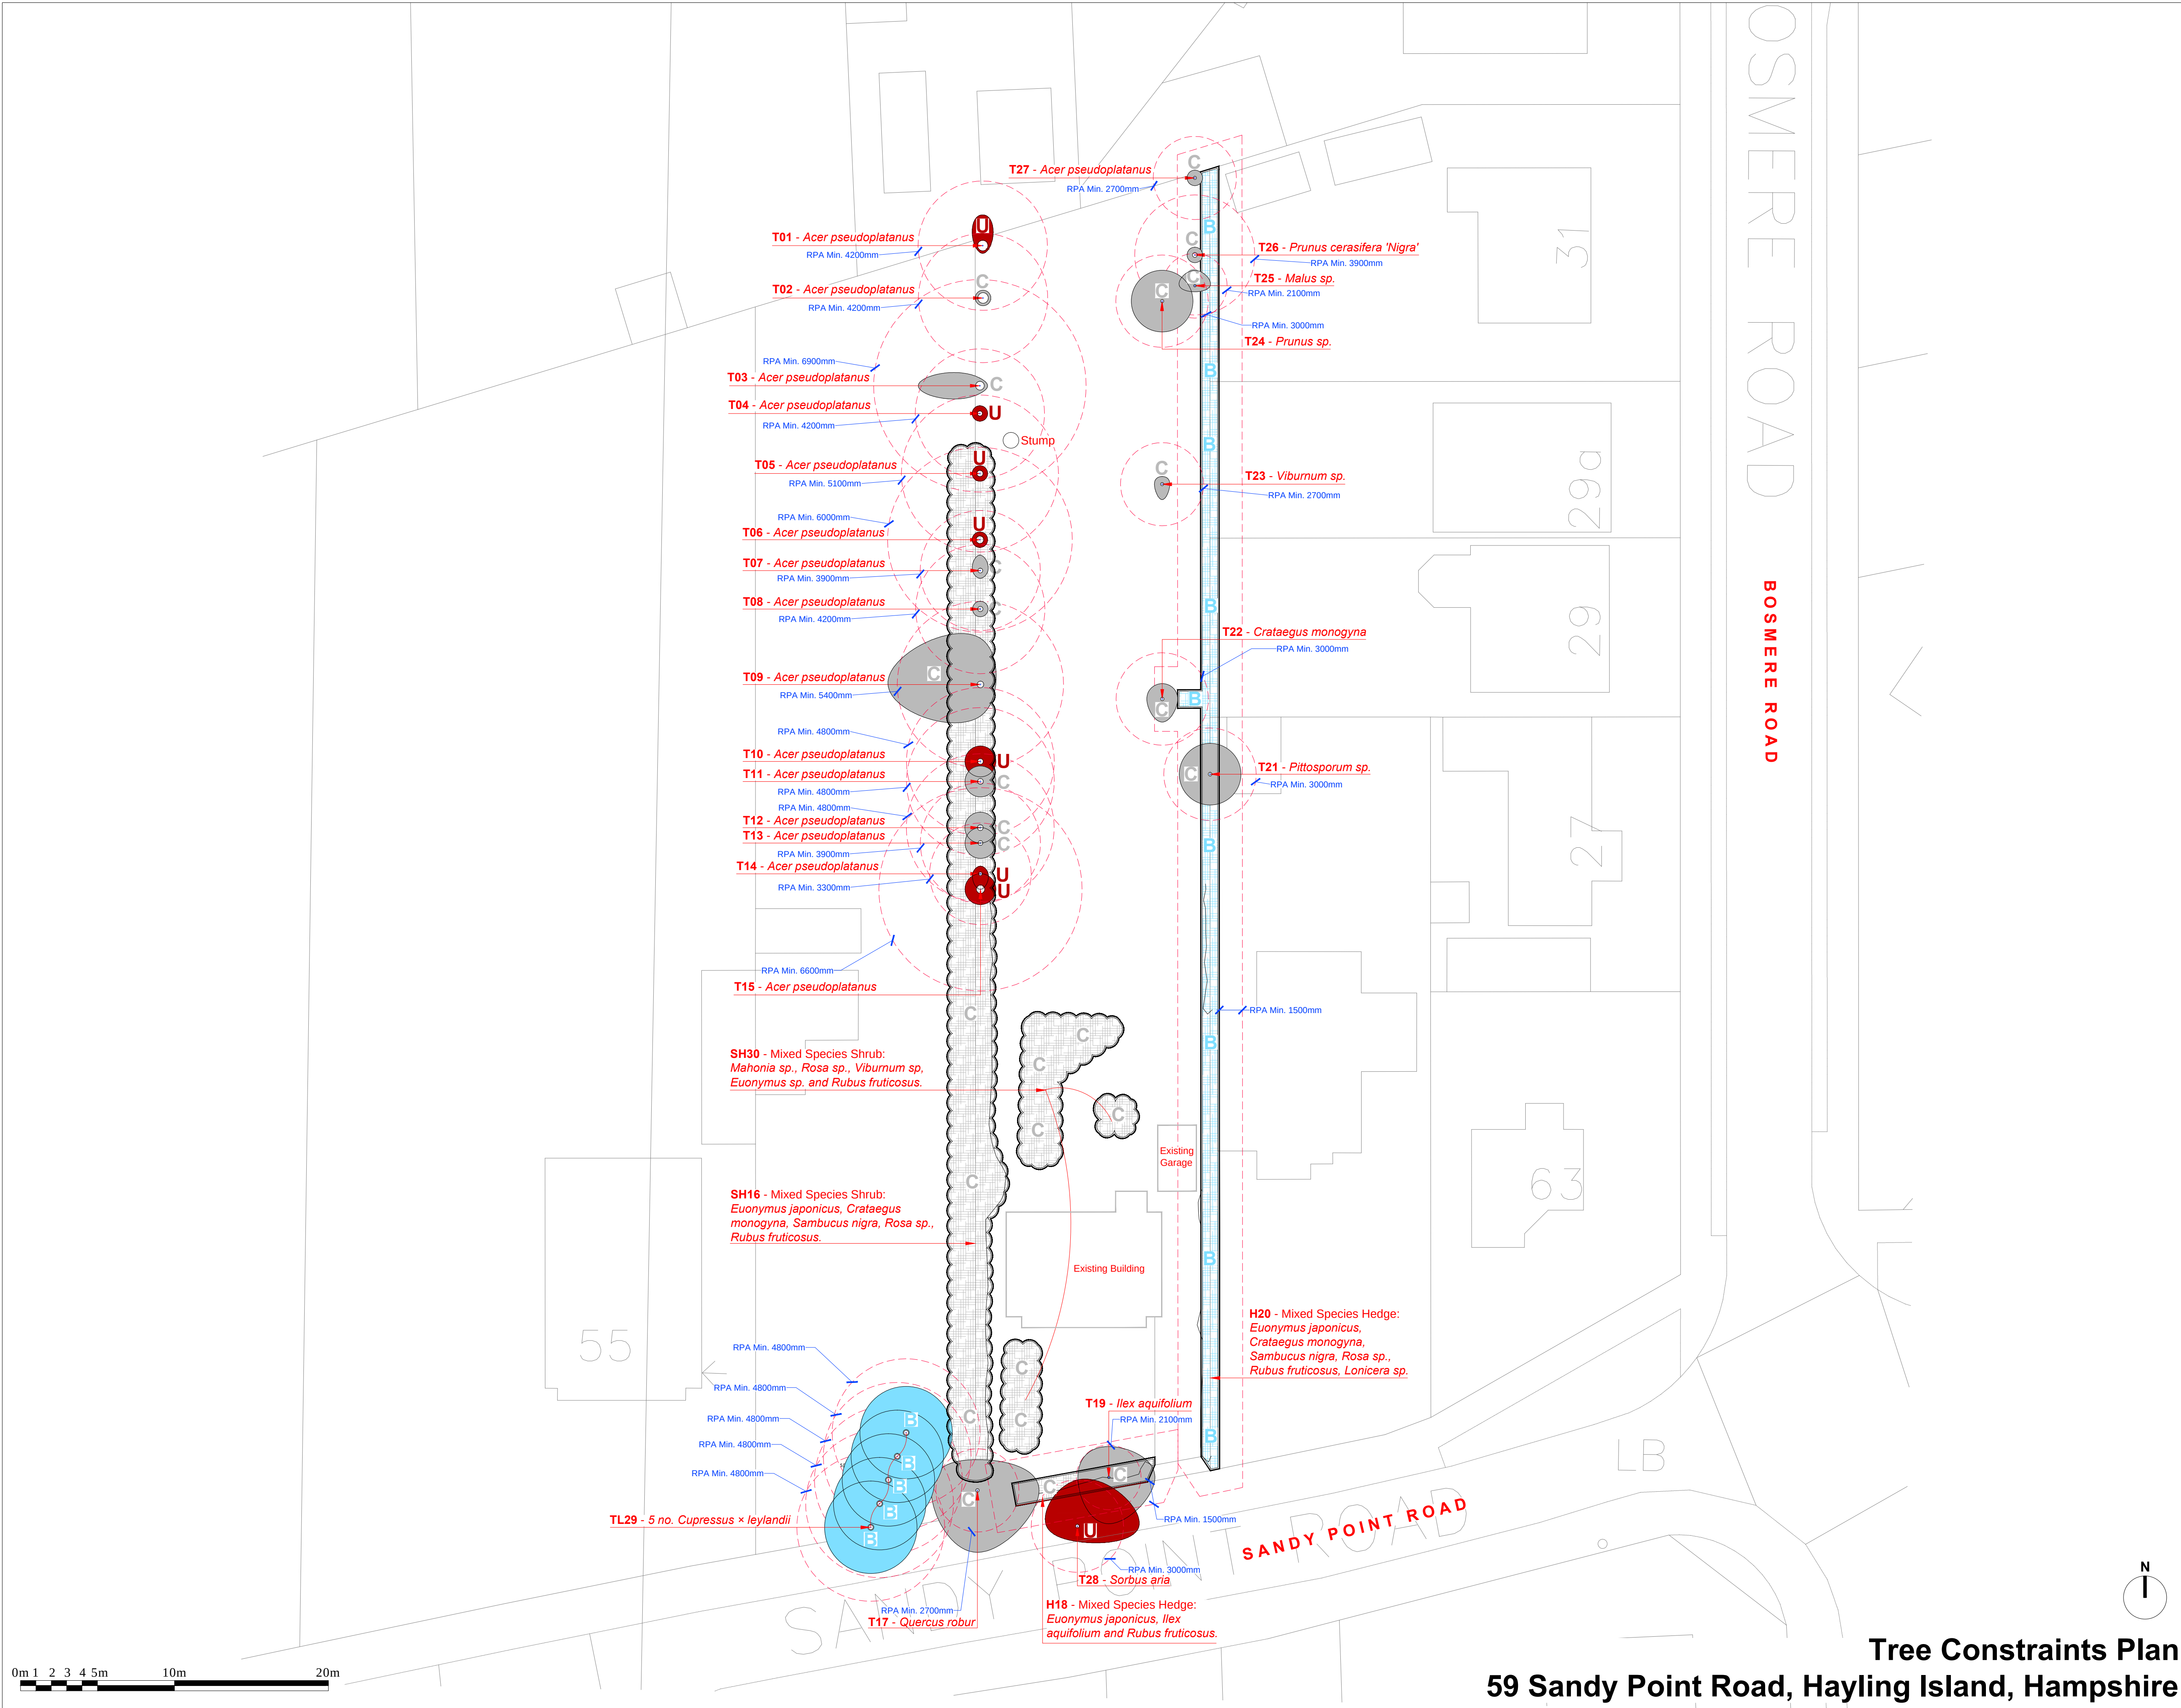

Legend

Tree, Shrub, and Hedge Numbers.

T08

Tree Root Protection Areas
Tree Root Protection Areas calculated and specified in accordance with BS 5837:2012 - 'Trees in Relation to Design, Demolition and Construction'.

Category A Trees;
Trees of High Quality and Value.

Category B Trees
Trees of Moderate Quality and Value.

Category C Trees
Trees of Low Quality and Value.

Category U Trees;
Trees unsuitable for retention.

Category C Mixed Species Shrub;
Mixed Species Shrub of Low Quality and Value.

Category B Mixed Species Shrub;
Mixed Species Shrub of Moderate Quality and Value.

Category C Hedgerows;
Hedgerows of Low Quality and Value.

*Notes: The original of this drawing was produced in colour - a monochrome copy should not be relied upon.
(Refer to LLD1201-ARB-SCH01-00-ExistingTreeSchedule, LLD1201-ARB-D02-00-TreeRetention&ProtectionPlan and LLD1201-ARB-RE01-00-ArbiculturalImpactAssessment).*

PLANNING ISSUE

Rev	Description	Date	Initials
00	Planning Issue	03.07.17	TT

LIZARD
Landscape Design and Ecology

The Old Bank, 34 South Street, Tarring, Worthing, West Sussex, BN14 7UH
T. 01903 216033 E. lizardlandscape@btconnect.com W. lizardlandscapeecology.com

Project title

59 Sandy Point Road
Hayling Island, Hampshire

Drawing title

Tree Constraints Plan

Scale	Drawn	Date
1:200@A1	TT	06.17
	Approved	
	KM	

Drawing No	Revision
LLD1201-ARB-D01	00
CAD Filename	
LLD1201/CAD/ARBO	