


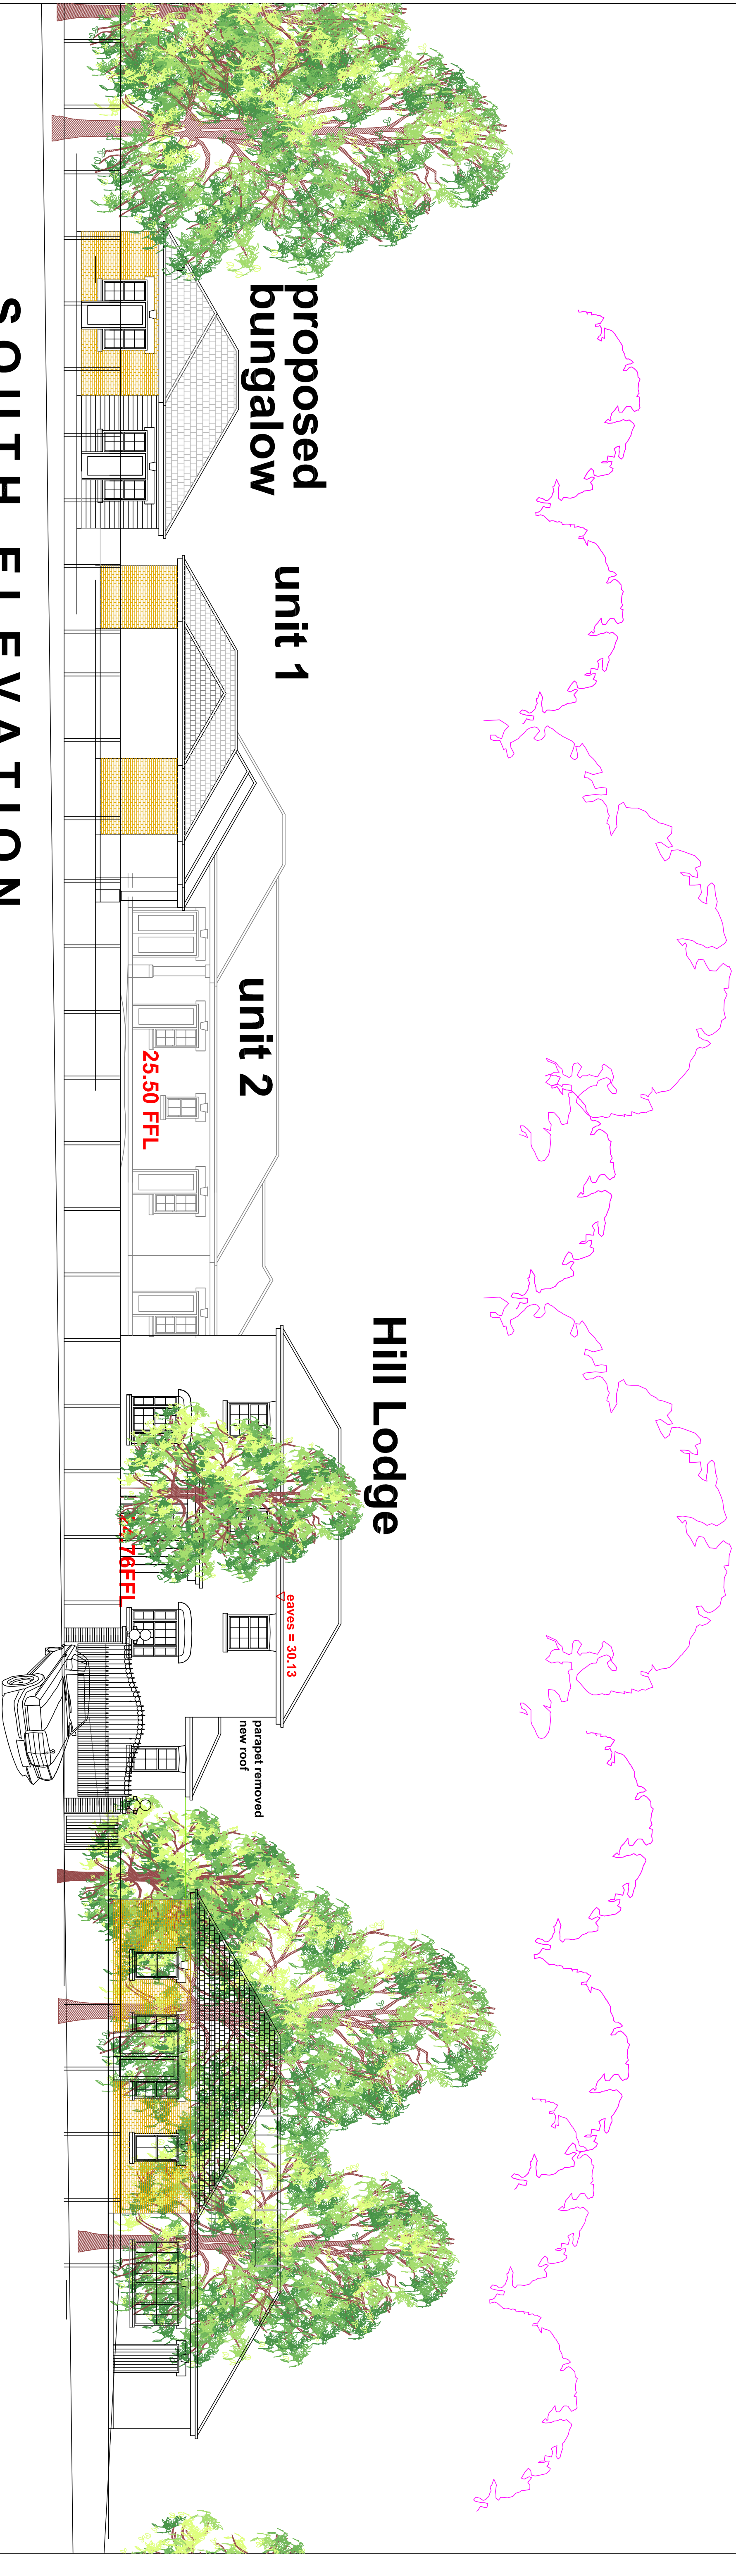
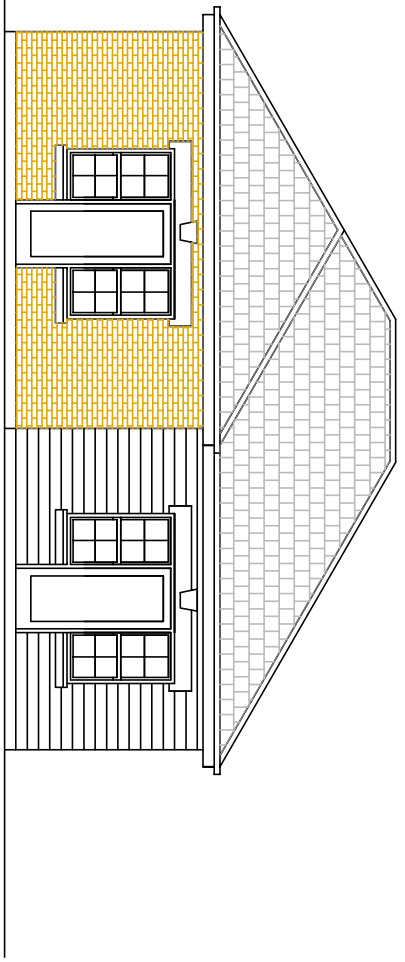


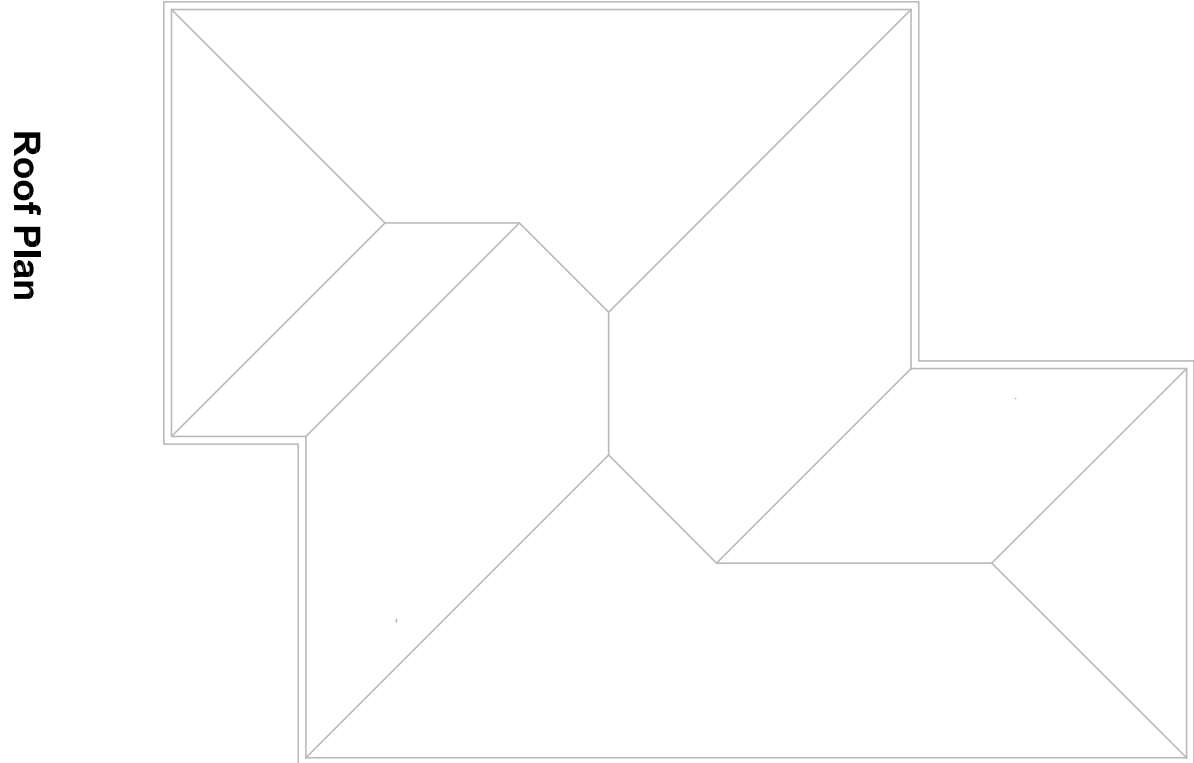


SOUTH ELEVATION AS PROPOSED

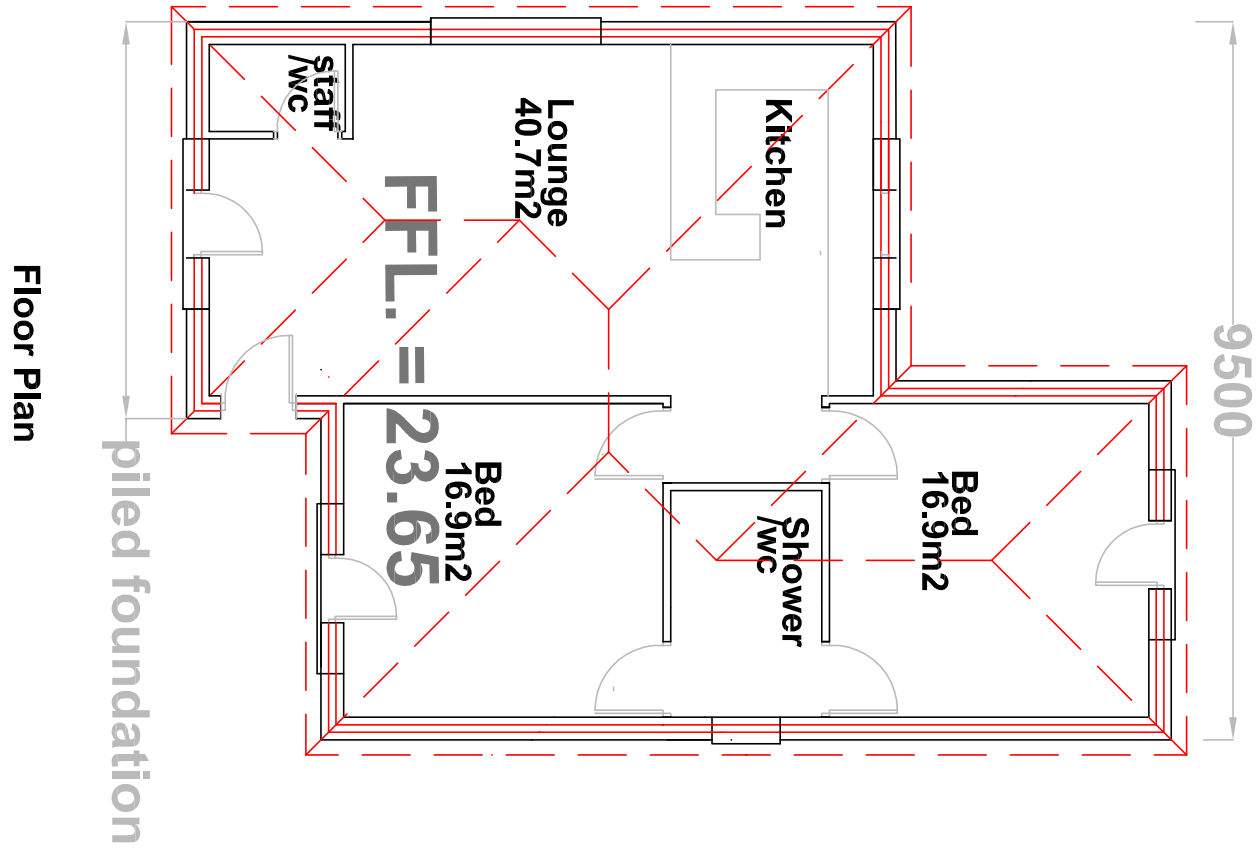


South Elevation

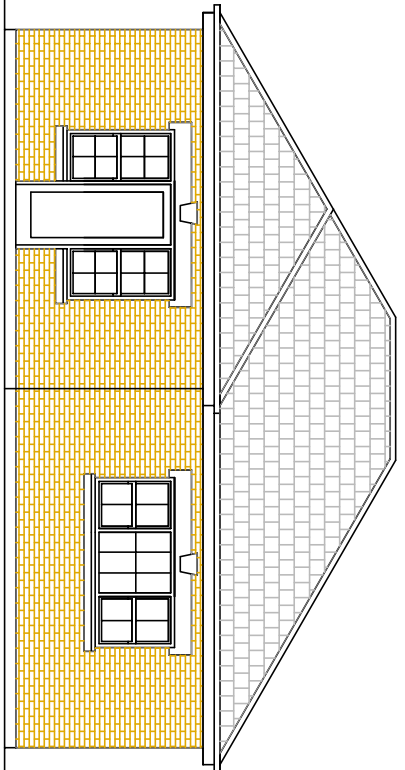

North Elevation

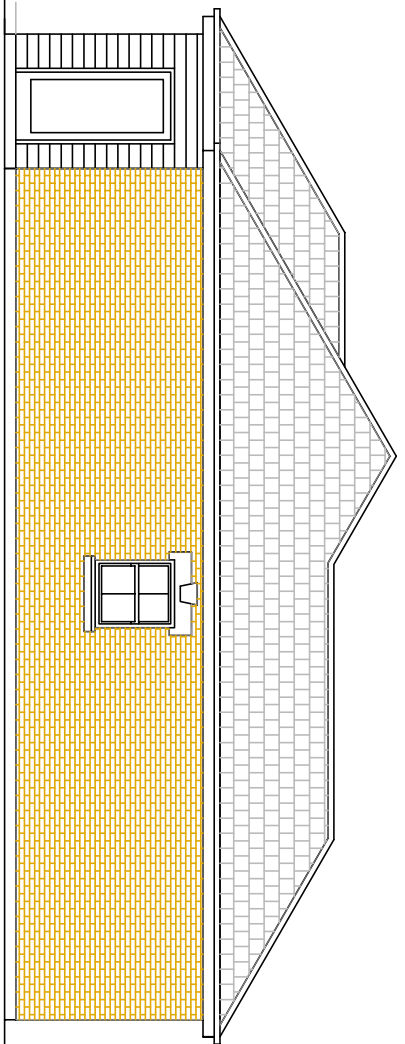

East Elevation

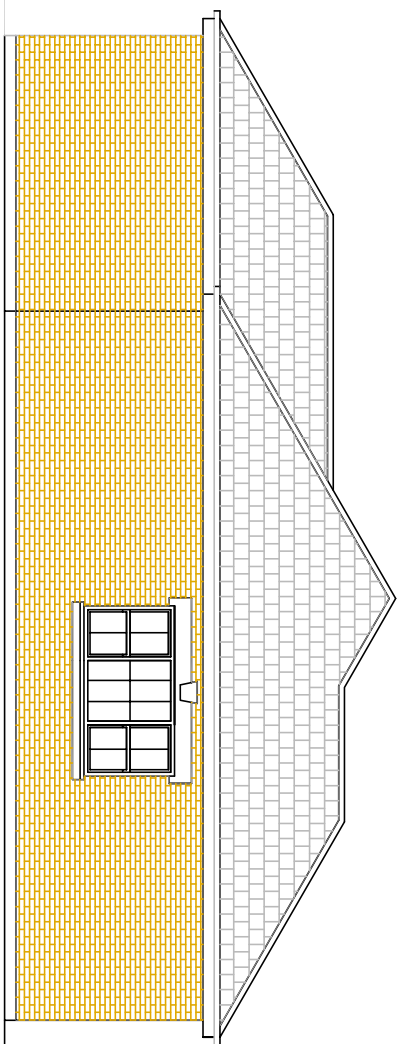

West Elevation

