
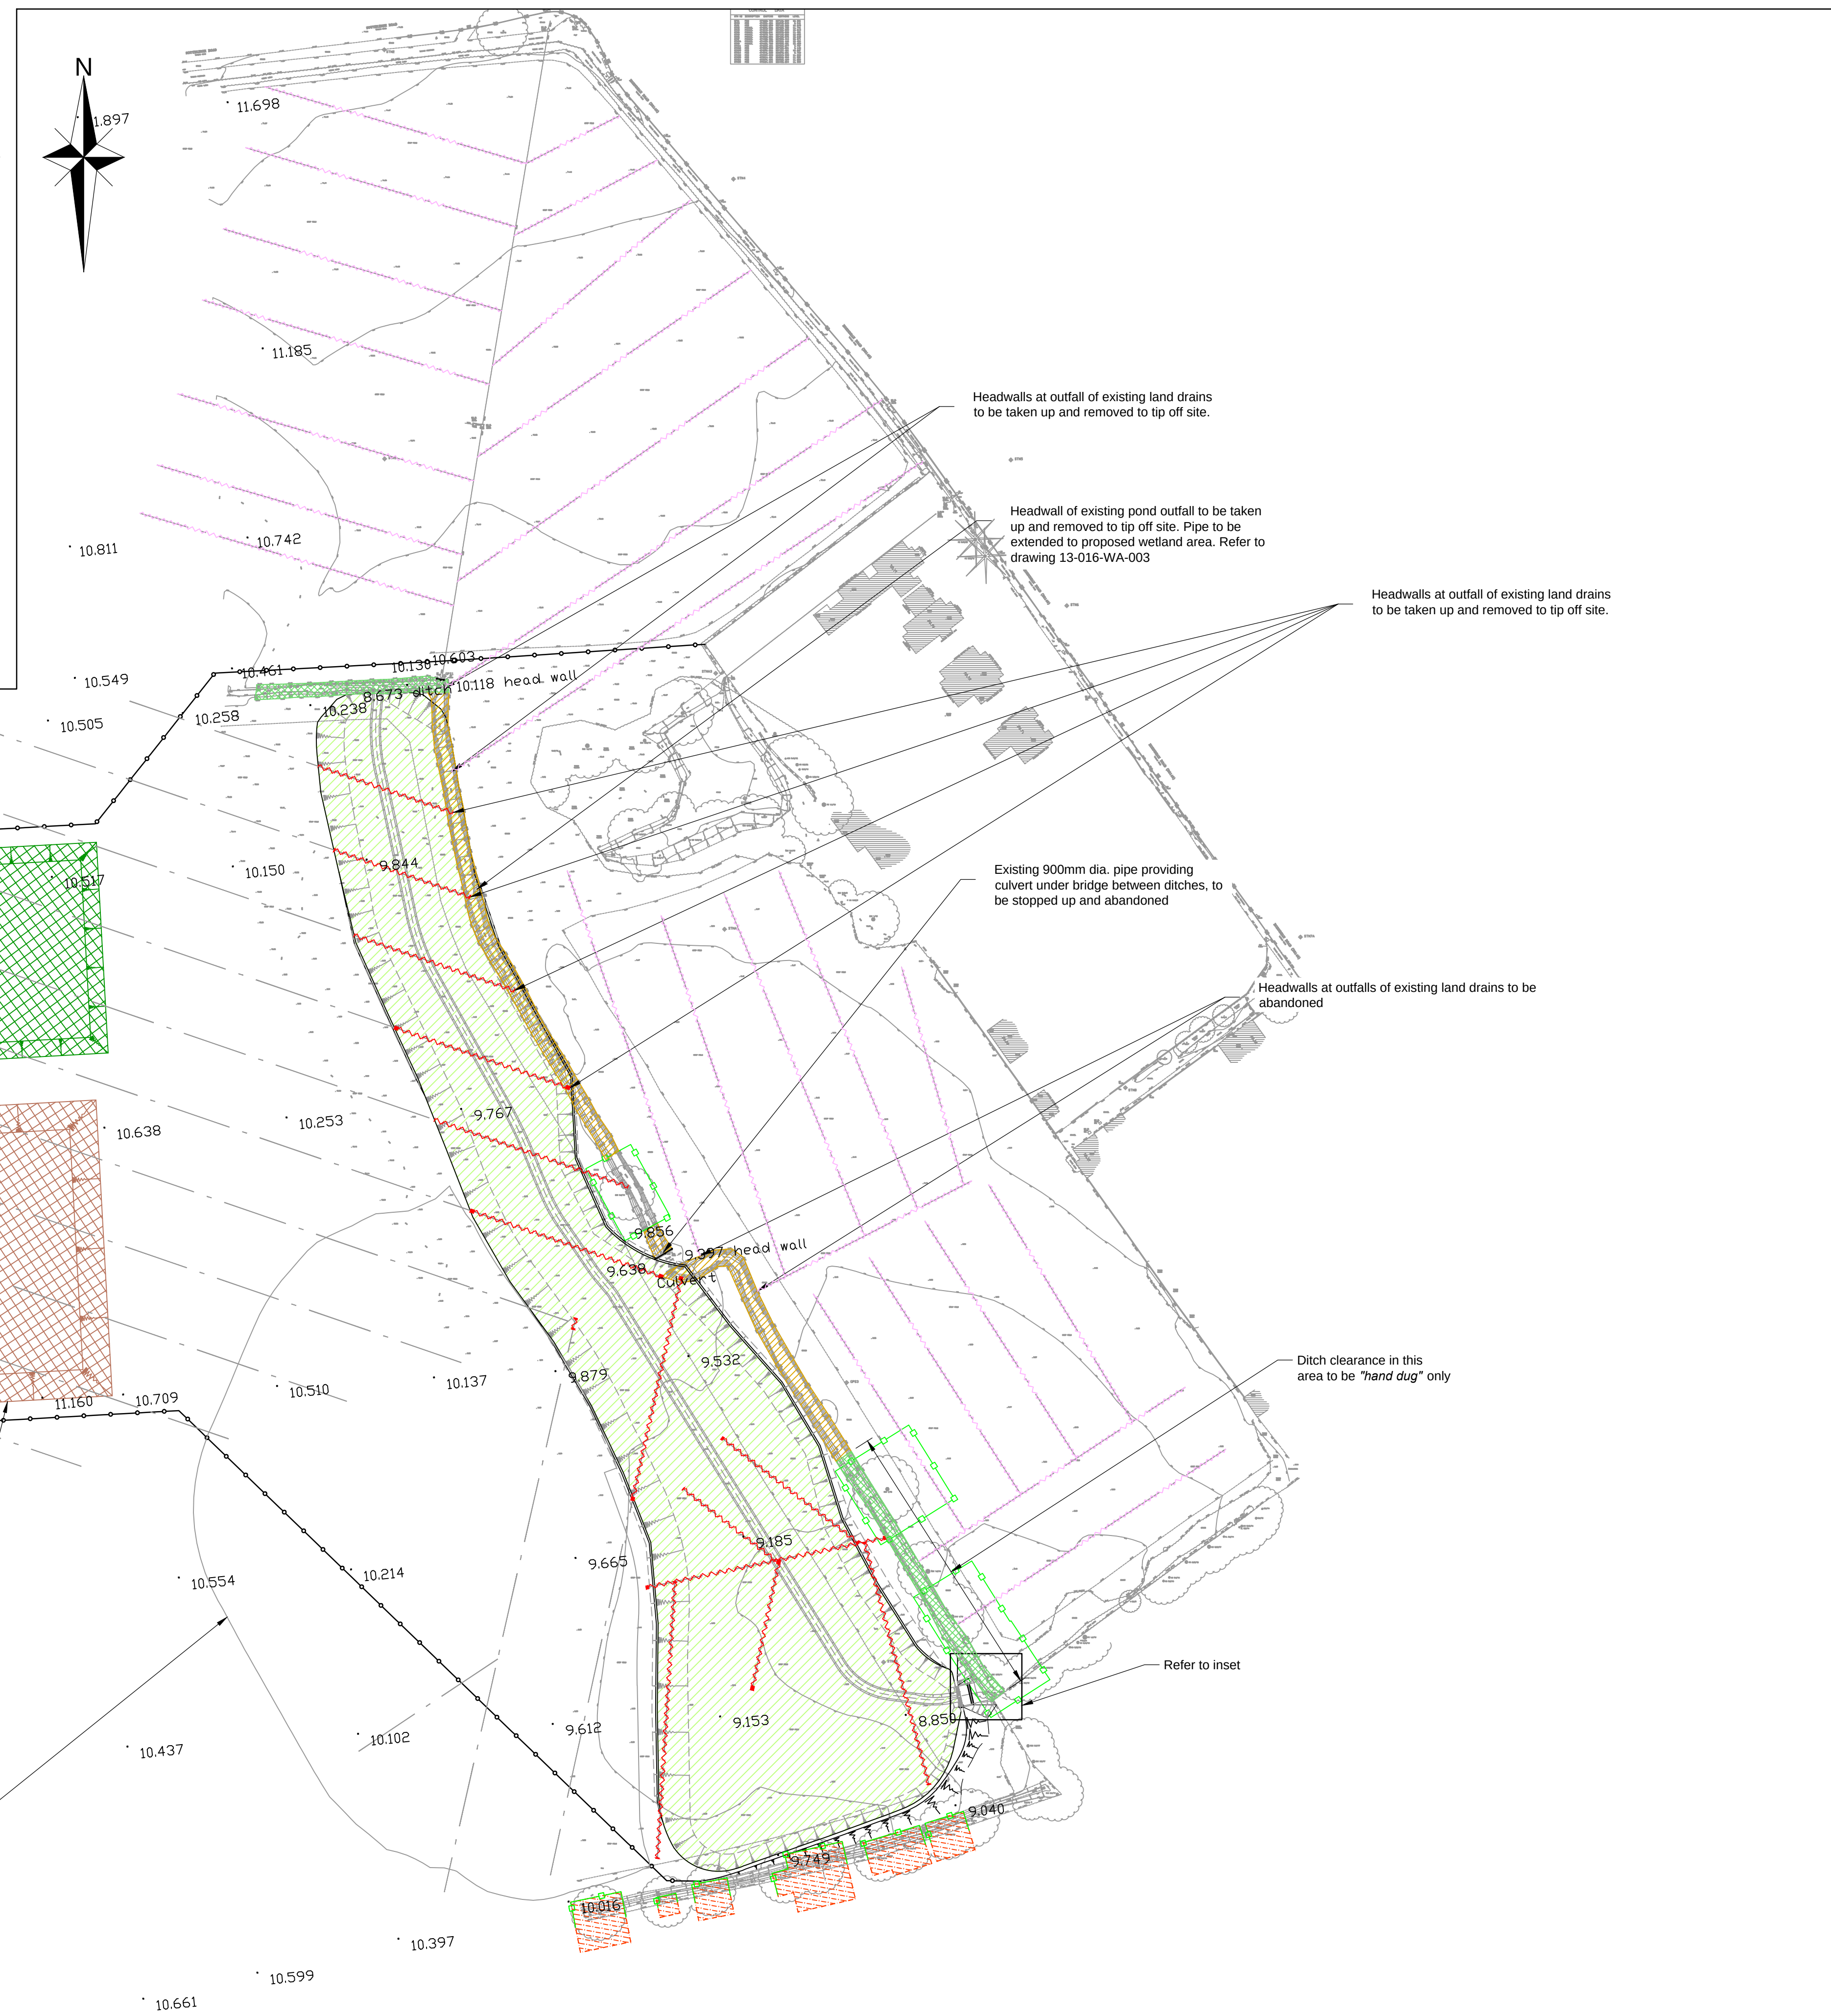


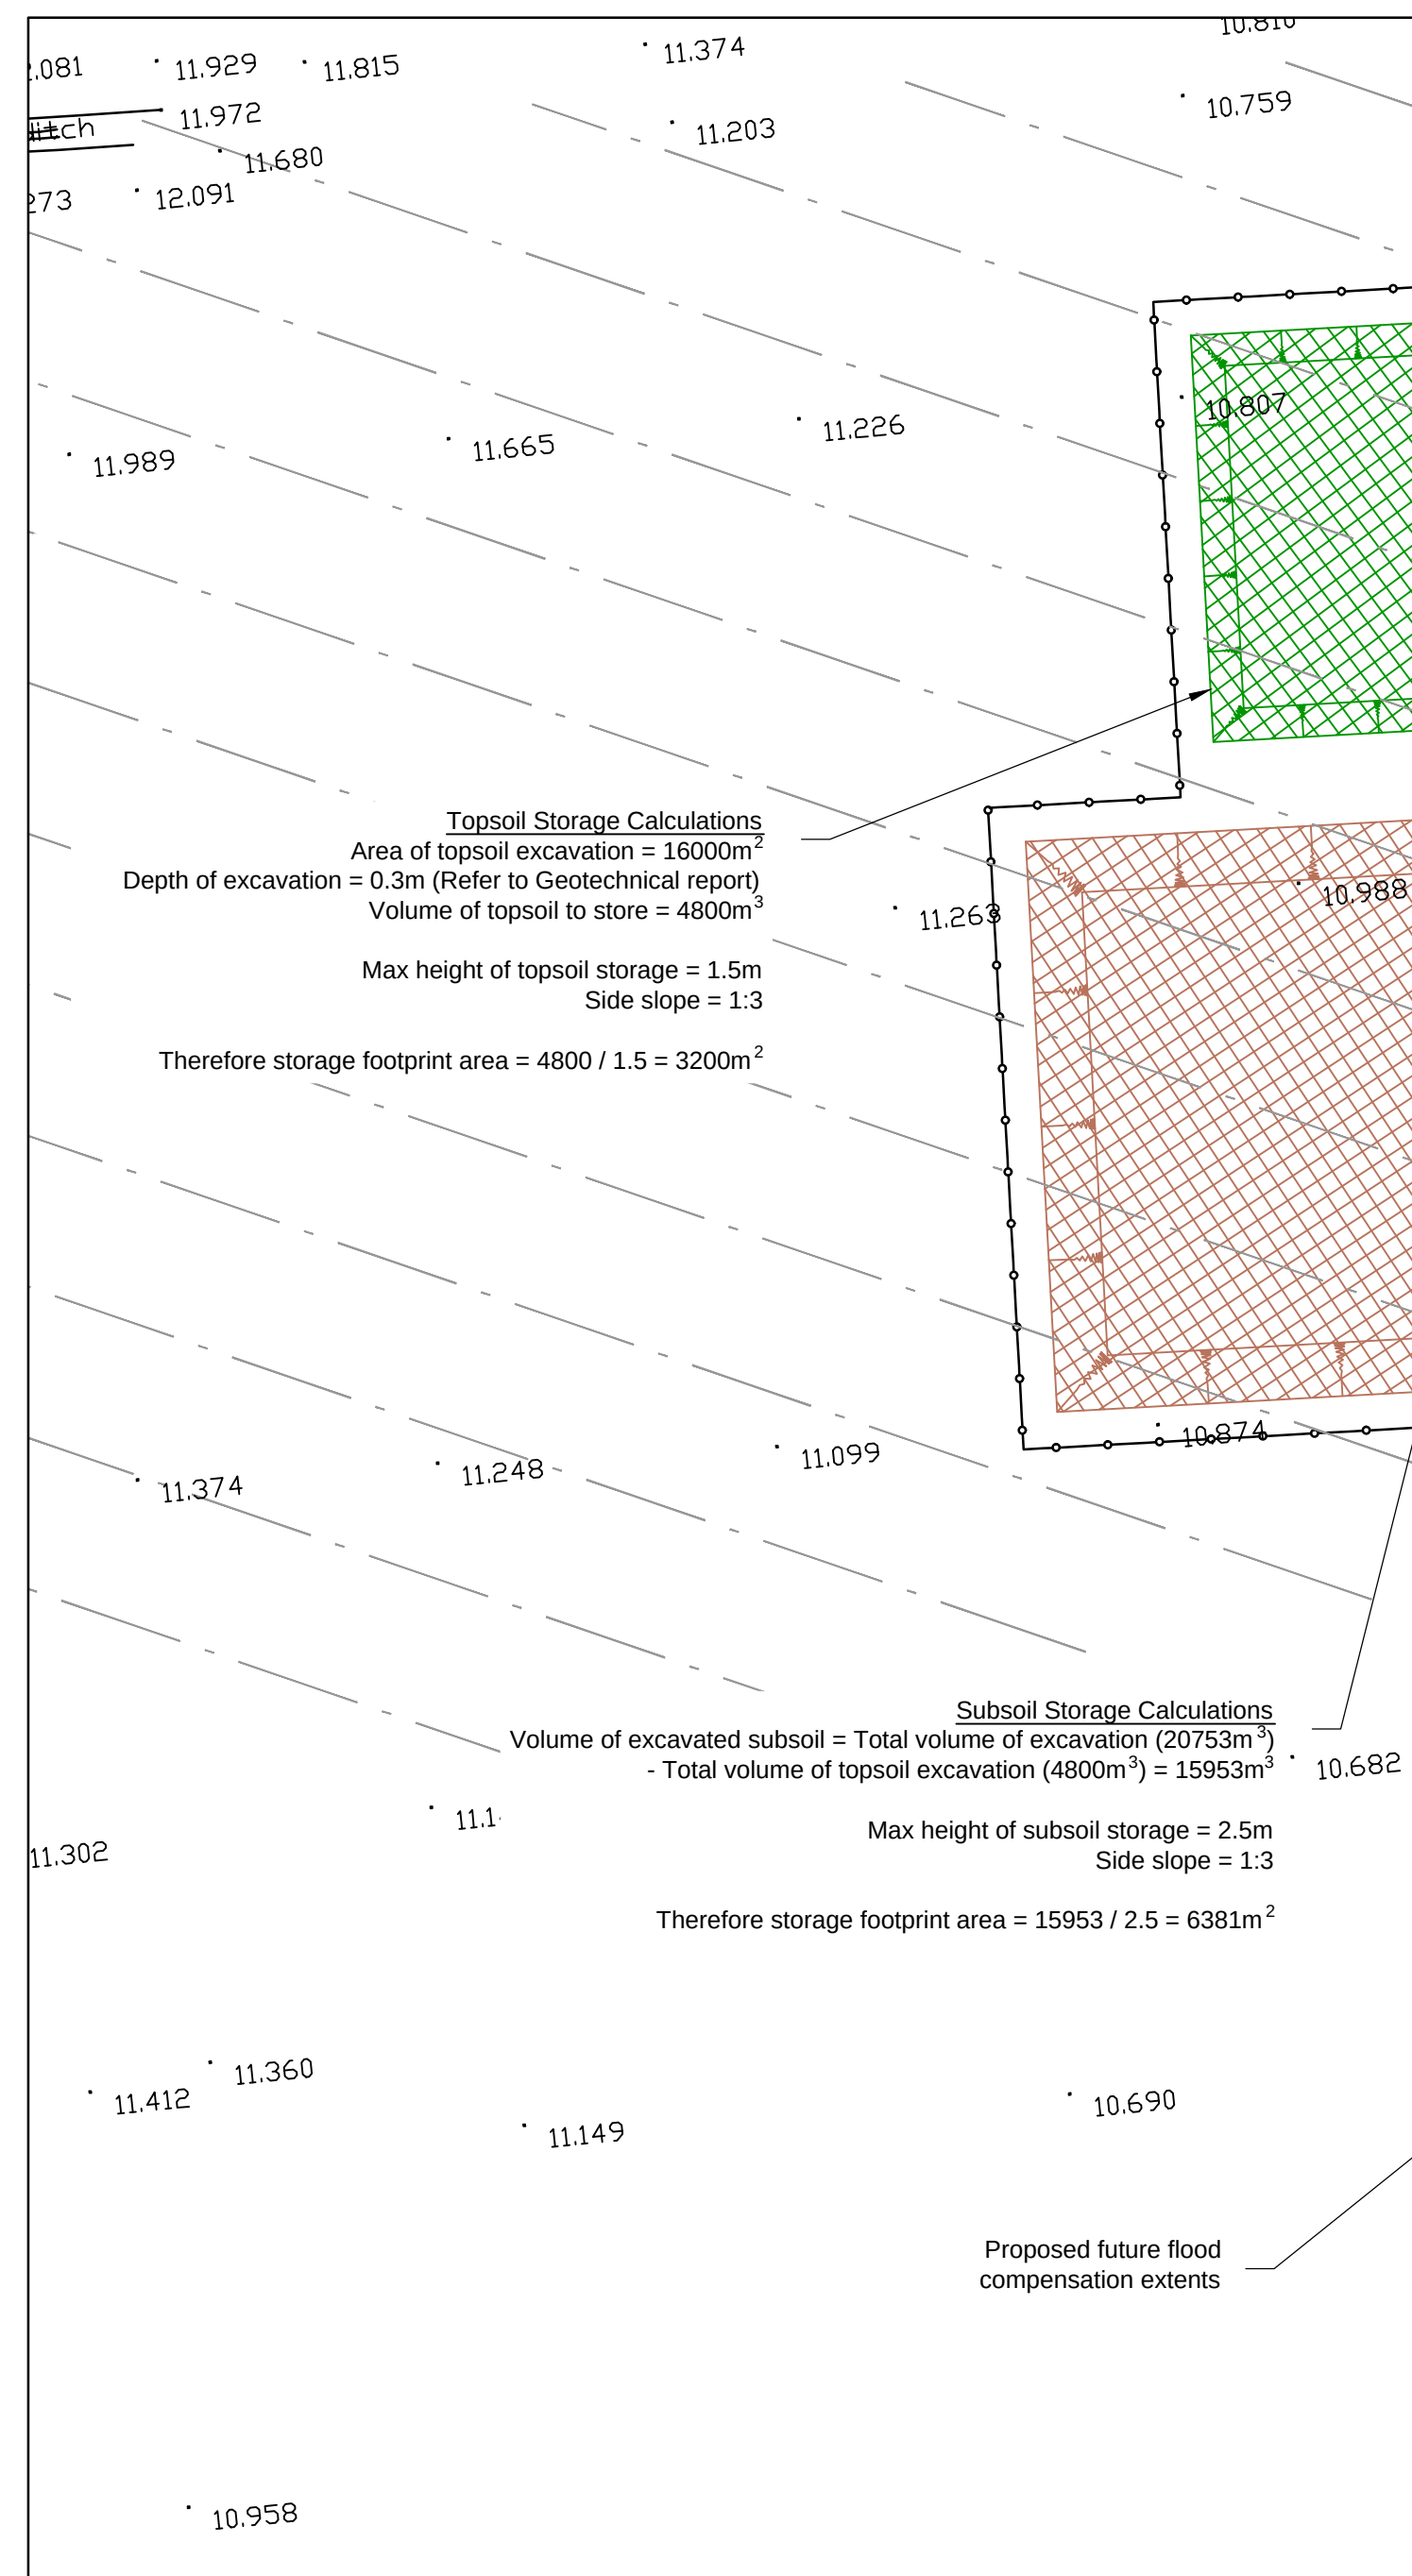

NOTES


1. This drawing is to be read in conjunction with the relevant specification and all other related drawings issued by the engineer.
2. Do not scale from this drawing. Work from figured dimensions only.
3. All dimensions shown on this drawing are in millimetres
4. All dimensions, levels and survey grid co-ordinates are to be checked on site and the engineer notified immediately if any discrepancies prior to the commencement of the works.
5. No deviation from the details shown on this drawing is permitted without permission from the engineer.
6. Bushes, undergrowth or small trees, the trunks of which are less than 300mm girth at 1m above ground level, tree stumps less than 100mm diameter and hedges within the limit of the works, shall be uprooted and disposed of by the contractor.
7. Contractor to locate the position and depth of all services before commencing site clearance works.
8. All topsoil shall be stripped within the limit of works for re-use. The top soil to be stockpiled as shown.
9. All blockages in existing ditches to be cleared to the satisfaction of the engineer.
10. Reference to "*hand dug*" implies mechanical equipment is **NOT** permitted for this action.
11. Drawing based on topographical survey provided by Kingsland Surveys on 11-10-2013. Drawing number 95335.0001 - 95335.006. C & A are not responsible for any inaccuracies.

Key

- | | |
|--|---|
|  | Existing ditch to be filled in and compacted with excavated material |
|  | Existing land drain to be cut back and removed to tip off site |
|  | Existing land drain to be abandoned |
|  | Existing land drain to be retained |
|  | Existing ditch to be cleared |
| <p>Excavation:
0.3m Topsoil strip</p> | |
|  | Subsoil excavation to proposed wetland area levels. To be stored on site as shown |
|  | Indicative location of excavated topsoil storage |
|  | Indicative location of excavated subsoil storage |
| <p>Temporary protective fencing. To be Type 3, as per HCD drawing H2. Off set 2m from the proposed top of batter</p> | |
|  | |
| <p>Temporary protective fencing for trees. To be constructed in accordance with BS 5837:2012</p> | |
|  | |

DRAFT

D	MHE Associates control structure incorporated	TSH	MP	GC	01/16
C	Wetland area amended to have top of bank Min. 9.8m AOD	TSH	MP	GC	01/16
B	Additional survey levels added	TSH	MP	GC	11/15
A	Wetland area extents amended	TSH	RS	GC	07/15
Rev	Amendments	Drn	Chk	App	Date

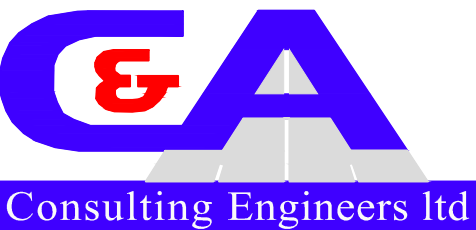

OFFICE 19
HART HOUSE
PRIESTLEY ROAD
BASINGSTOKE
HAMPSHIRE RG24 9PU

Telephone: 01256 630830
Fax: 01256 324943
Email: enquiries@c-a.uk.com
Web: www.c-a.uk.com

Job Title

Land West of Horndean Road
Emsworth, Hants

Drawing Title

Wetland Area
Site Clearance

Client **Chidden Farms**

Scale 1:1000 @ A1	Date July 15	Designed TSH	
Drawn TSH	Checked GG	Approved GC	
Job No 13-016	Drawing No 13-016-WA-002		Rev D