

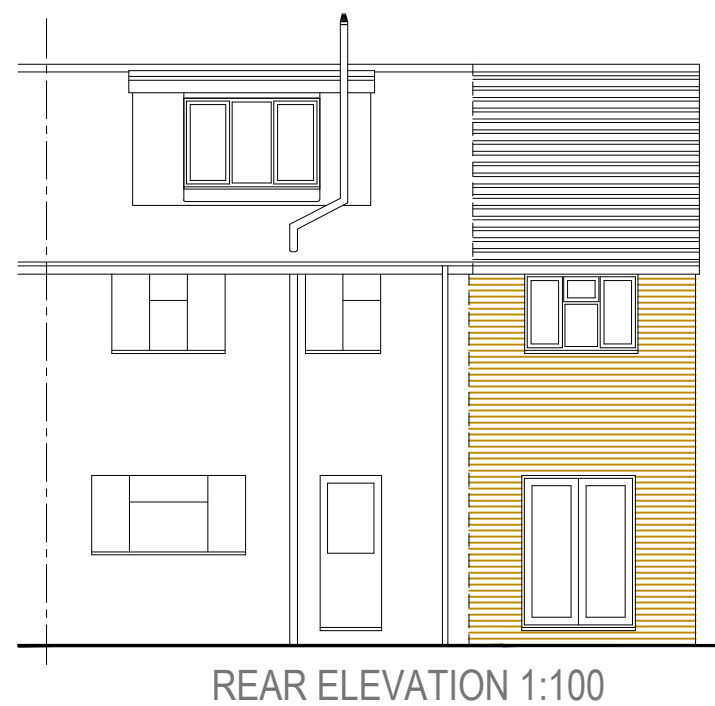
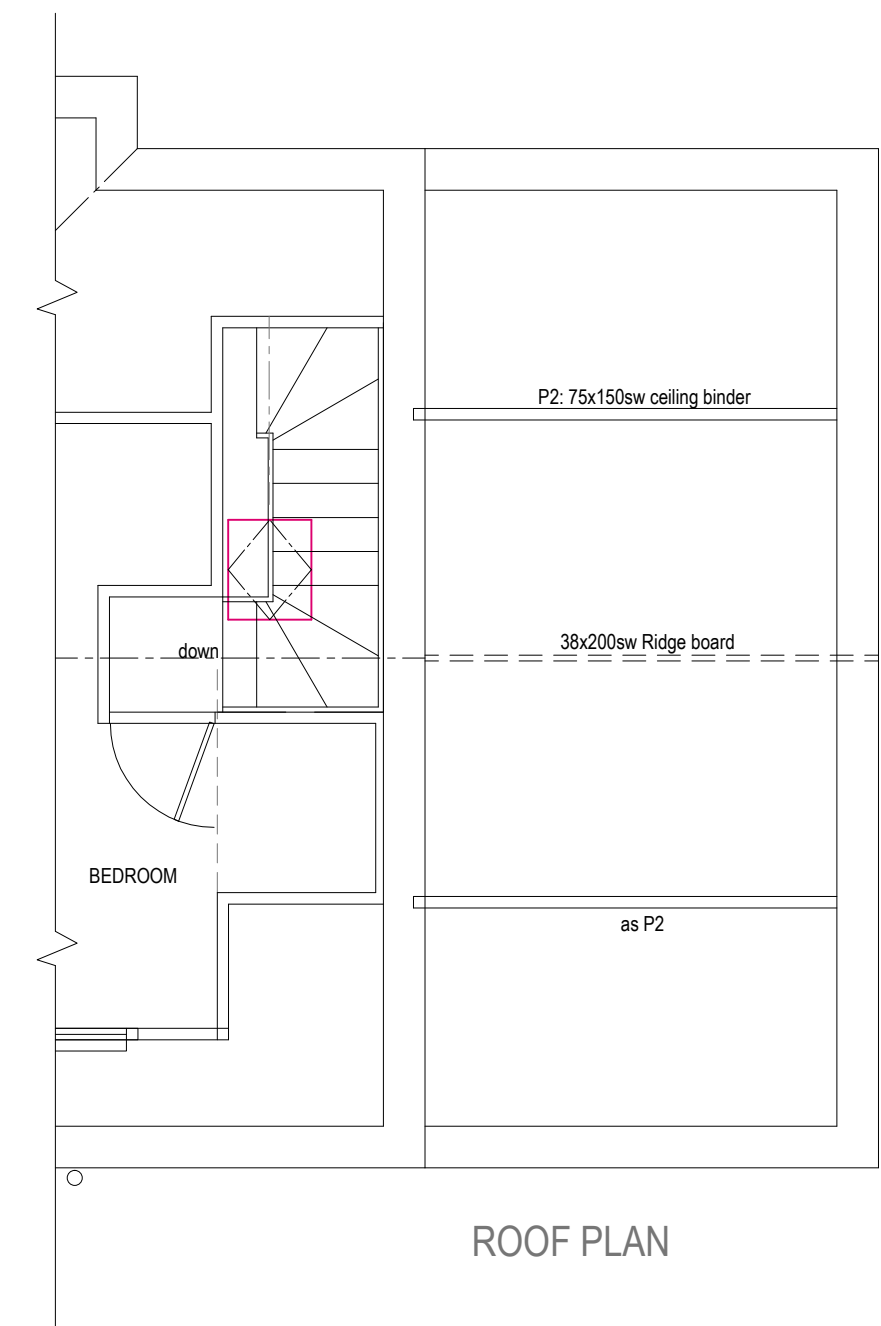
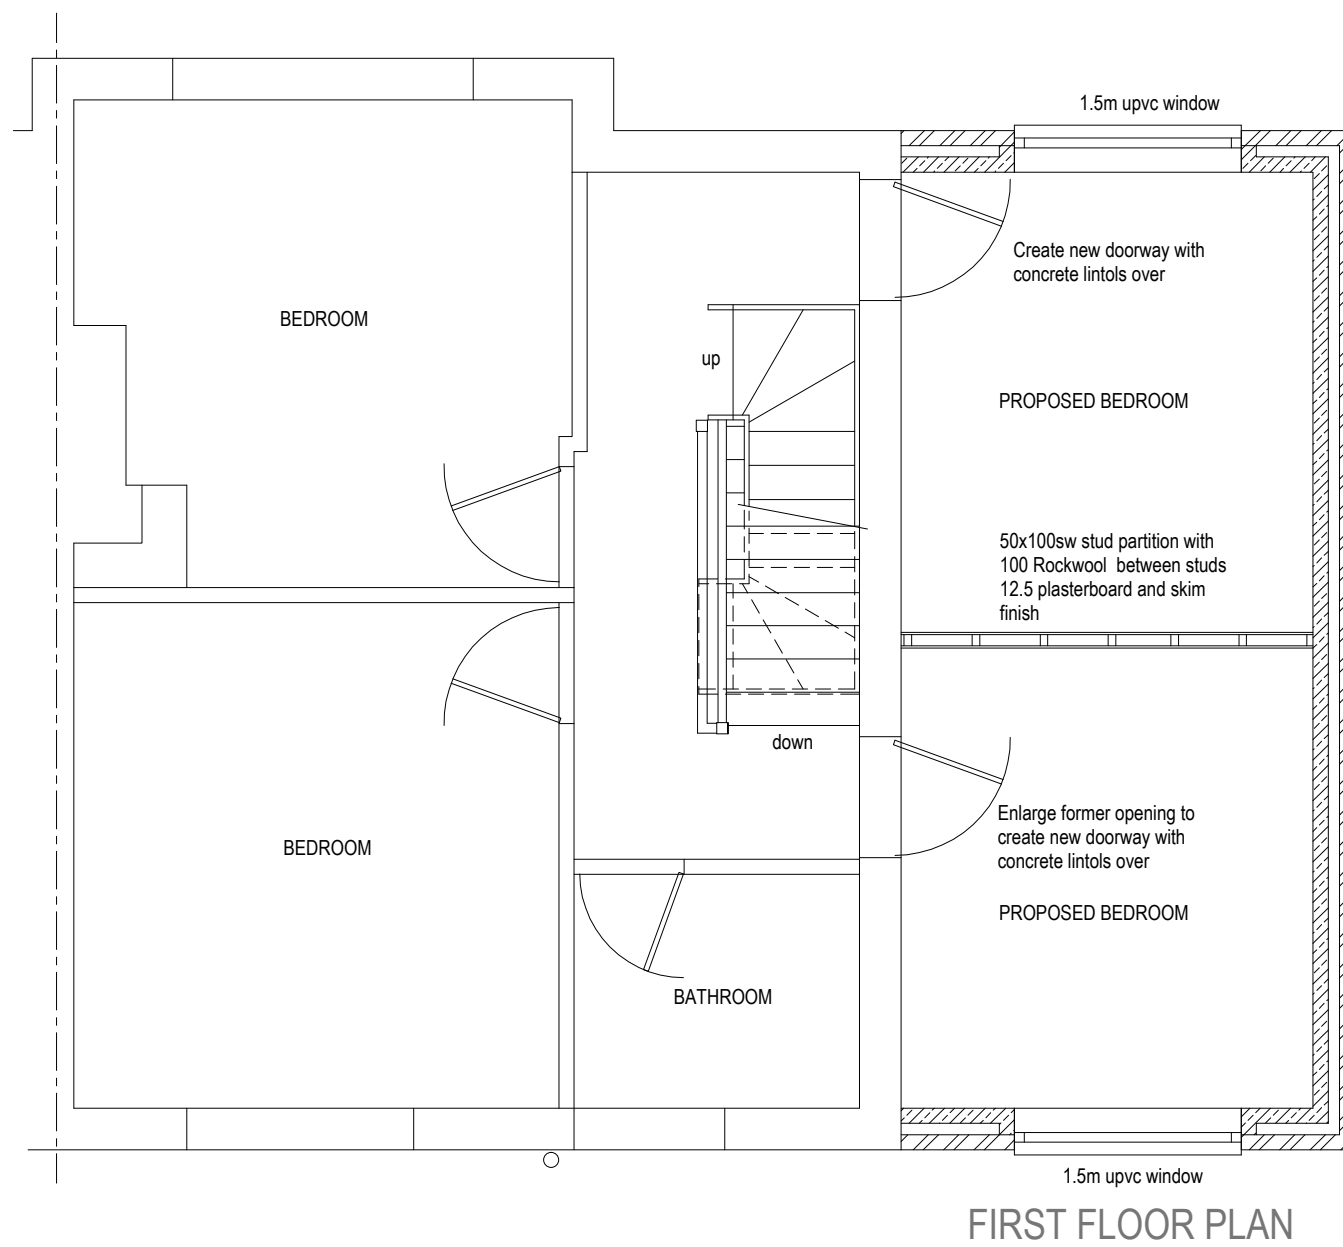
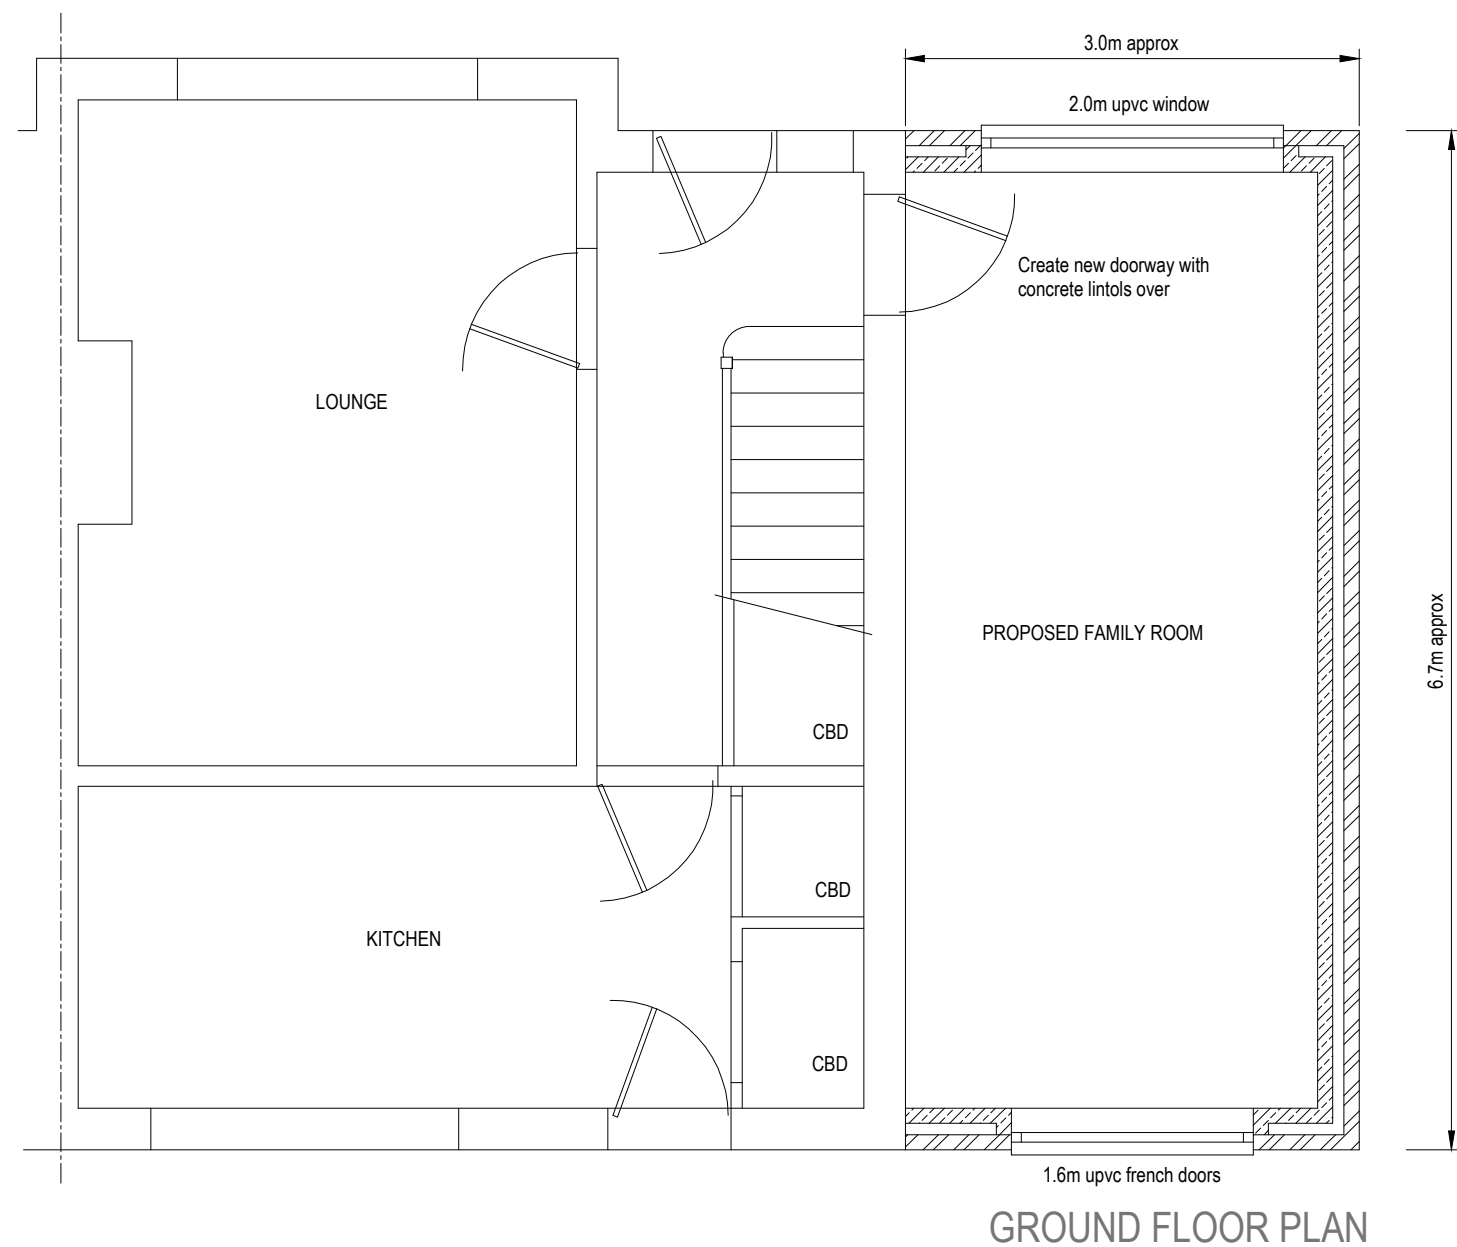
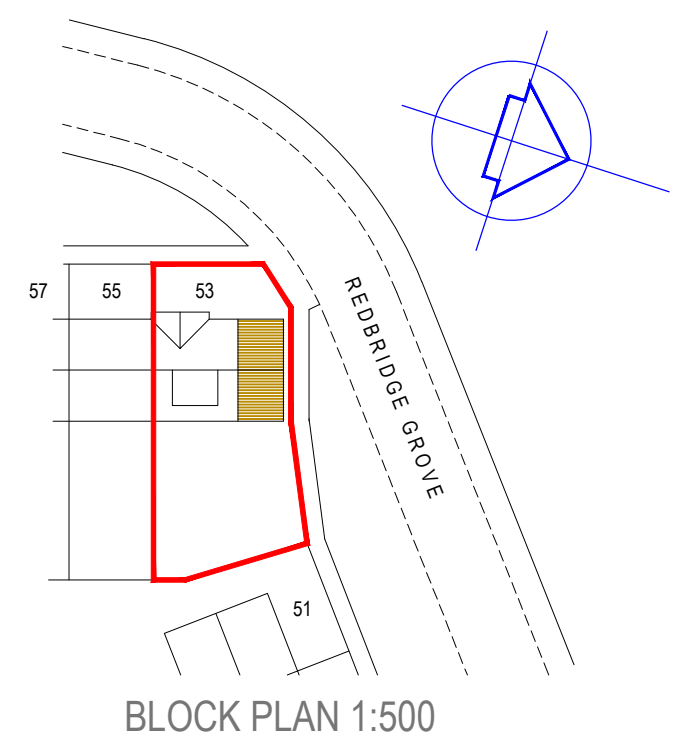


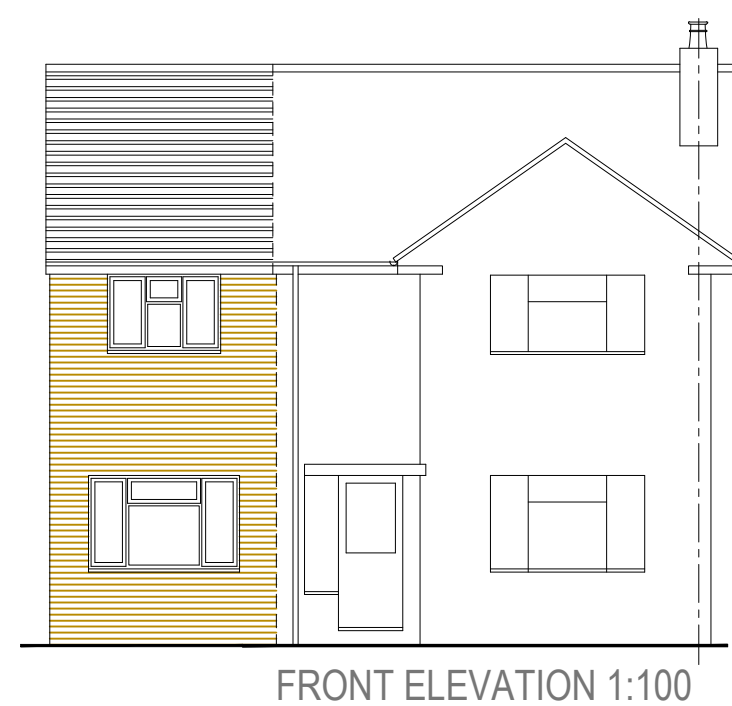

- New roof tiles to match existing
- New gutter connected to existing
- New brickwork to match existing
- Glazing in critical locations to be toughened glass

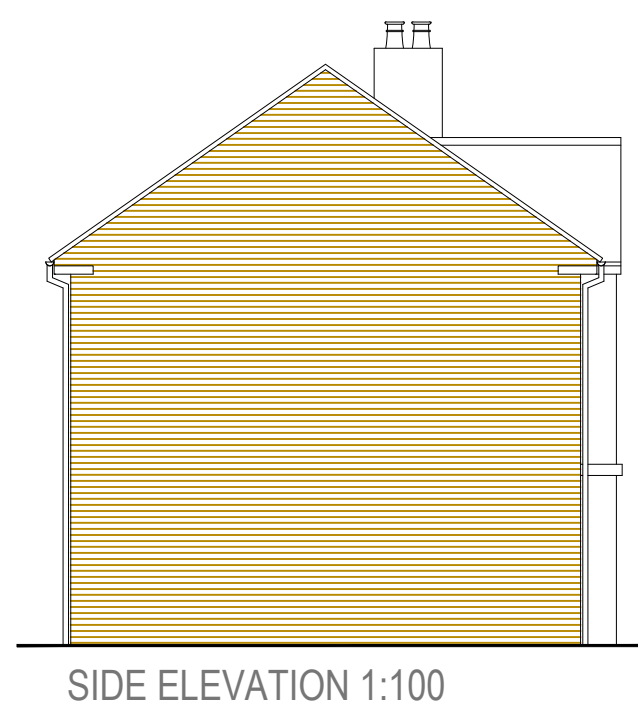

PLAN AS PROPOSED

PROJECT : 2 STOREY SIDE EXTENSION	
ADDRESS : 53 REDBRIDGE GROVE, BEDHAMPTON, HANTS: PO9 3DF	
CLIENT : MR and MRS P. KERTON	
DWG NO : ADL 42/03 Rev 1	SCALE : 1:50, 1:100@ A2
REVISIONS: Width reduced Sept 2017	DATE : JUNE 2017

