

13 Beechworth Road - Havant

Existing

NOTES:












Dimensions to be checked on site before commencing work. Any discrepancies shall be reported to the architect immediately.

Do not scale from these drawings except for planning purposes.






Use figured dimensions only.

Where applicable this drawing is to be read in conjunction with other consultants' drawings.

All drawings to be read in conjunction with specification and all other drawings including structural engineer and mechanical and electrical drawings / specification

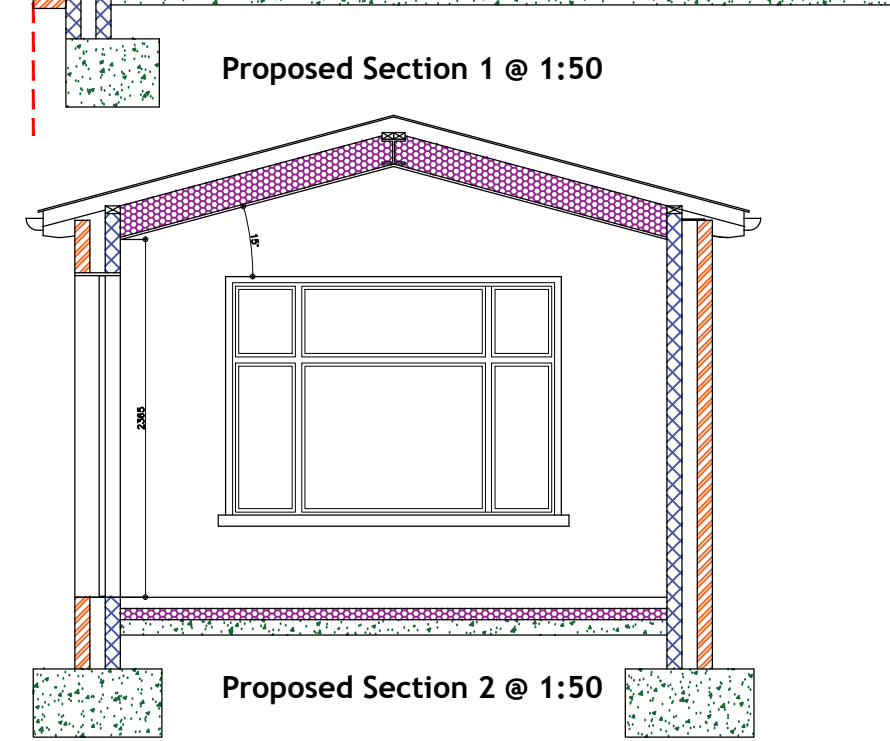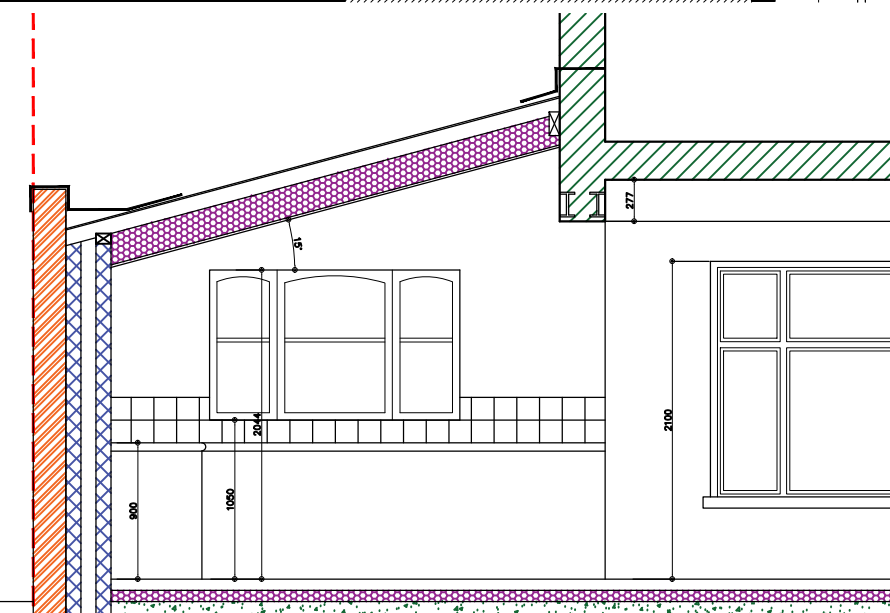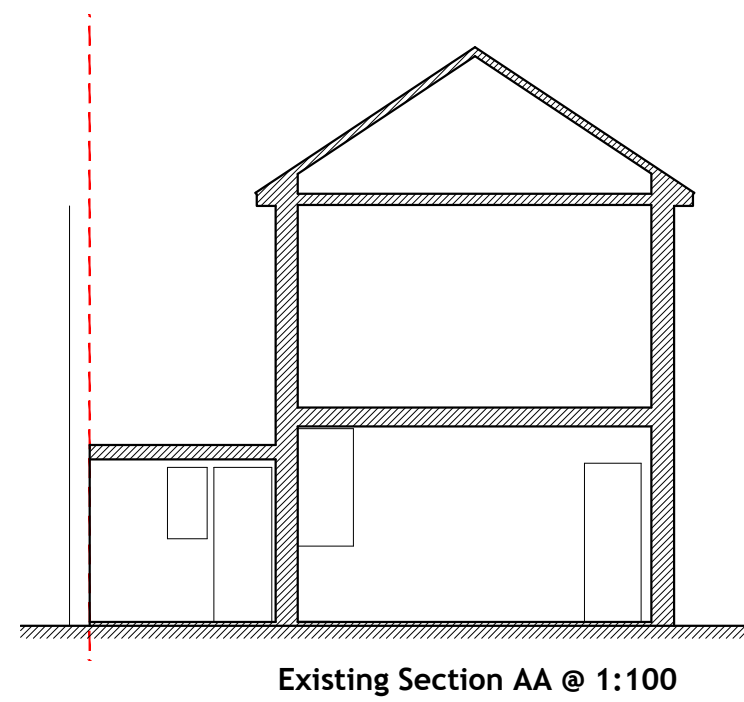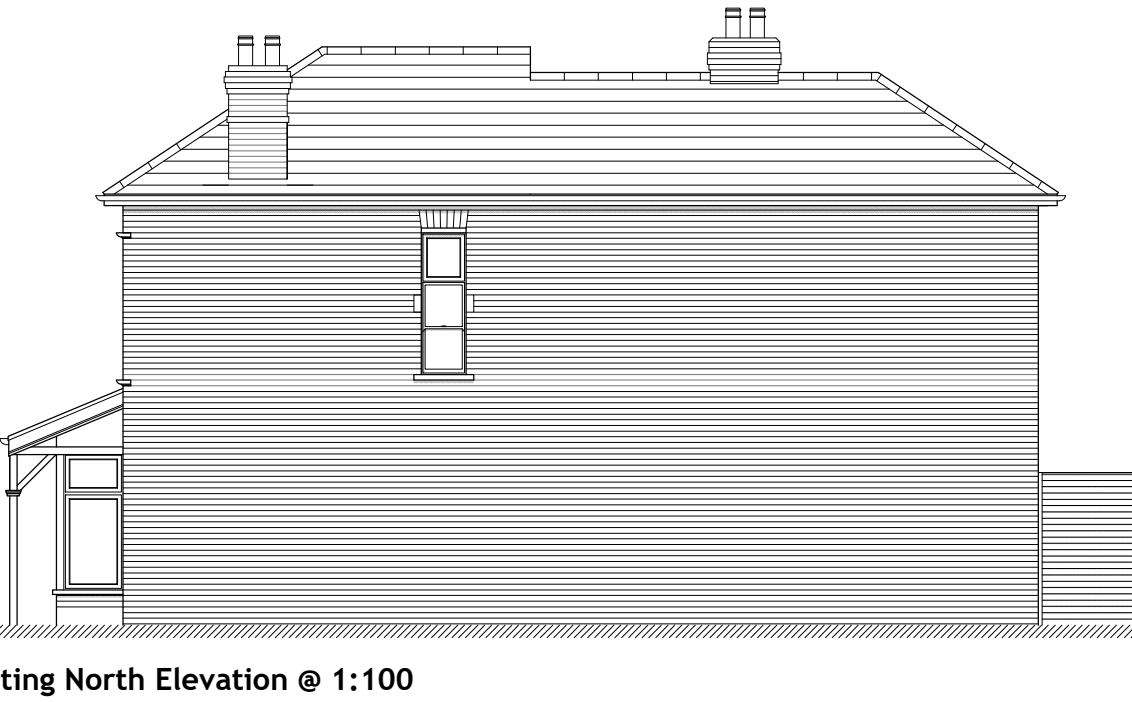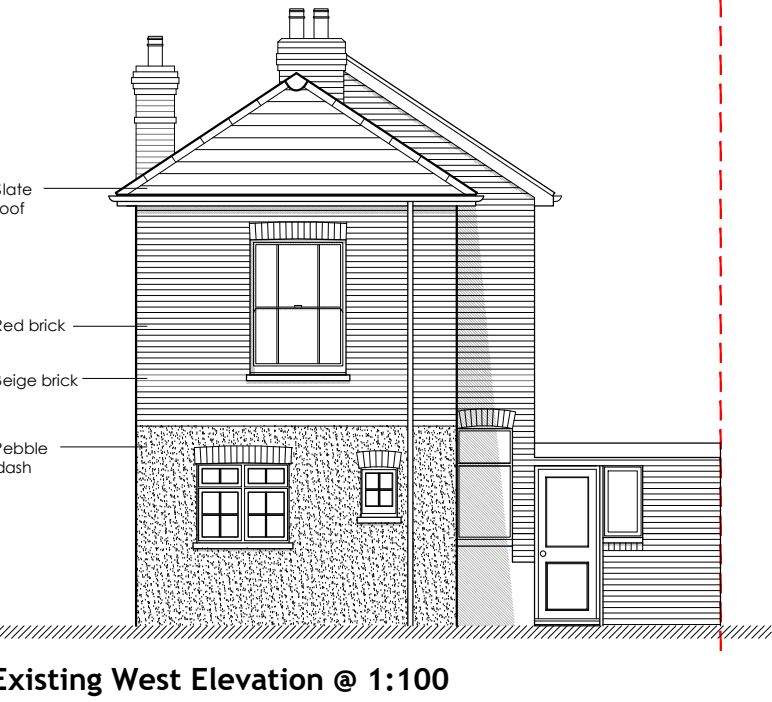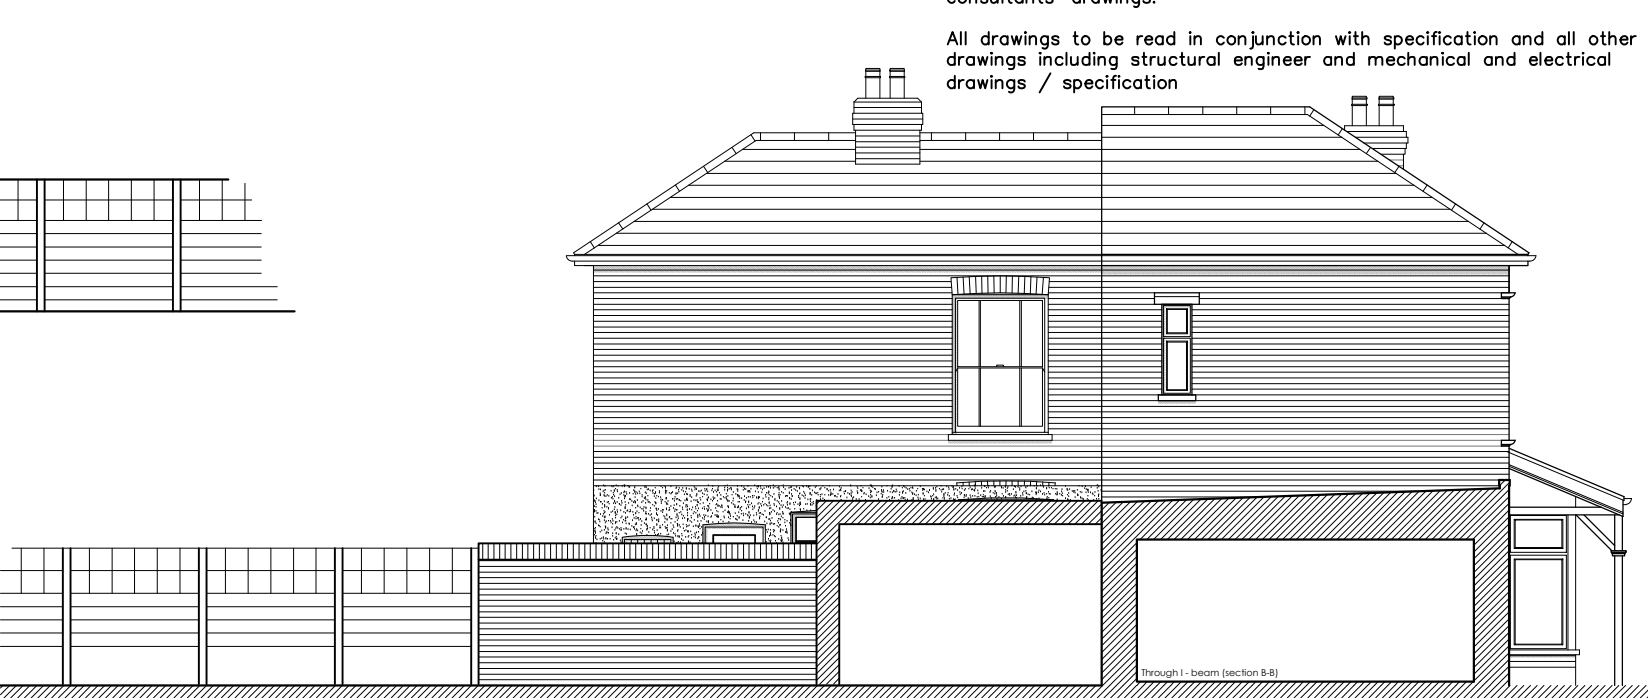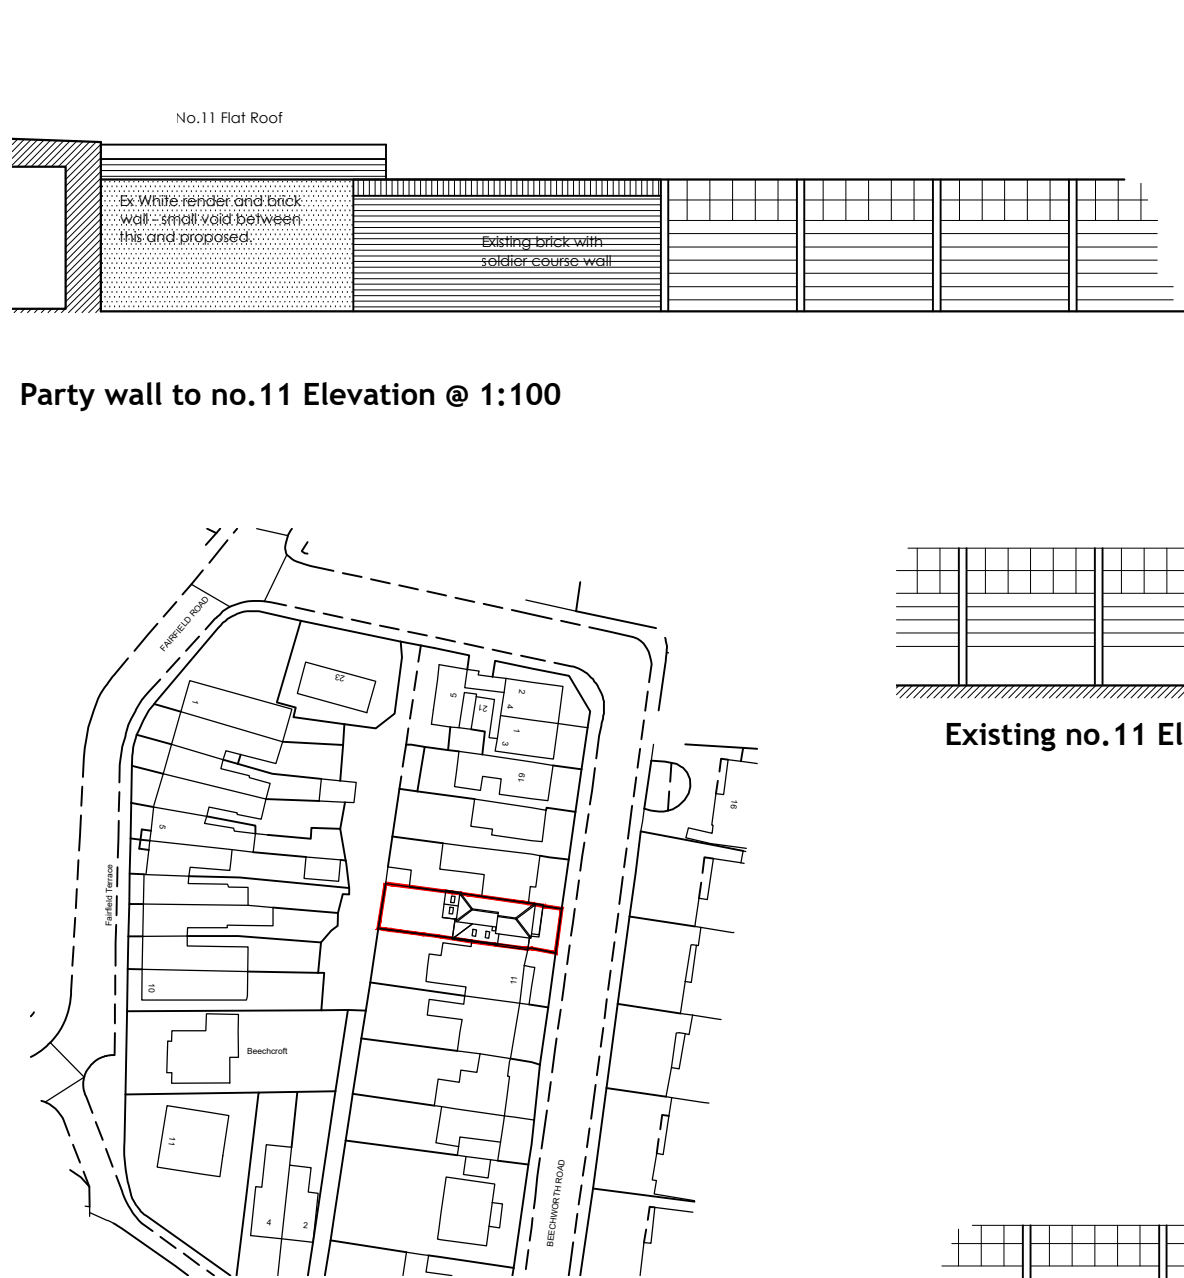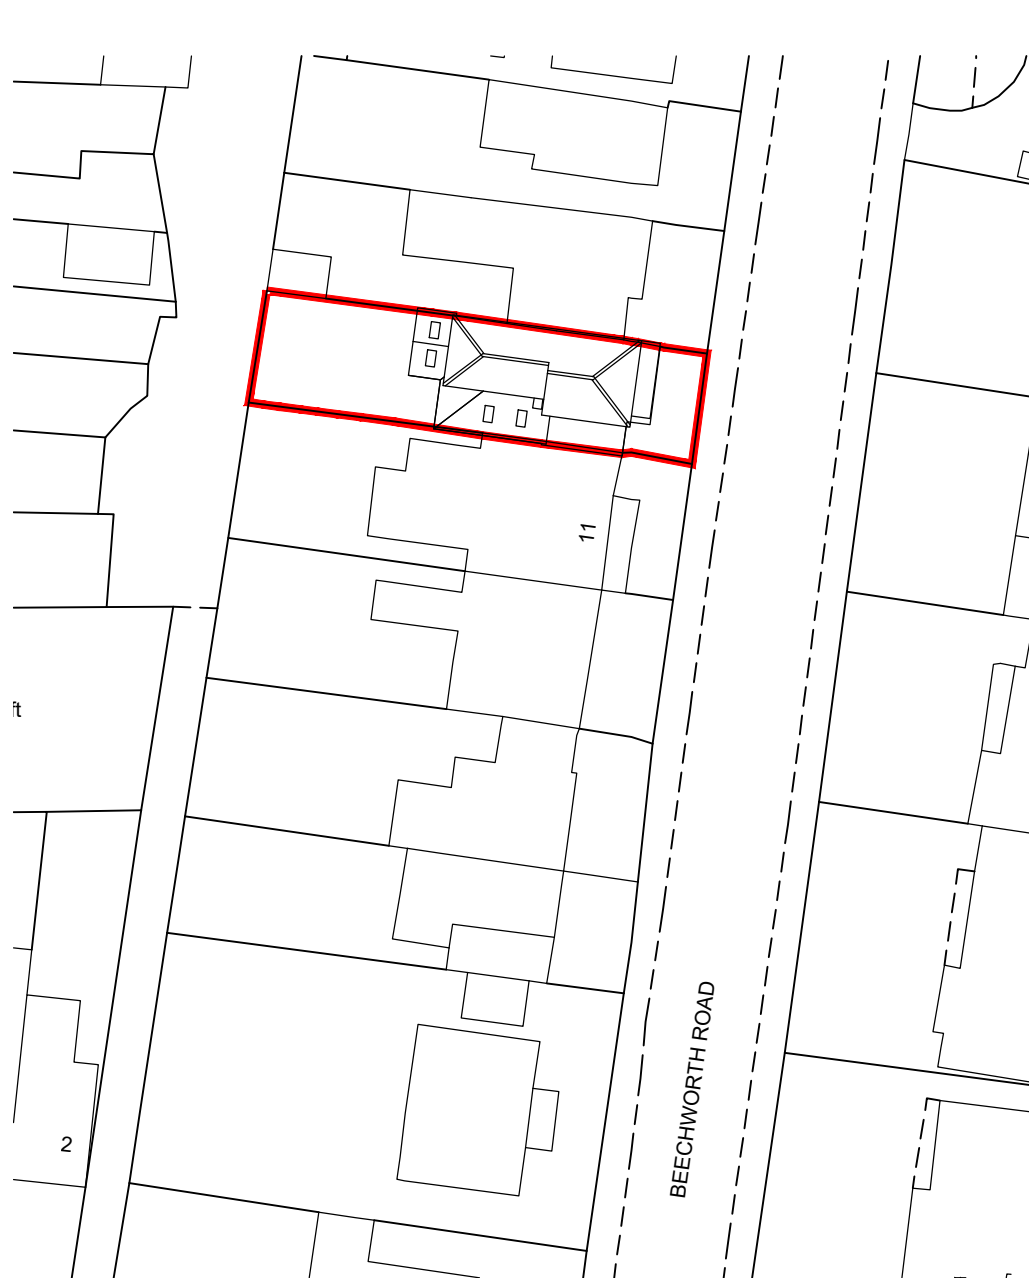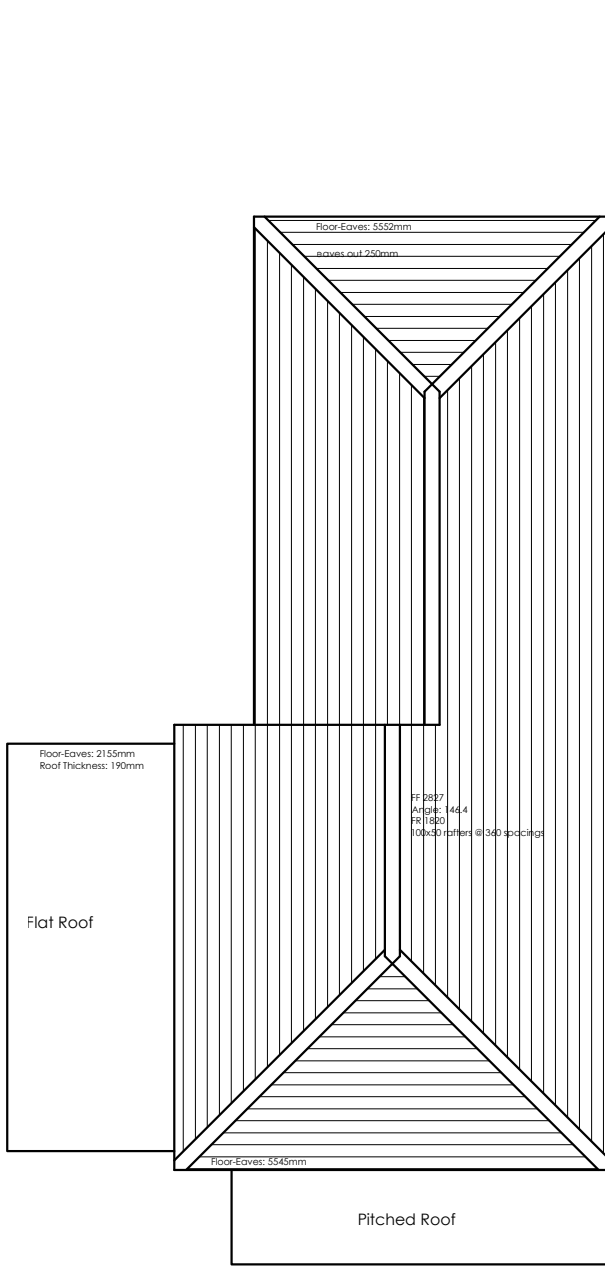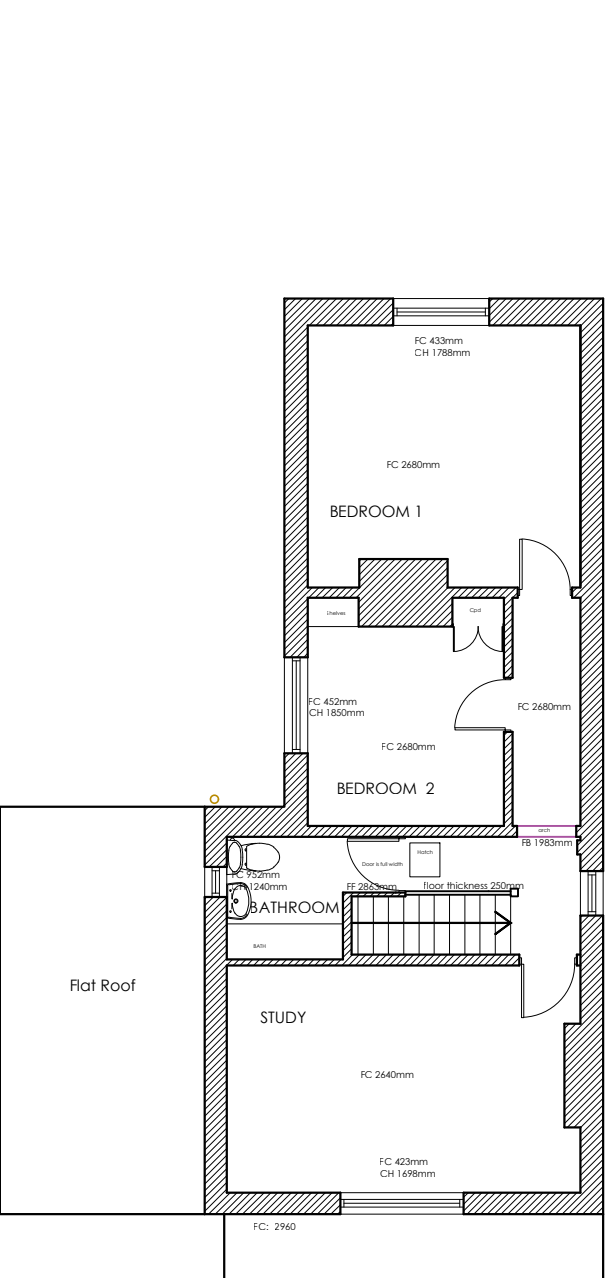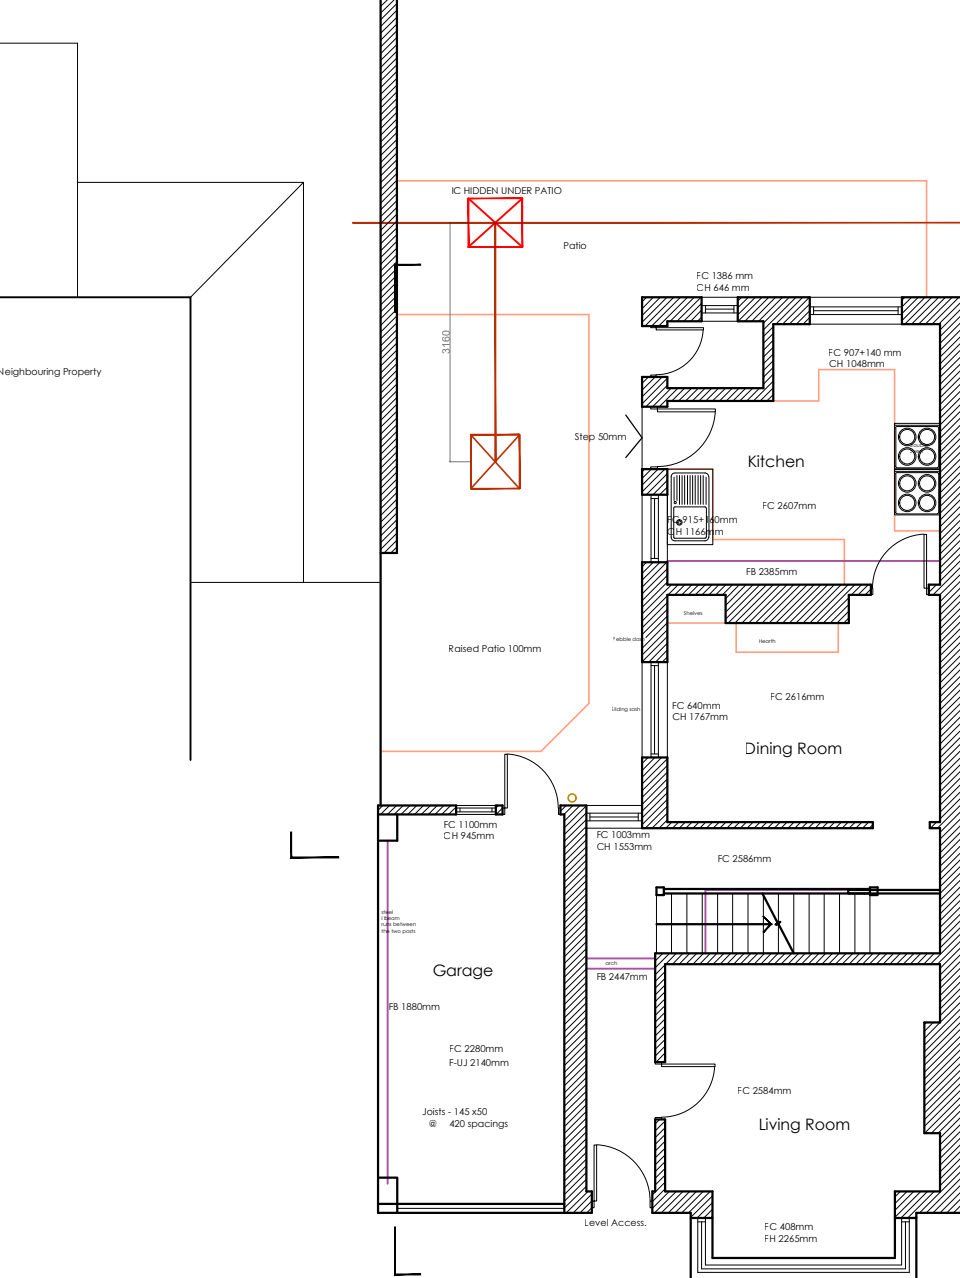

Proposed

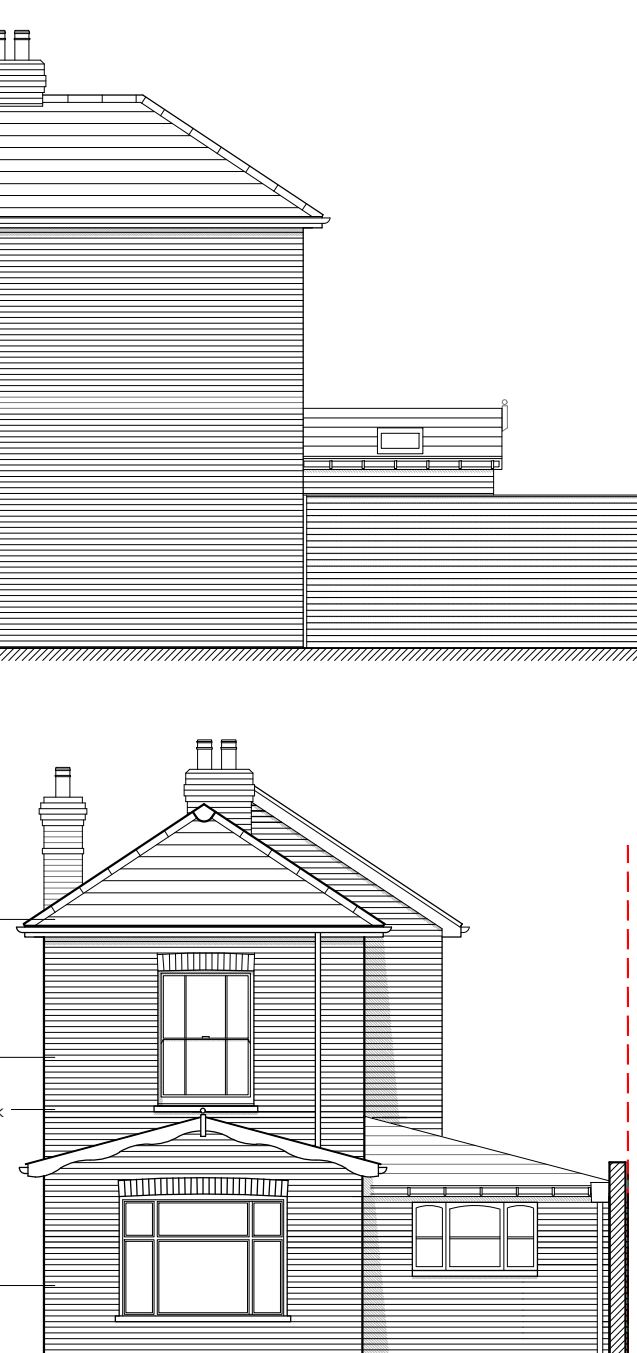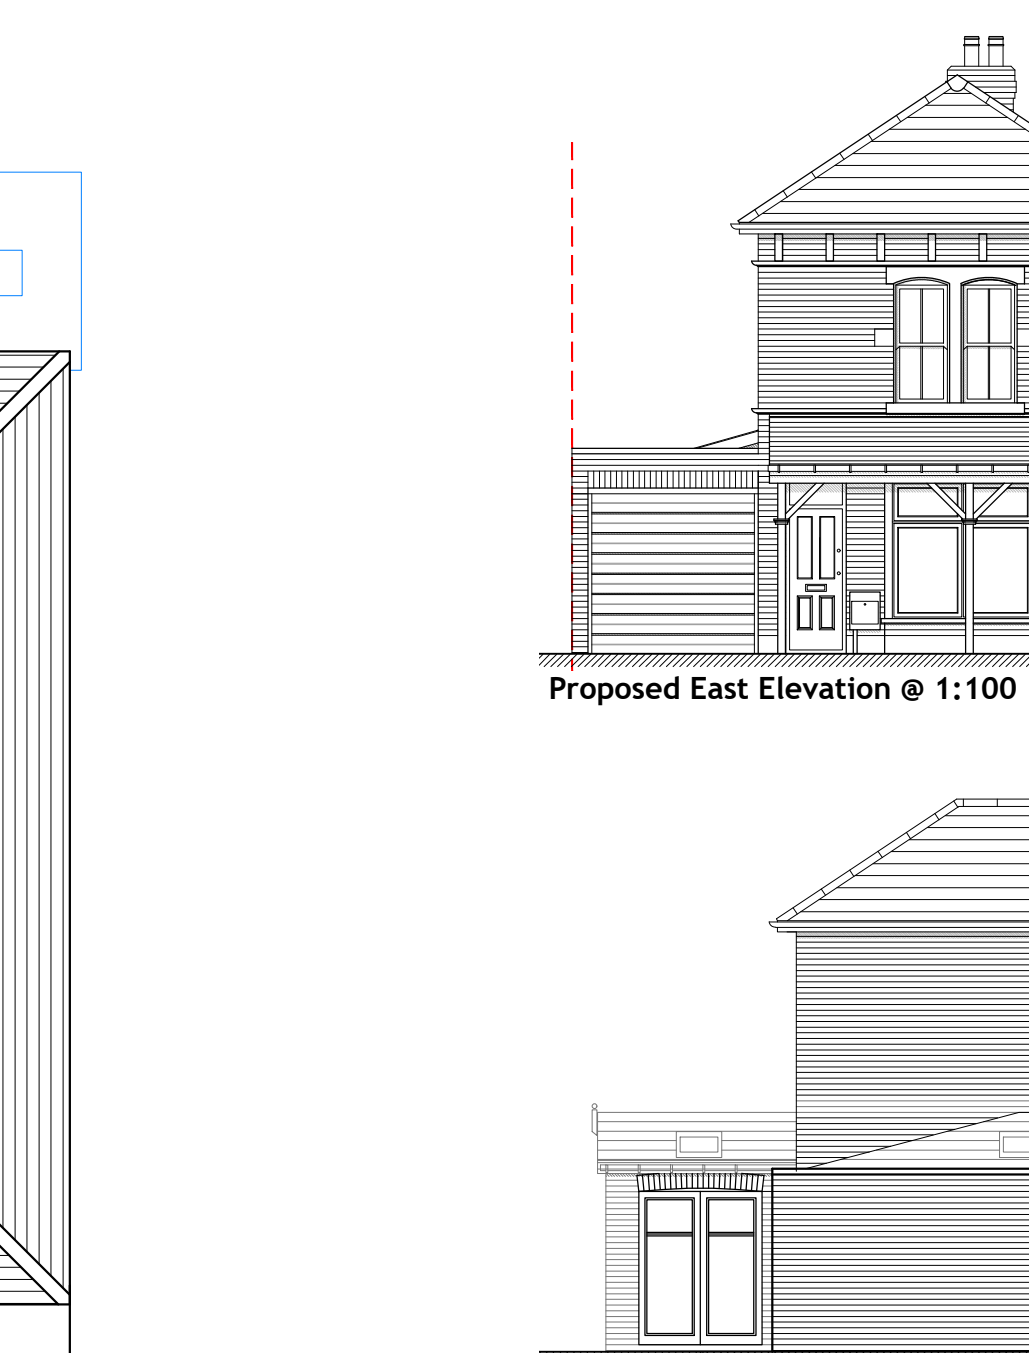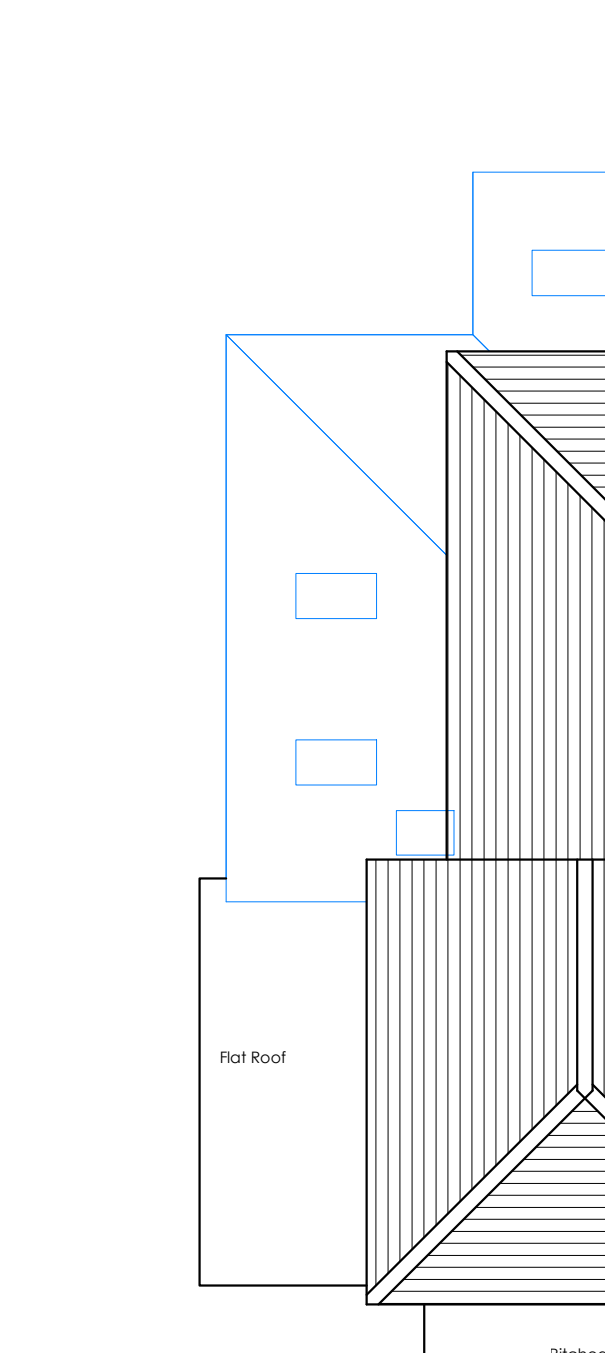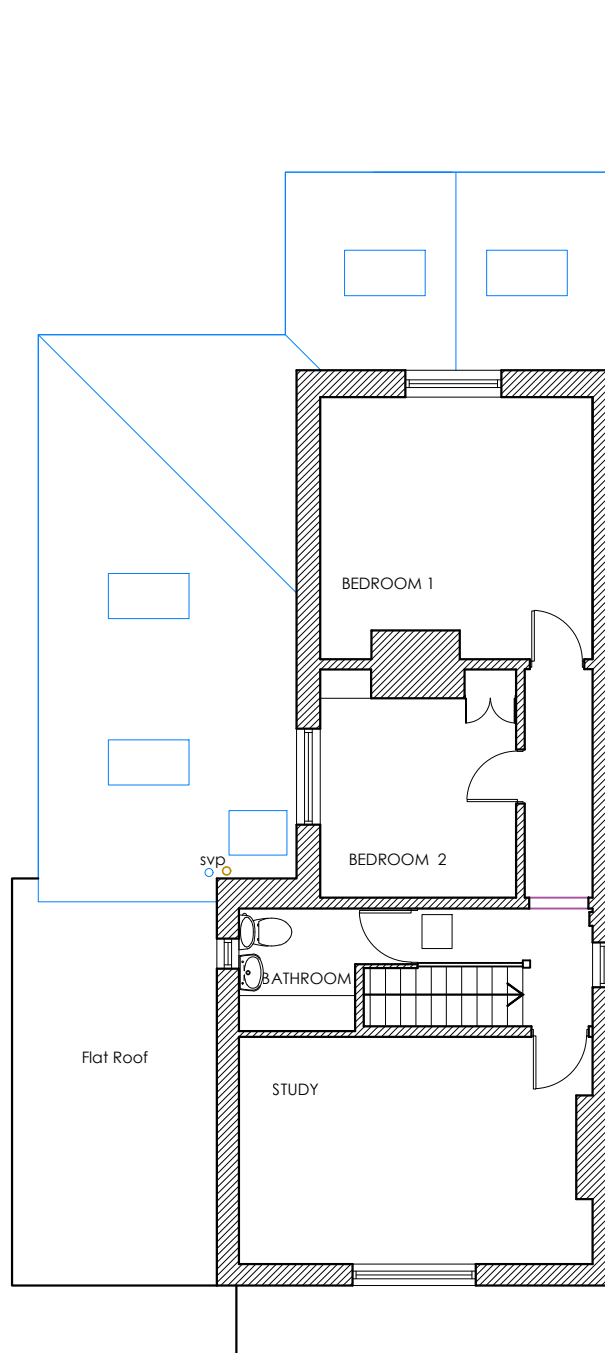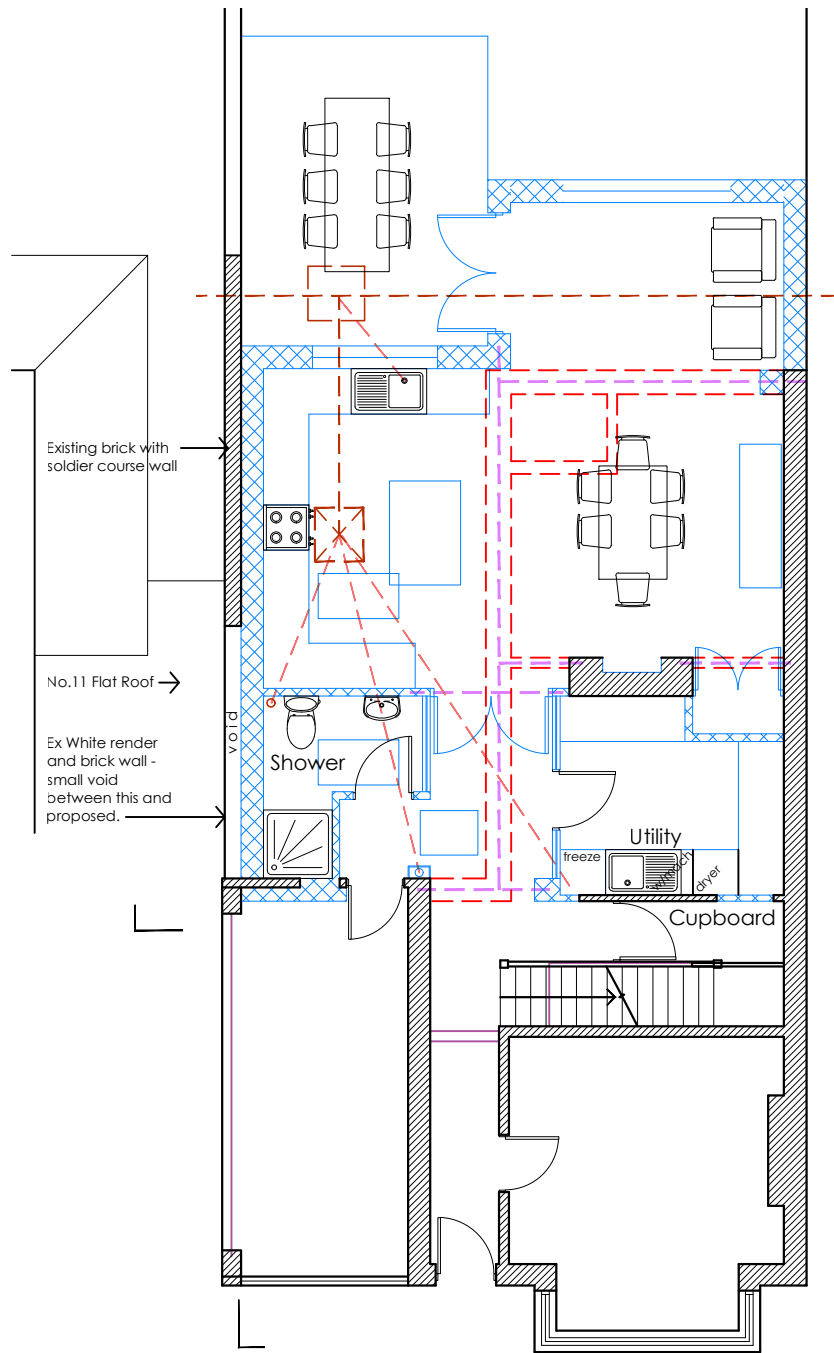

REV	DATE	AMENDMENT	DRAWN
D	12/12/17	Rooflight added to N Elevation	MH

hd architects
Helyer Davies Architects Ltd
1 The Old Flour Mill,
Ensworth, PO10 7BT
01243 370 715
www.hdarchitects.co.uk mail@hdarchitects.co.uk

CLIENT
Liz and John Overton

PROJECT
Beechworth Road
Havant
Hampshire
PO9 1AX

DRAWING	SCALE
Existing & Proposed Plans	1:100 @ A1
Existing & Proposed Elevations	1:100 @ A1
Block Plan	1:500 @ A1
Location Plan	1:1250 @ A1

DATE	June 2017	DRAWN	NW
DRAWING NUMBER	17089 - 01	REVISION	D