



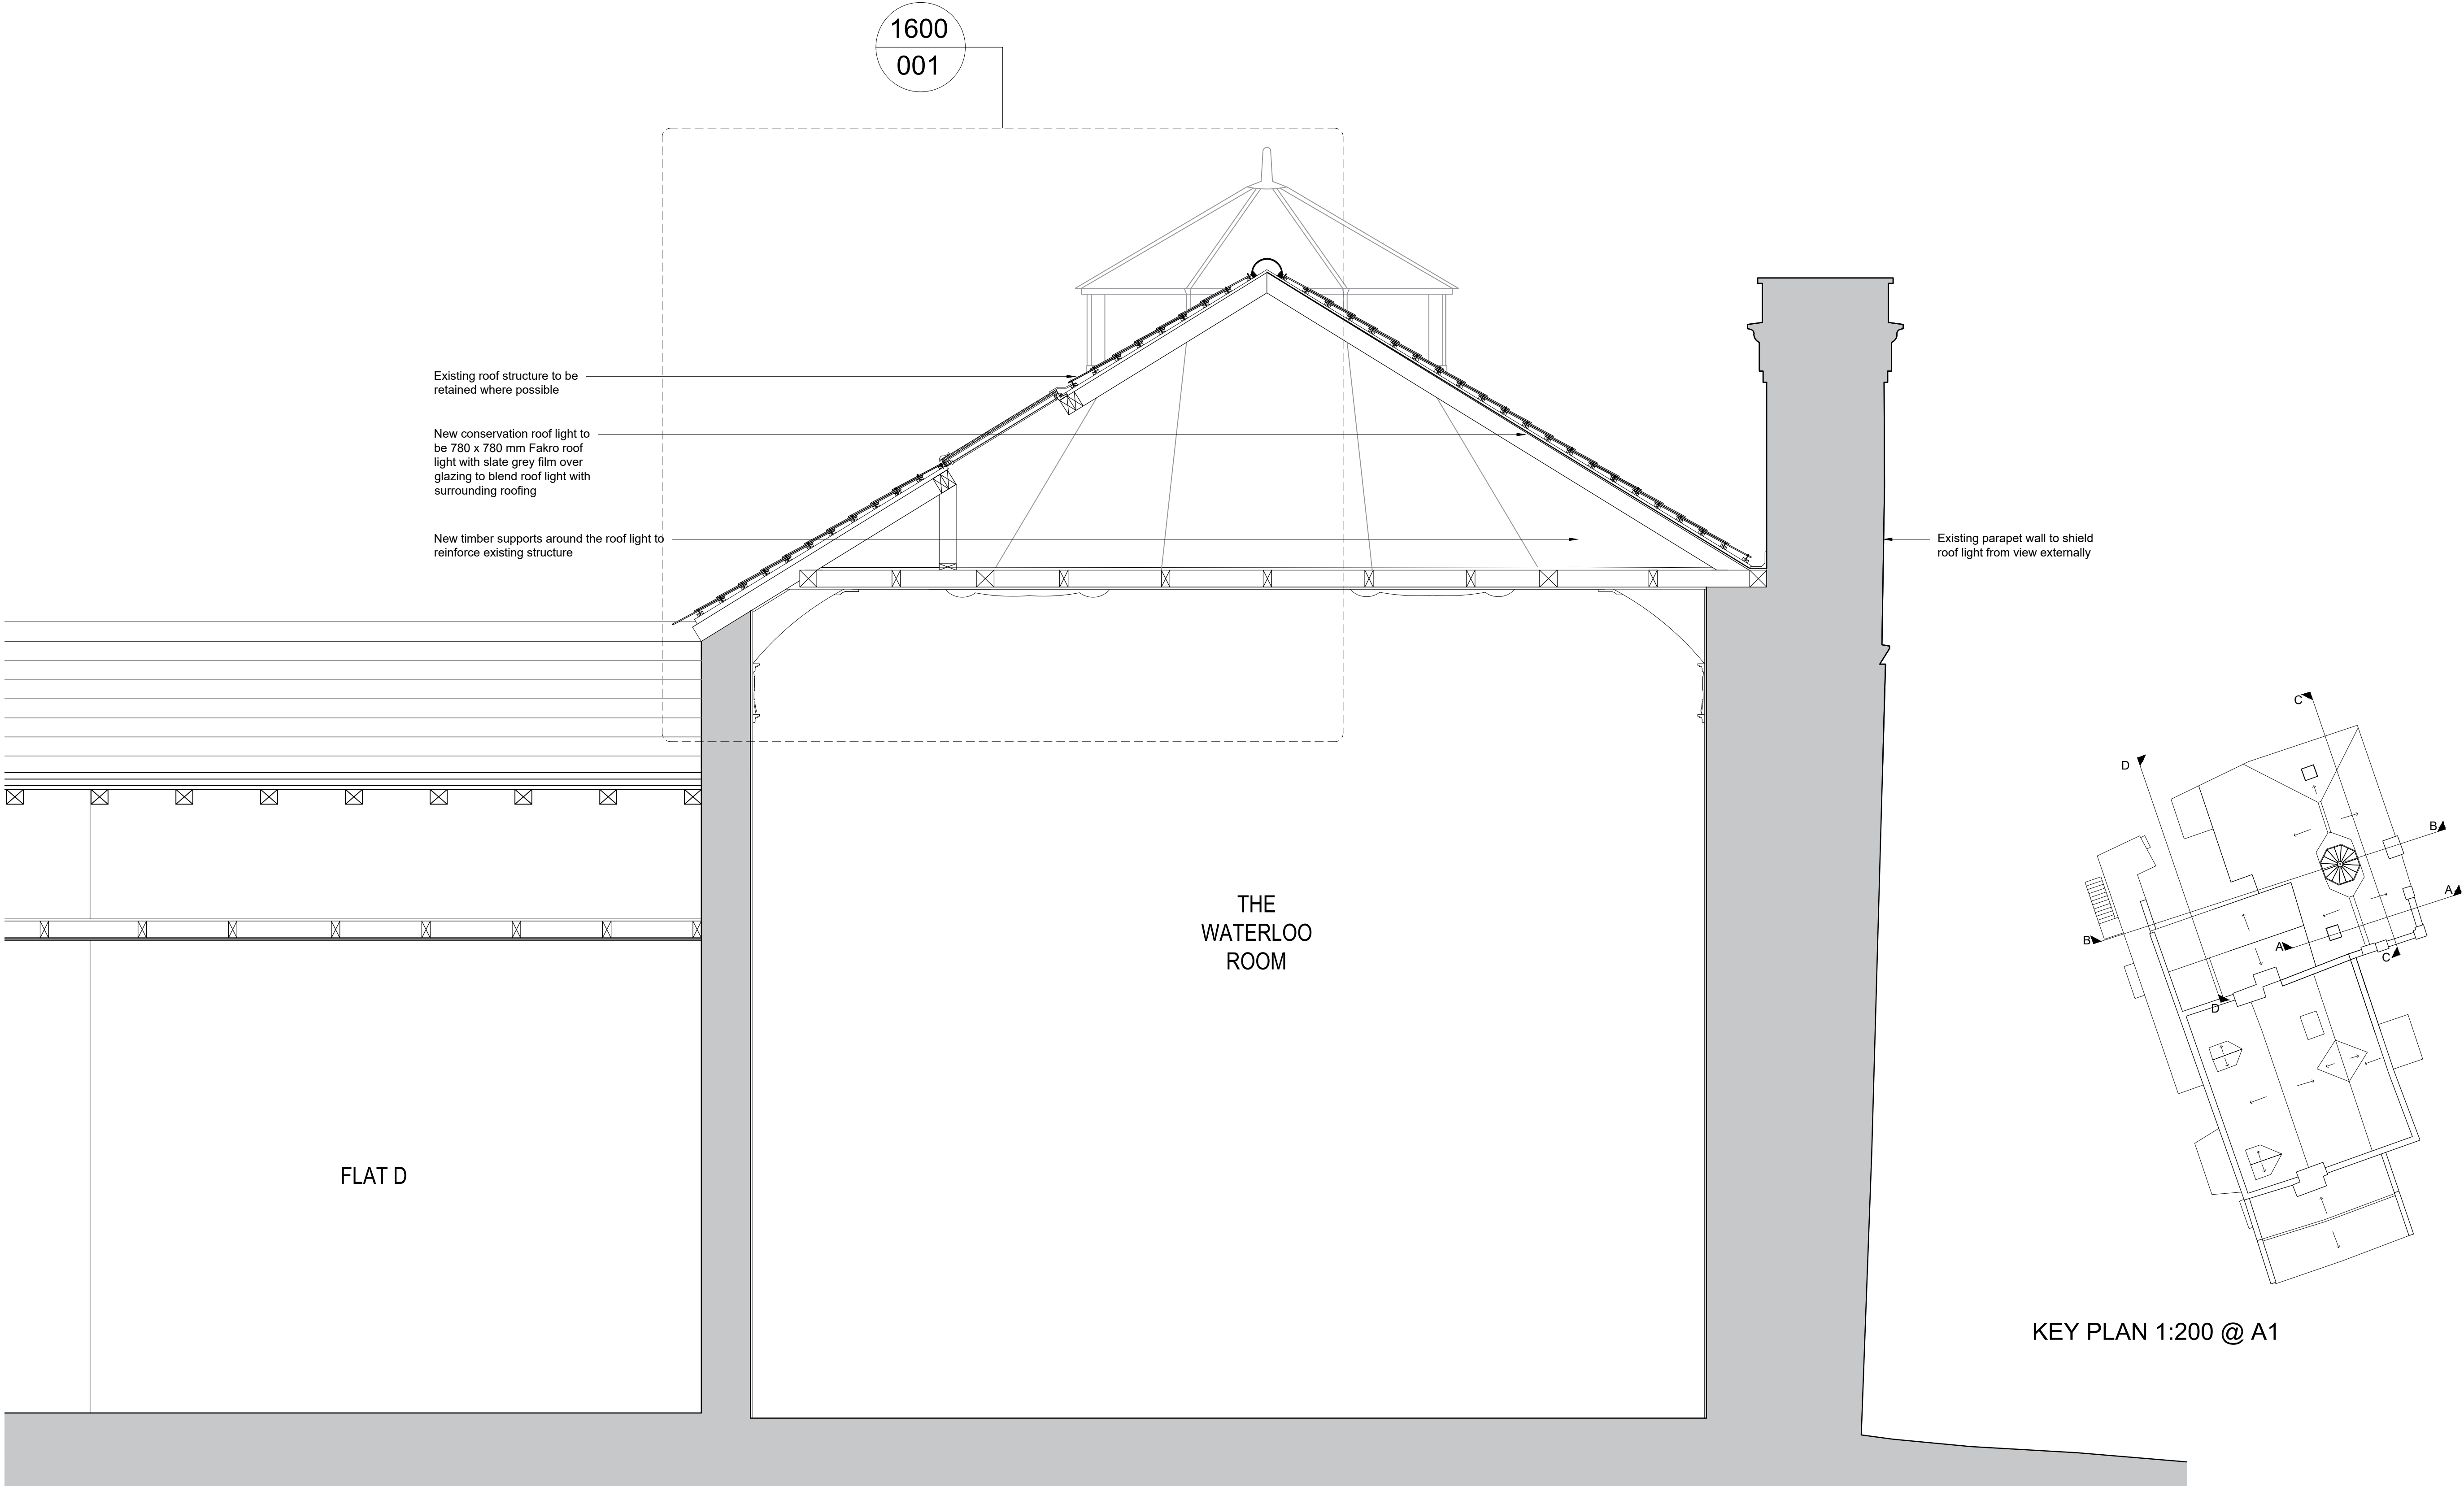

SECTION A-A 1:20 @ A1

NB: ALL CONSTRUCTION SHOWN IS INDICATIVE ONLY AND HAS NOT BEEN SURVEYED

notes:	revisions:	A	02.08.2017 DR	Drawing updated in line with client requirements
		B	31.08.2017 DR	Roof light moved in line with client requirements
		C	14.09.2017 DR	Issued for Planning
		revisions:		

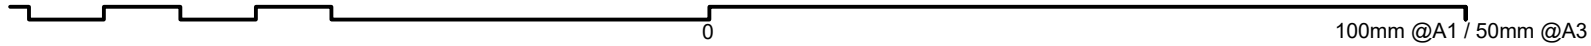

NOTE: The contractor is responsible for checking all site dimensions and levels. These should be checked prior to the ordering of any components and before the commencement of the works. All discrepancies should be brought to the attention of the Contract Administrator

Manor Trust
Alterations
The Elms, Lower Road, Bedhampton

drawing information

title

:

Proposed Section A-A

status

:

Planning

date

:

July 17

scale

:

1:20 @ A1

drawn

:

DR

checked

:

JS

job:

5452

dwg:

1402

rev:

C

pwparchitects

PWP Architects Ltd 61 South Street, Havant, Hampshire PO9 1BZ
t: 02392 482494 f: 02392 481152
e: design@pwp-architects.com
w: www.pwp-architects.com