

PLANTING NOTES:

1. Tree procurement, planting and management shall be in accordance with BS 8545:2014 Trees: from Nursery to Independence in the landscape- Recommendations.

All other plants shall be handled in accordance with 'Plant Handling', the booklet published by the Committee for Plant Supply and Establishment (CPSE). The contractor shall comply with clauses 3 & 4 of the above booklet (obtained from the Horticulture Trades Association, 19 High Street, Theale, Reading, Berks RG7 5H) which refers to the receipt, unloading and temporary storage of plants.

2. Plants shall be first class examples of their species or variety, free from all pests and diseases, with good fibrous root systems and materially undamaged (refer to relevant sections of BS3936 Parts 1-4 'Specification of Nursery Stock').

3. All planting is to be in general compliance with BS4428: 1989 'Code of Practice for general landscape operations (excluding hard surfaces).'

4. Ensure that the areas around the base of the trees and hedge are maintained weed free during the establishment period using a glyphosate based herbicide.

5. All BR Whips and BR stock (proposed ornamental hedge, native shrub mix & Wet/Damp Shrub Mix) to be protected with a spiral bound tree-shrub guard and secured into place with a cane. Ensure that the areas around the base of the shrubs are maintained weed free during the establishment period using a glyphosate based herbicide. BR stock should be notch planted and healed securely to firm into position.

6. All trees are to be staked and secured as follows:

i) Select standard are to be planted with single stake and tie.


7. Tree planting compost (non-peat based) is to be incorporated into tree pits (inc. hedge planting). Compost must be mixed thoroughly with topsoil. Trees shall be planted in tree pits of the following minimum sizes (or large enough to comfortably accommodate the root ball, whichever is the largest):

Select standard	400x400x400mm deep
-----------------	--------------------

8. The contractor must ascertain for himself/herself the exact location of underground services and maintenance points.


9. Water all plants and trees on the same day of planting and there after as necessary (min once a week in periods of drought) to ensure the establishment of the plants during the 12months defects period.

Plant Schedule					
Abb	Species	Pot	Size	Density	Total
<u>NATIVE HEDGEROW MIX</u> - Planted in a staggered row at 6 per lin.m and to be protected with spiral bound shrub guards					
Cm	Crataegus monogyna	BR	100-120	50%	285
Ca	Corylus avellana	BR	100-120	20%	114
Ps	Prunus spinosa	BR	100-120	10%	57
Vo	Viburnum opulus	BR	100-120	10%	57
Rc	Rosa canina	BR	100-120	5%	29
Ia	Ilex aquifolium	2L C	100-120	5%	29
<u>TREE PLANTING</u>		Spec	Height		Total
Ac	Acer campestre	8-10cm girth	Standard	as shown	6
Qr	Quercus robur	8-10cm girth	Standard	as shown	4
Qi	Quercus ilex	8-10cm girth	Standard	as shown	9

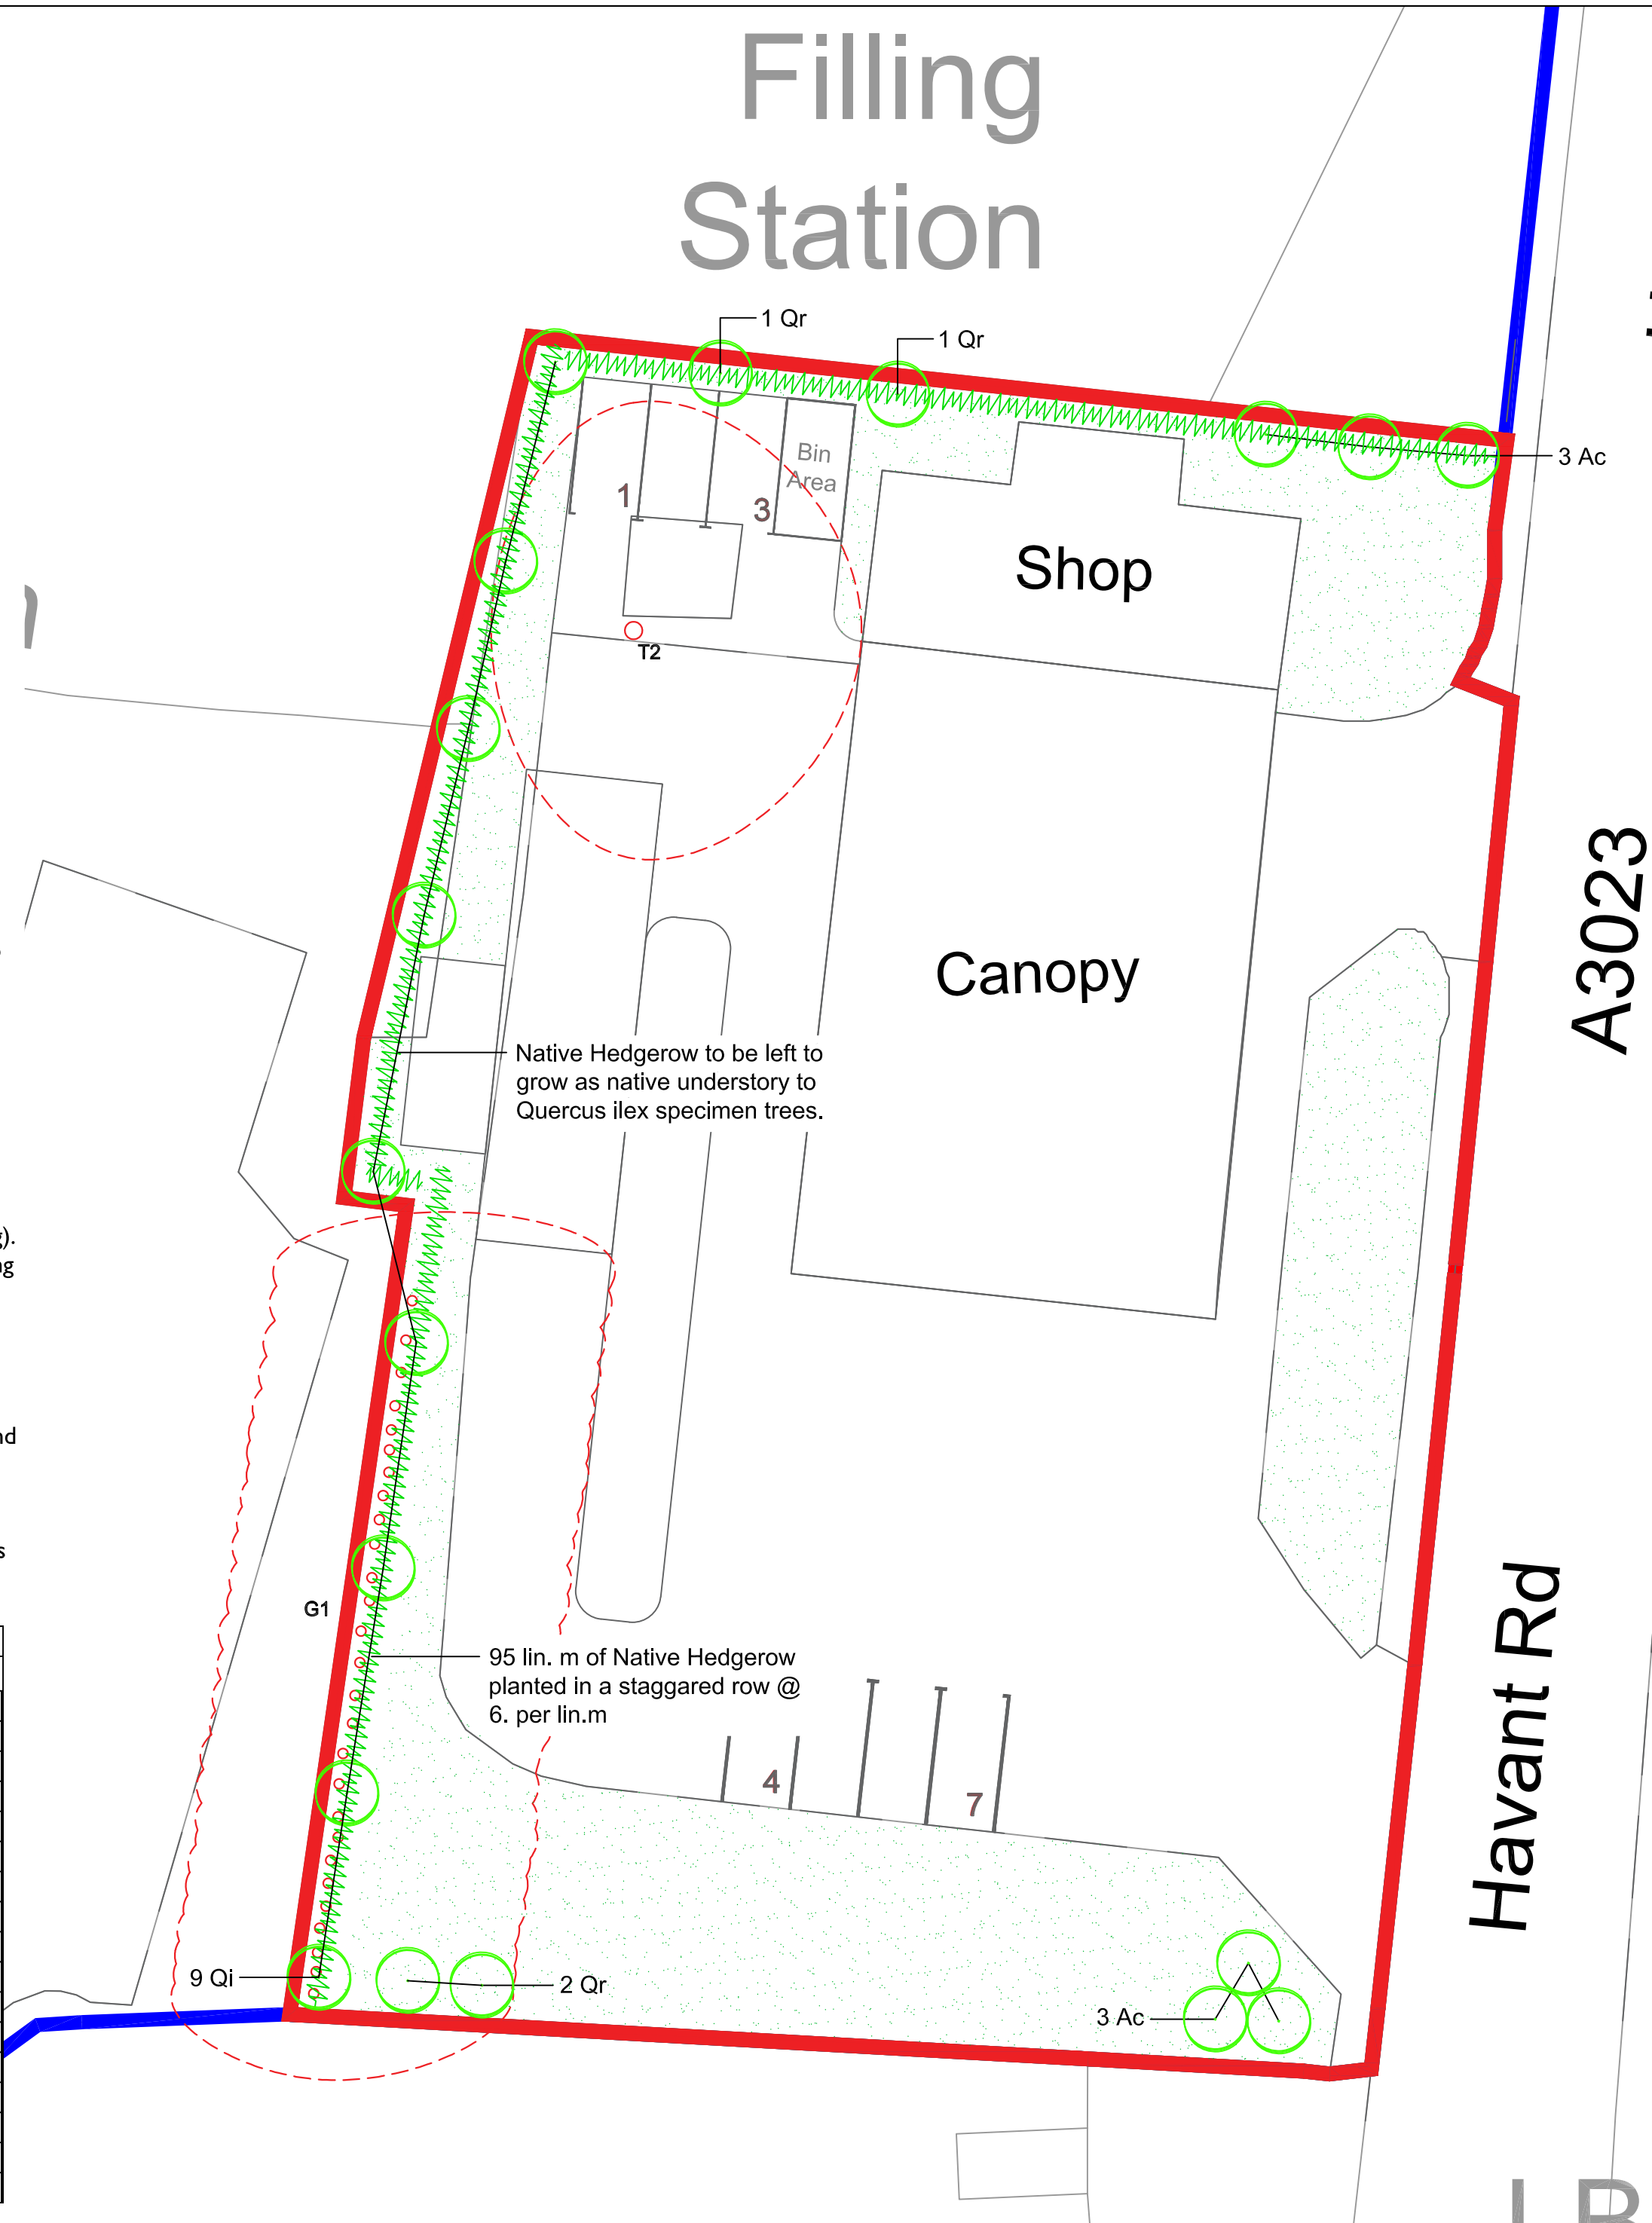


KEY


SOFT LANDSCAPING

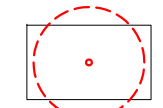

Existing Trees to be removed

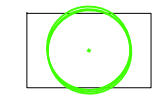

Proposed Trees planted as standards at 8-10cm girth.

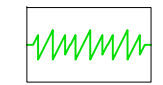

Proposed Native Hedge planted as BR whips at 6 per lin.m - To be left to grow as native understory to *Quercus ilex* speciemens.

Rev. B - Updated in line with comments from tree officer. CL 14/09/17
Rev. A - Updated inline with comments from tree officer. CL 12/09/17



DEP LANDSCAPE ARCHITECTURE LTD

**BLACKFRIARS HOUSE, PARSONAGE
MANCHESTER, M3 2JA**

T: 0161 2419878

E: info@dep.co.uk

W: www.dep.co.uk

Client
Euro Garages Ltd.

Project
Havant Rd, Hayling Island

Description

Planting Plan

Status
Construction

Scale
1:200@A2

Job number	Drawing number	Date	Revision
3757	01	22/08/17	B

Copyright DEP Landscape Architecture Ltd

All levels and dimensions to be checked on site by contractor prior to commencement; Any variations to be reported to the client. This drawing is to be read in conjunction with all others relating to the project and all information derived accordingly; any anomalies to be reported to the client. Do not scale from this drawing. Use figured dimensions only. Work shown on this drawings to be carried out in accordance with current British Standards and Codes of Practice.

© Copyright to DEP Landscape Architecture Limited. The information shown on this drawing shall not be reproduced or copied in any form without prior written consent from DEP Landscape Architecture Limited.