


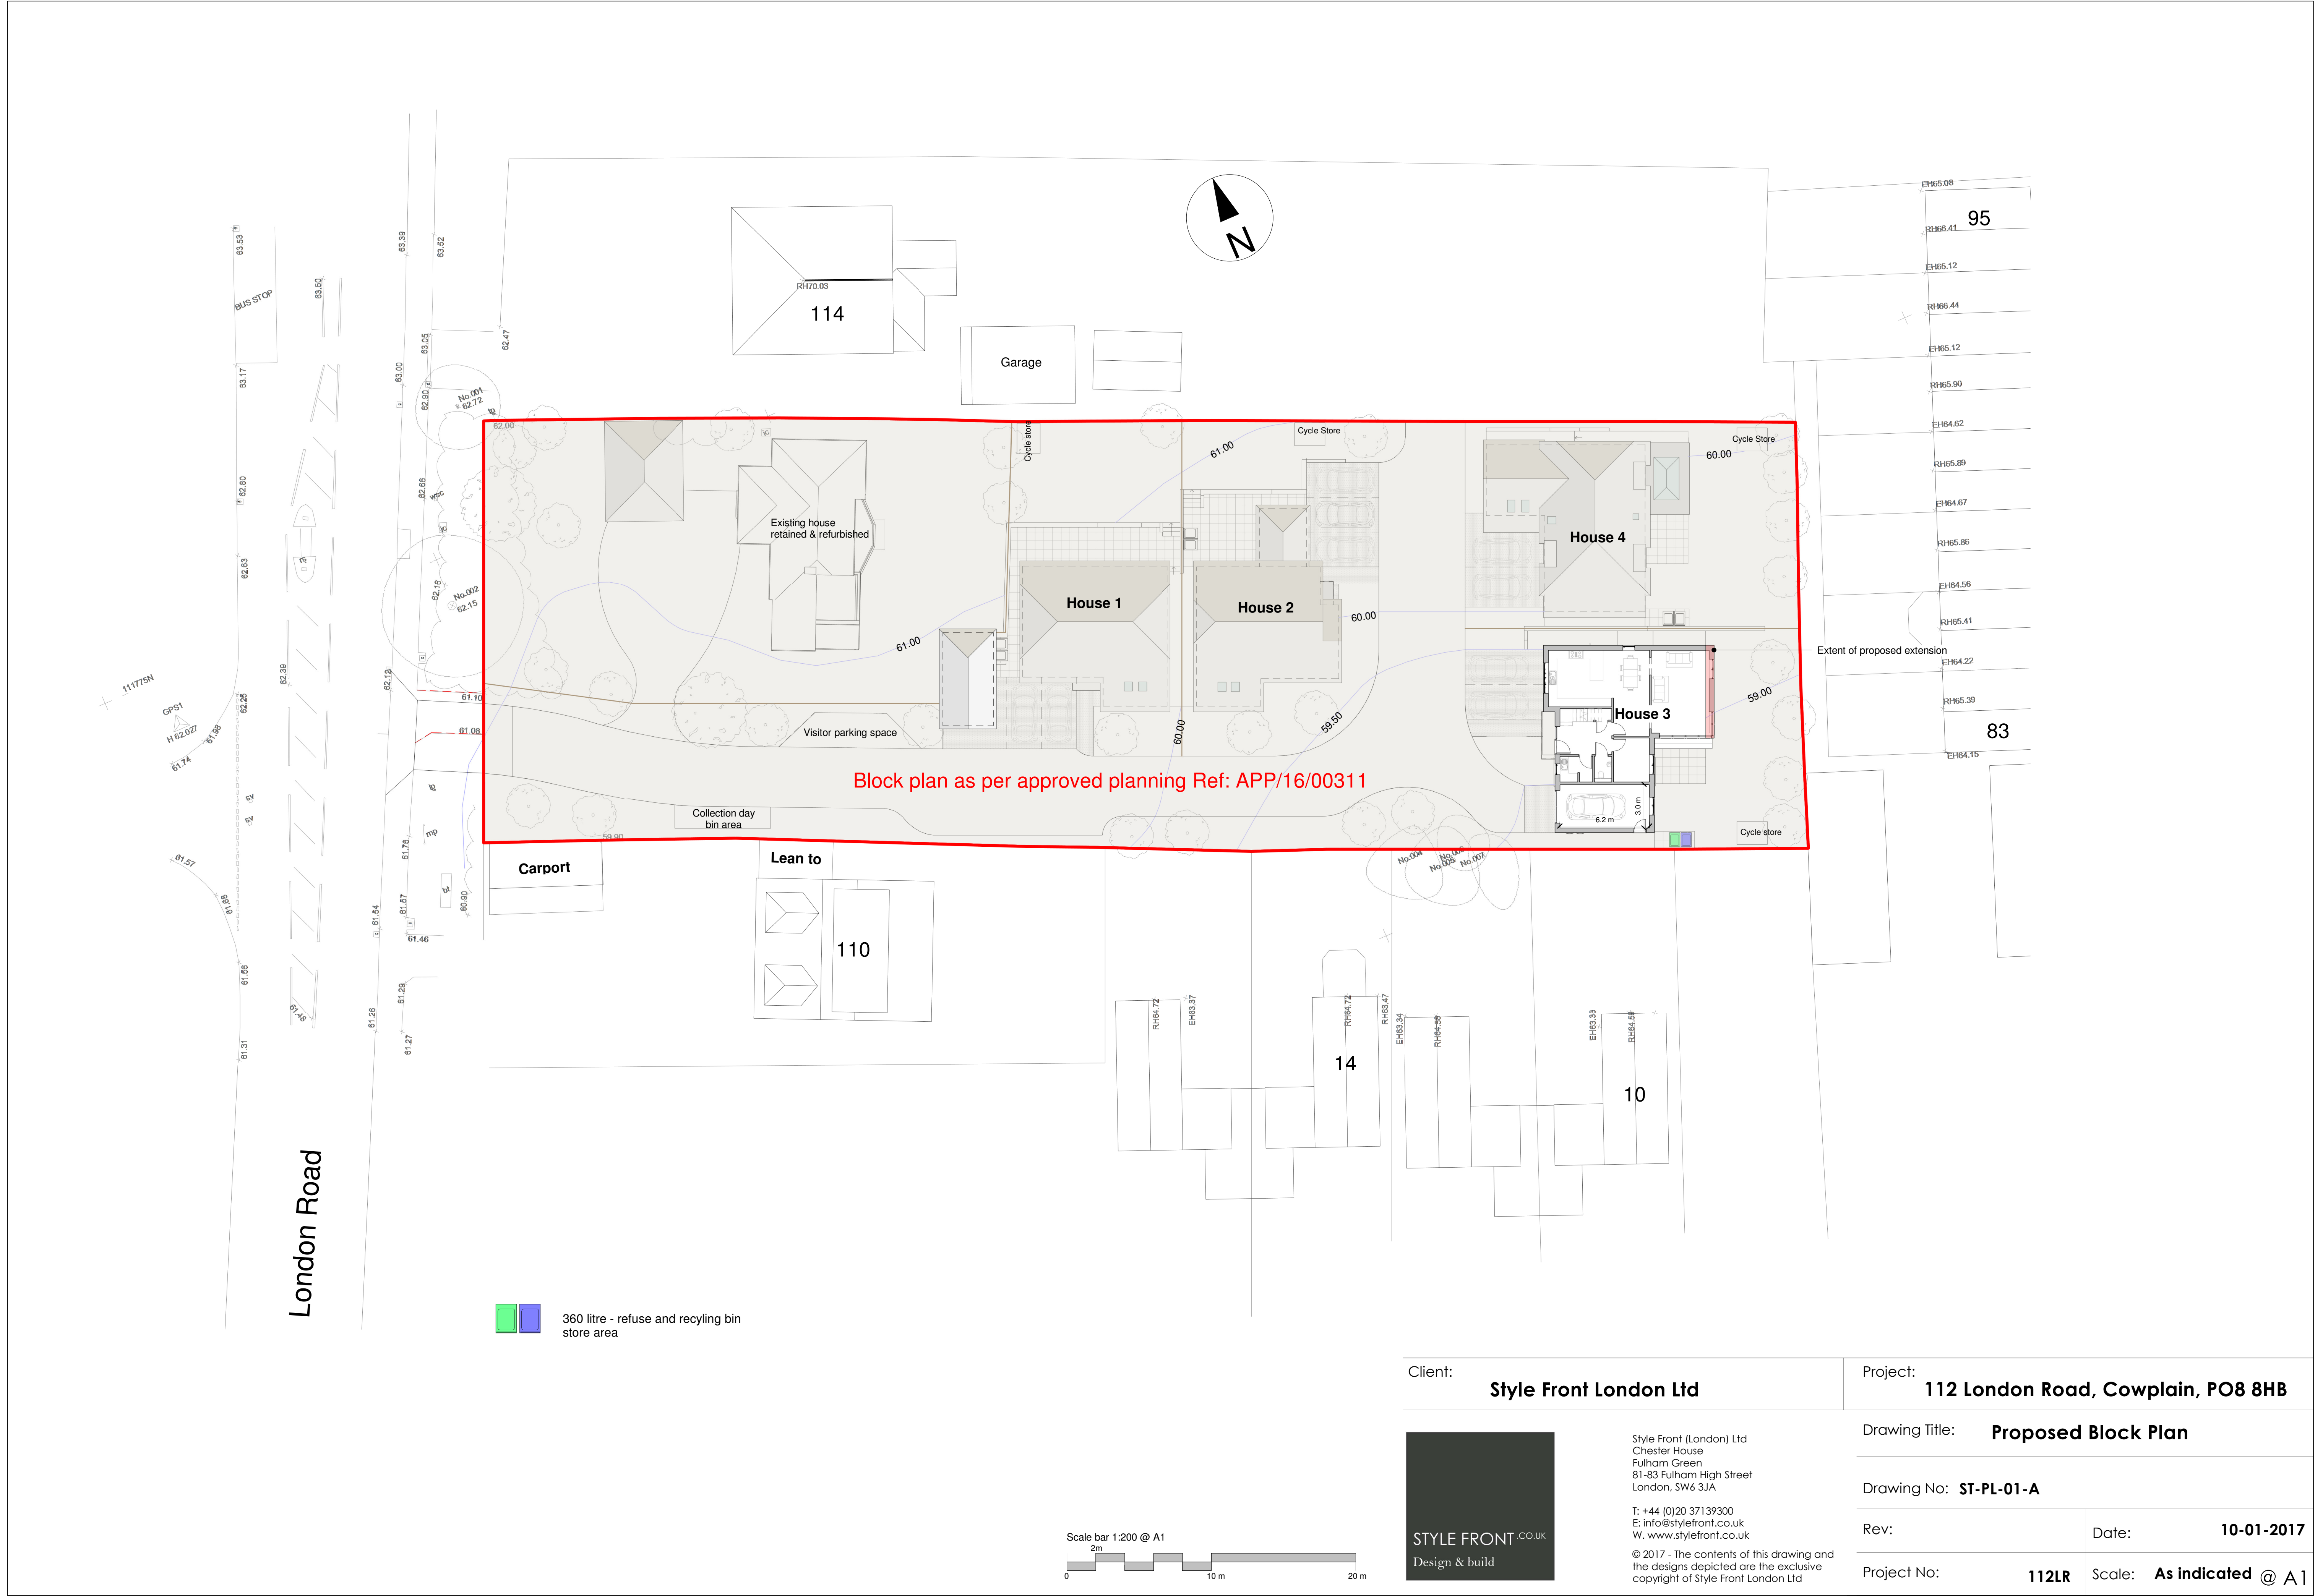

Client: Style Front London Ltd		Project: 112 London Road, Cowplain, PO8 8HB	
	Drawing Title: Proposed Block Plan		
	Drawing No: ST-PL-01-A		
	Rev:	Date: 10-01-2017	
	Project No:	112LR	Scale: As indicated @ A1
	Style Front (London) Ltd Chester House Fulham Green 81-83 Fulham High Street London, SW6 3JA T: +44 (0)20 371 39300 E: info@stylefront.co.uk W: www.stylefront.co.uk © 2017 - The contents of this drawing and the designs depicted are the exclusive copyright of Style Front London Ltd		