

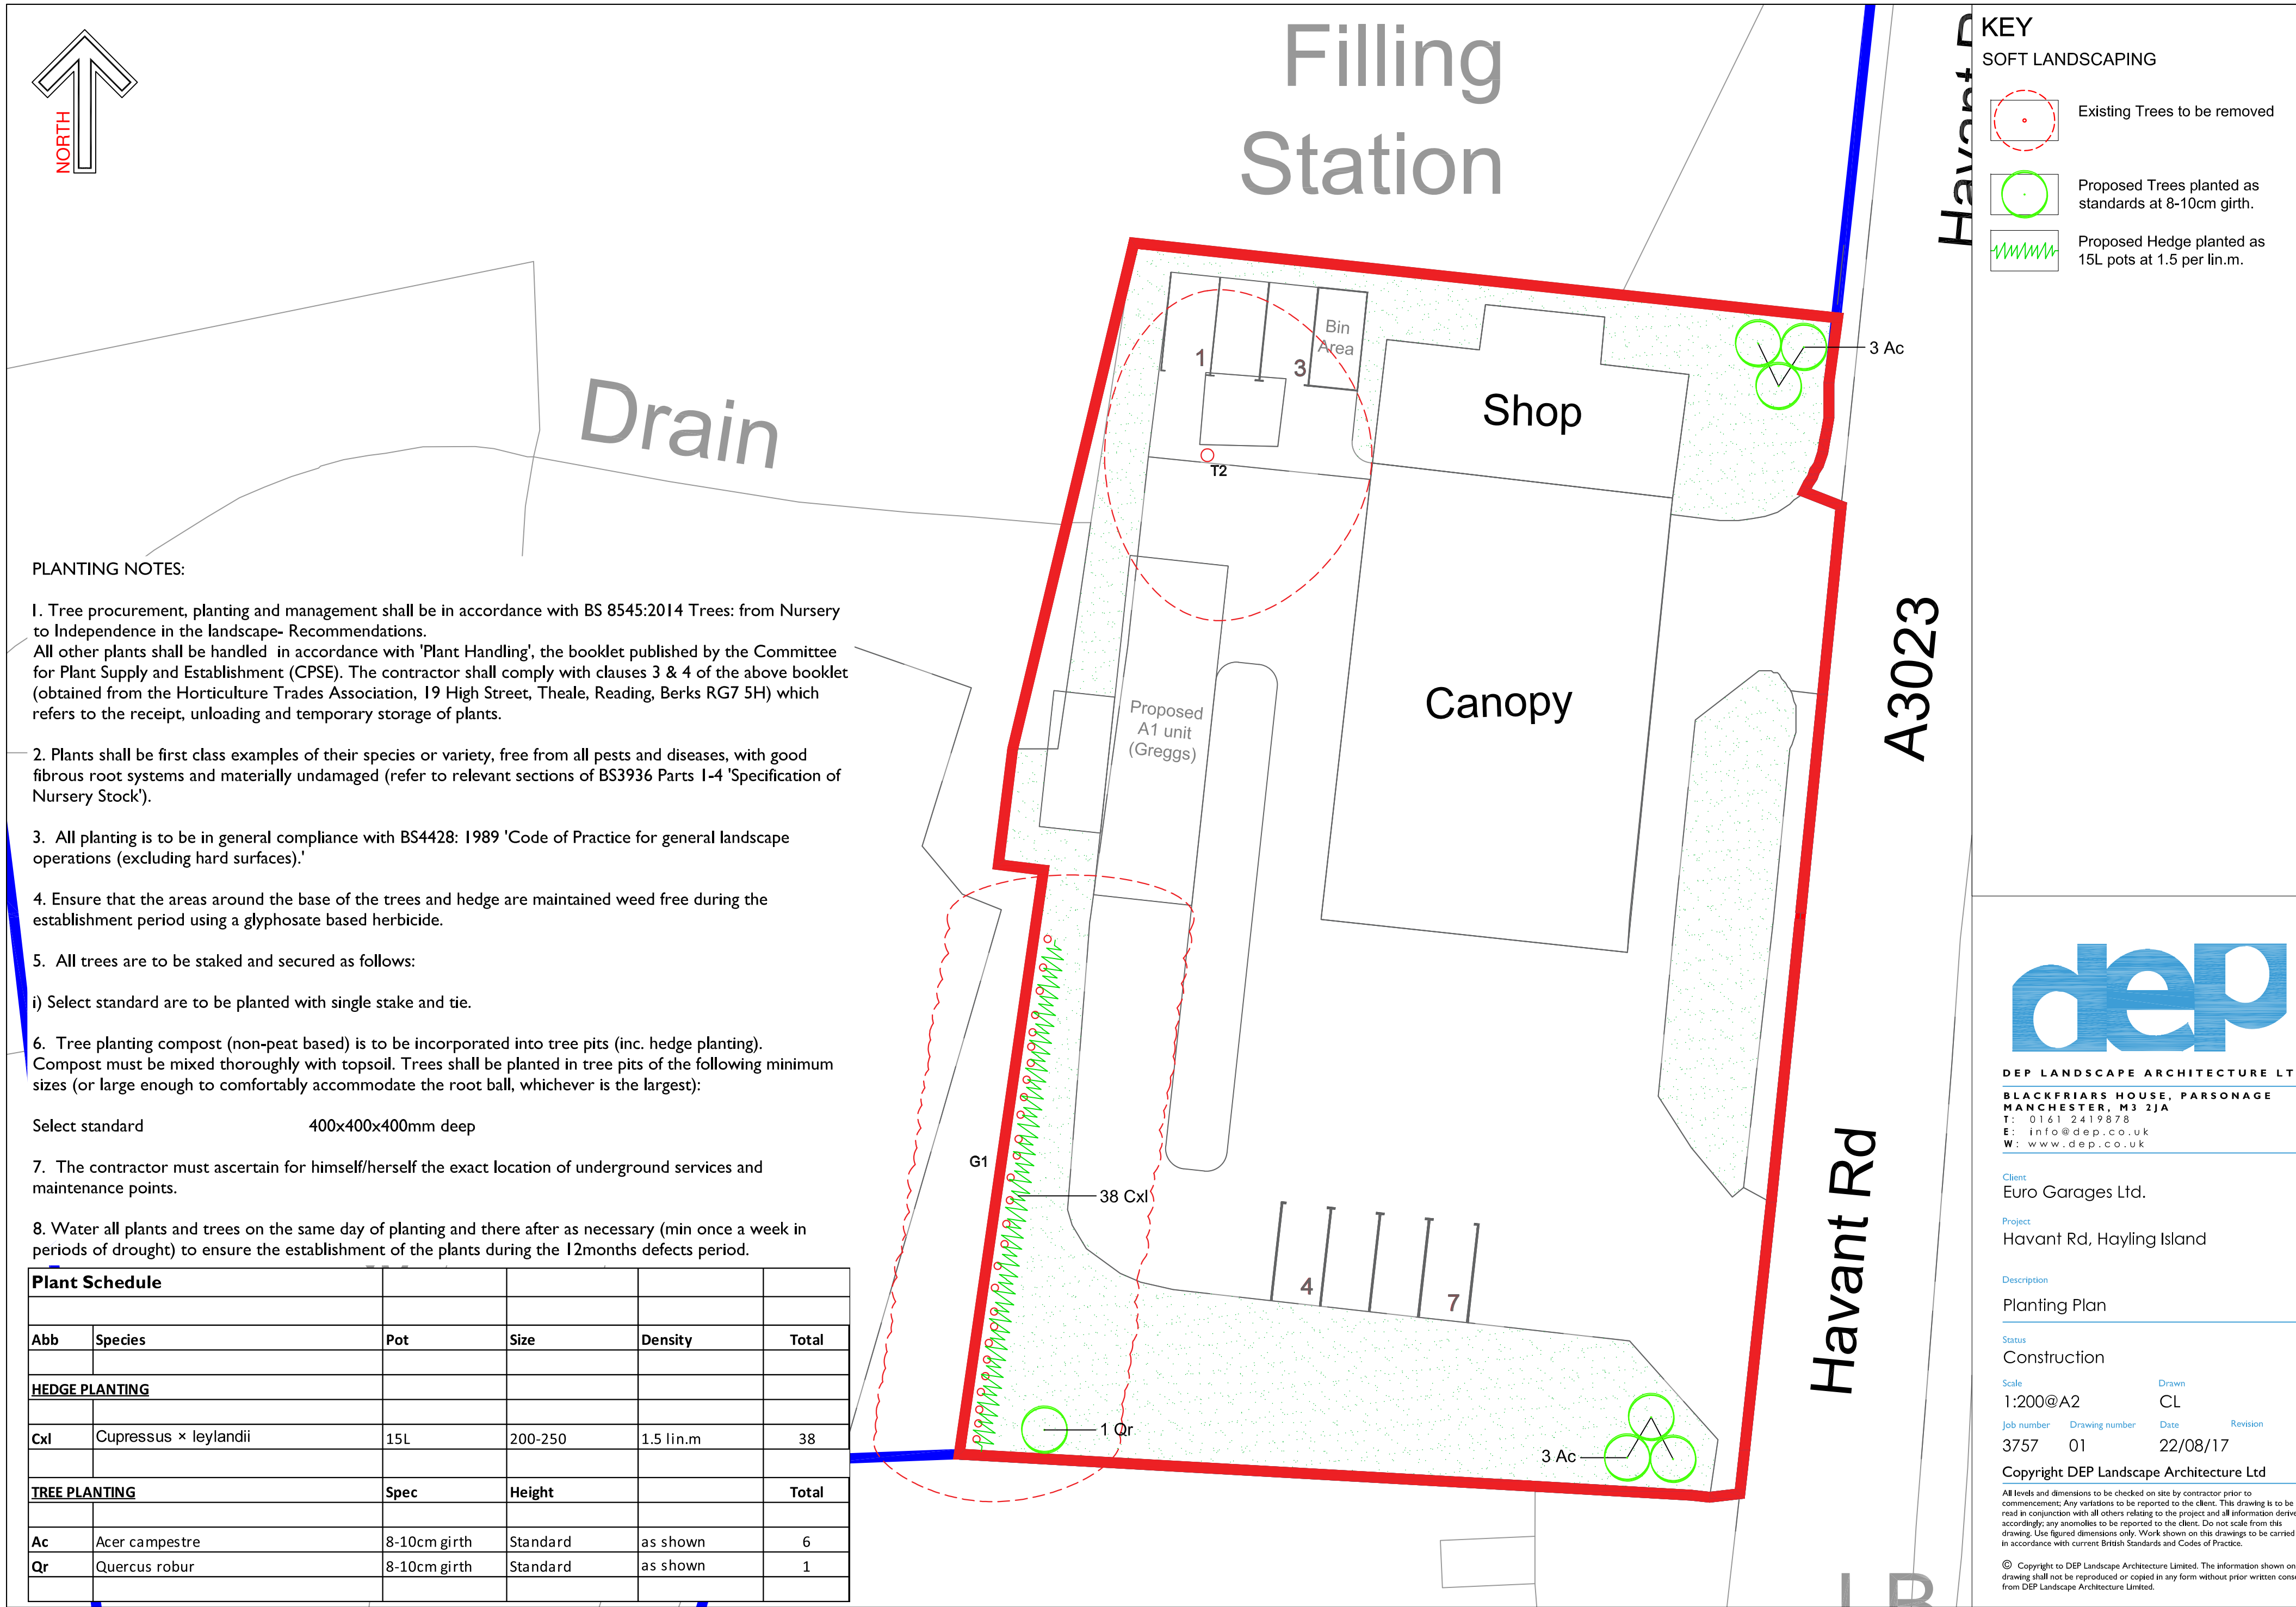
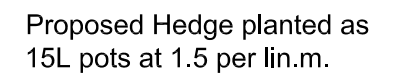


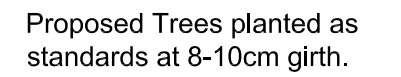

SOFT LANDSCAPING

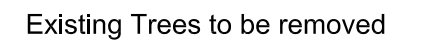

1. Tree procurement, planting and management shall be in accordance with BS 8545:2014 Trees: from Nursery to Independence in the landscape- Recommendations.
All other plants shall be handled in accordance with 'Plant Handling', the booklet published by the Committee for Plant Supply and Establishment (CPSE). The contractor shall comply with clauses 3 & 4 of the above booklet (obtained from the Horticulture Trades Association, 19 High Street, Theale, Reading, Berks RG7 5H) which refers to the receipt, unloading and temporary storage of plants.

3. All planting is to be in general compliance with BS4428: 1989 'Code of Practice for general landscape operations (excluding hard surfaces).'

5. All trees are to be staked and secured as follows:

i) Select standard are to be planted with single stake and tie.

6. Tree planting compost (non-peat based) is to be incorporated into tree pits (inc. hedge planting). Compost must be mixed thoroughly with topsoil. Trees shall be planted in tree pits of the following minimum sizes (or large enough to comfortably accommodate the root ball, whichever is the largest):

Select standard 400x400x400mm deep

7. The contractor must ascertain for himself/herself the exact location of underground services and maintenance points.

8. Water all plants and trees on the same day of planting and there after as necessary (min once a week in periods of drought) to ensure the establishment of the plants during the 12months defects period.

Plant Schedule					
Abb	Species	Pot	Size	Density	Total
<u>HEDGE PLANTING</u>					
CxI	Cupressus × leylandii	15L	200-250	1.5 lin.m	38
<u>TREE PLANTING</u>		Spec	Height		Total
Ac	Acer campestre	8-10cm girth	Standard	as shown	6
Qr	Quercus robur	8-10cm girth	Standard	as shown	1

DEP LANDSCAPE ARCHITECTURE LTD

**BLACKFRIARS HOUSE, PARSONAGE
MANCHESTER, M3 2JA**
T: 0161 2419878
E: info@dep.co.uk
W: www.dep.co.uk

Client
Euro Garages Ltd.

Project
Havant Rd, Hayling Island

Description

Planting Plan

Status

Construction

Scale

1:200@A2

Drawn

CL

job number

3757	01
------	----

Date _____

22/08/17

Copyright DEP Landscape Architecture Ltd

All levels and dimensions to be checked on site by contractor prior to commencement; Any variations to be reported to the client. This drawing is to be read in conjunction with all others relating to the project and all information derived accordingly; any anomalies to be reported to the client. Do not scale from this drawing. Use figured dimensions only. Work shown on this drawings to be carried out in accordance with current British Standards and Codes of Practice.

© Copyright to DEP Landscape Architecture Limited. The information shown on this drawing shall not be reproduced or copied in any form without prior written consent from DEP Landscape Architecture Limited.