


- 3 JUN 2016

RECEIVED

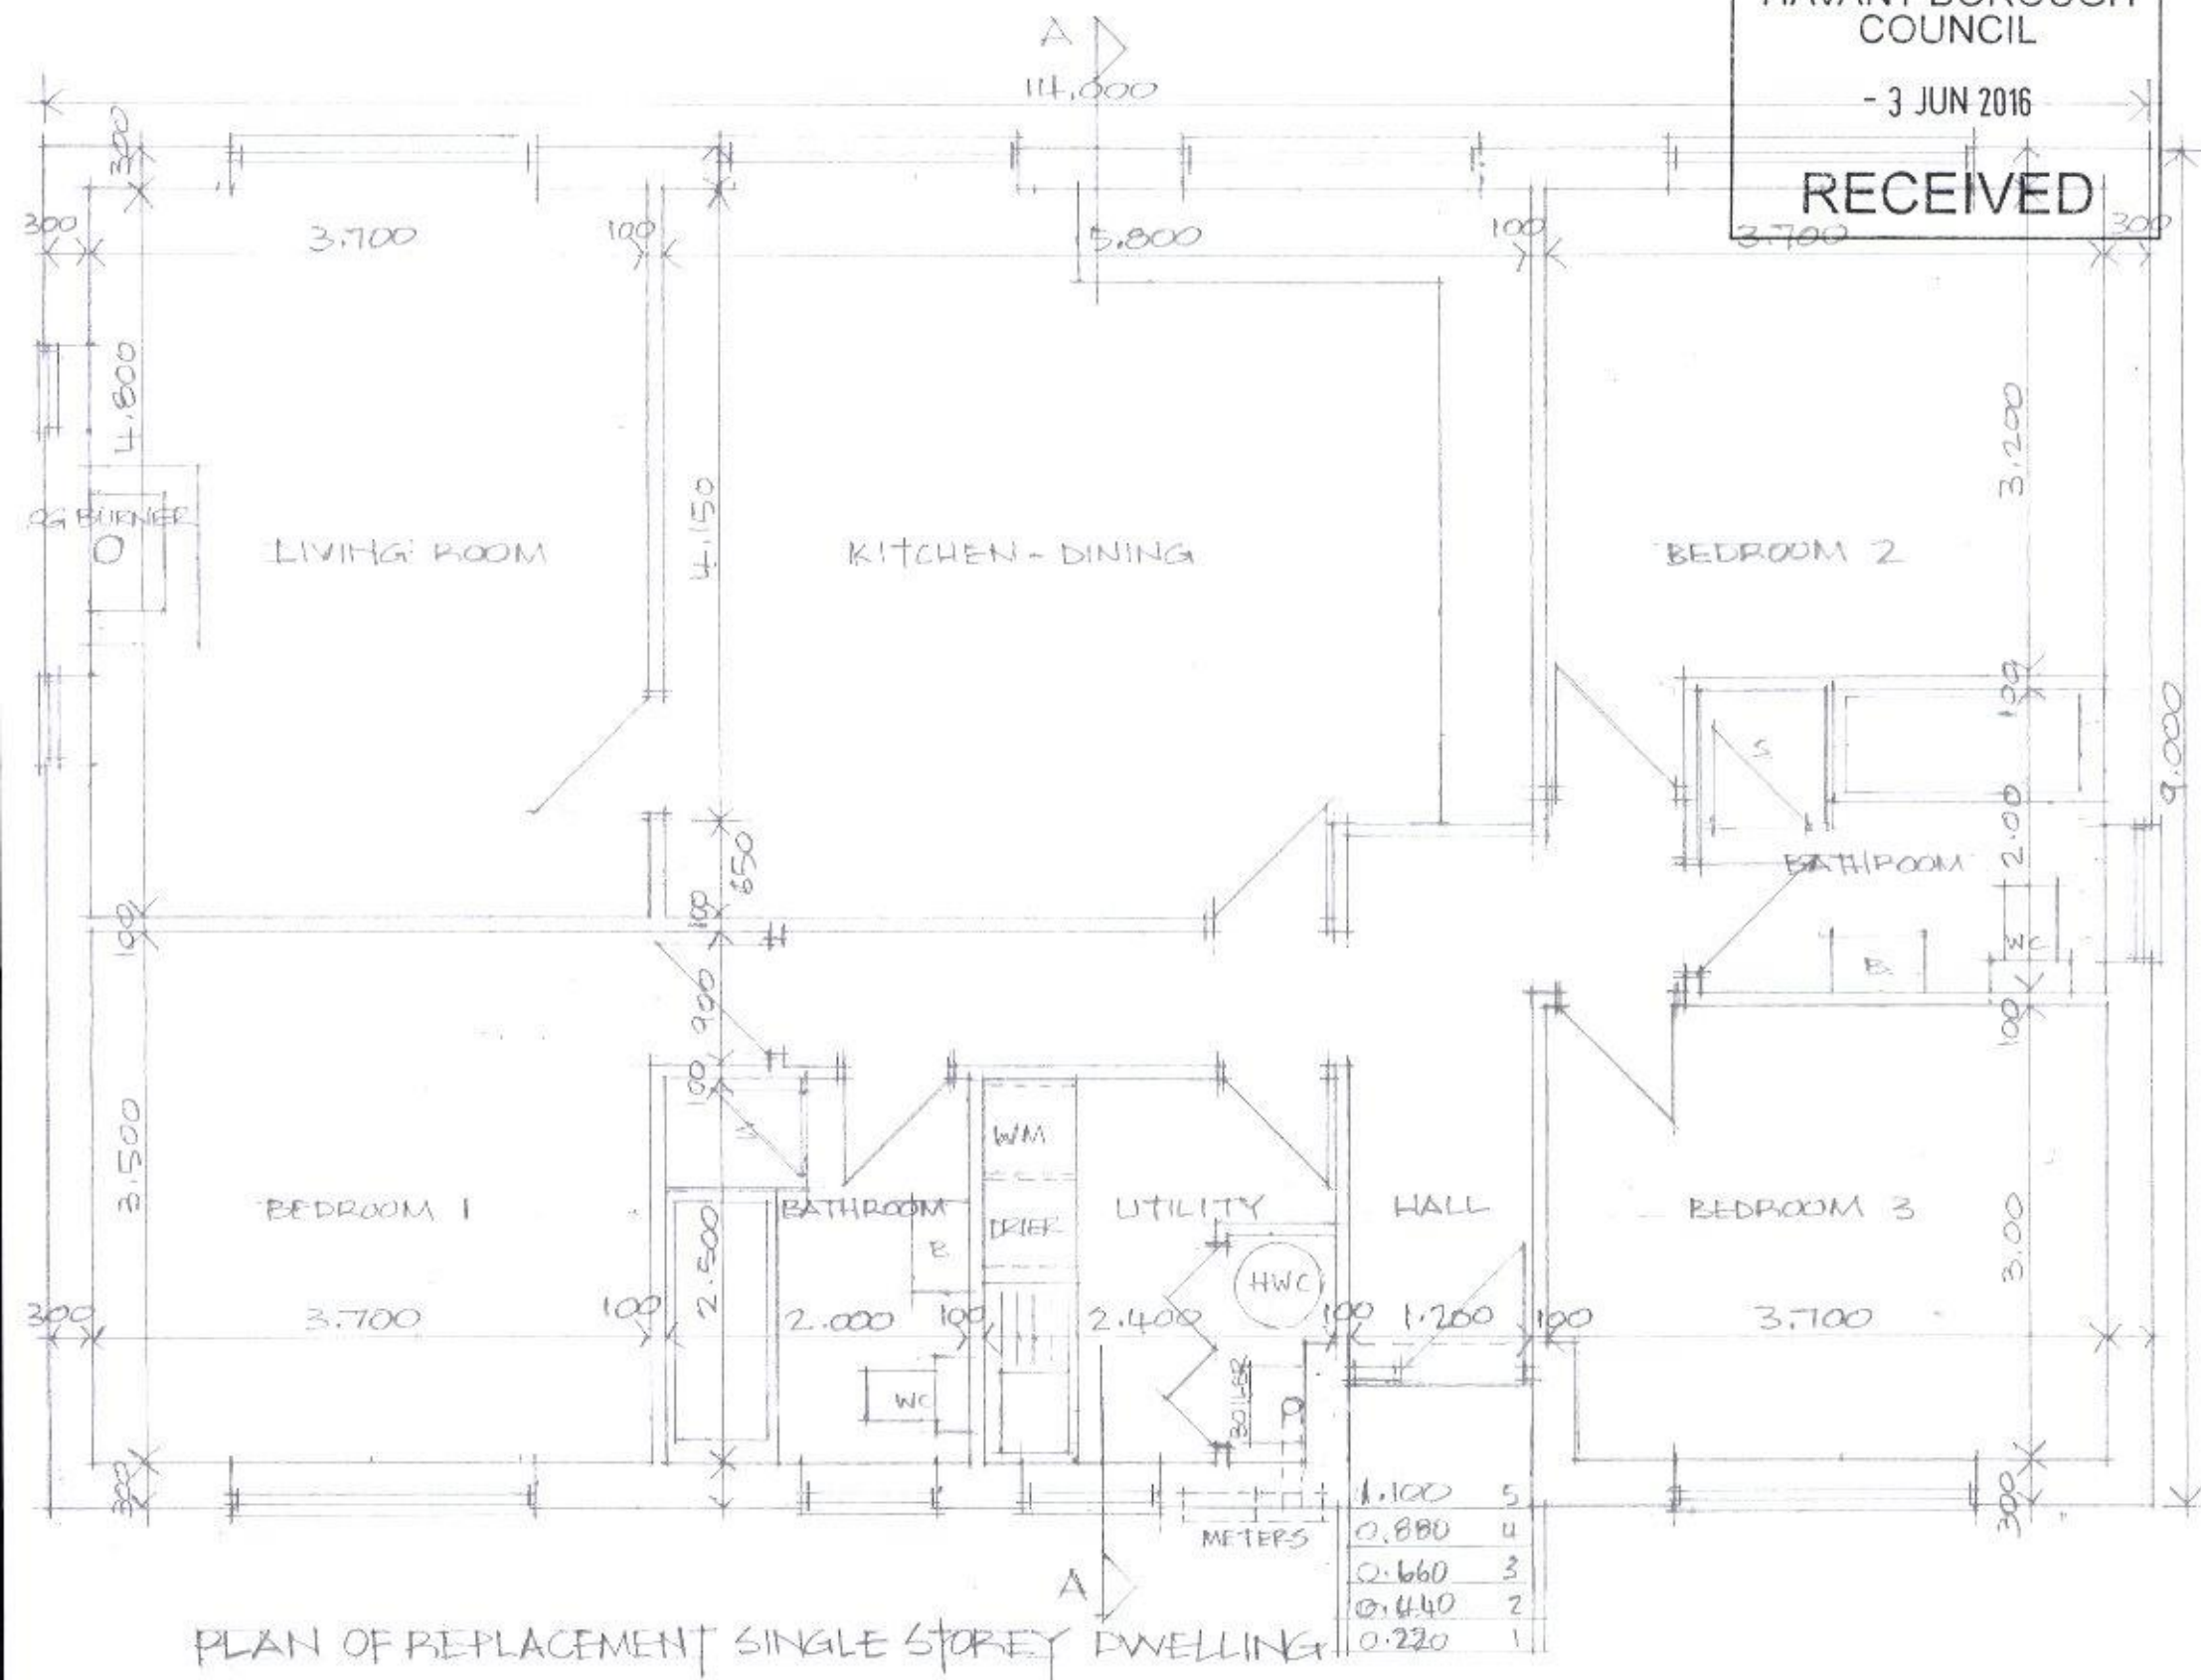

PLAN OF REPLACEMENT SINGLE STOREY DWELLING

