



KEY:

- Concrete post, timber screen fence 2.1m
- Brick Screen Wall 1.8m
- 1.8m Close Board Fence
- Post & 2 Rail Fence 1.2m
- Acoustic Fence 2.1m
- 1.8m Larch Lap Panel Fencing

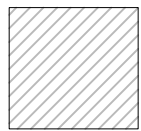


Tarmac

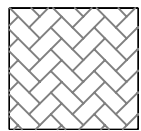



Herringbone Block
Paving Brindle colour



1.8m x 1.2m shed
on concrete base
with cycle
lock-down point

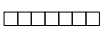

600mm wide path
formed using
600mm x 600mm
buff riven slabs with
300mm gravel strip
to side and rear

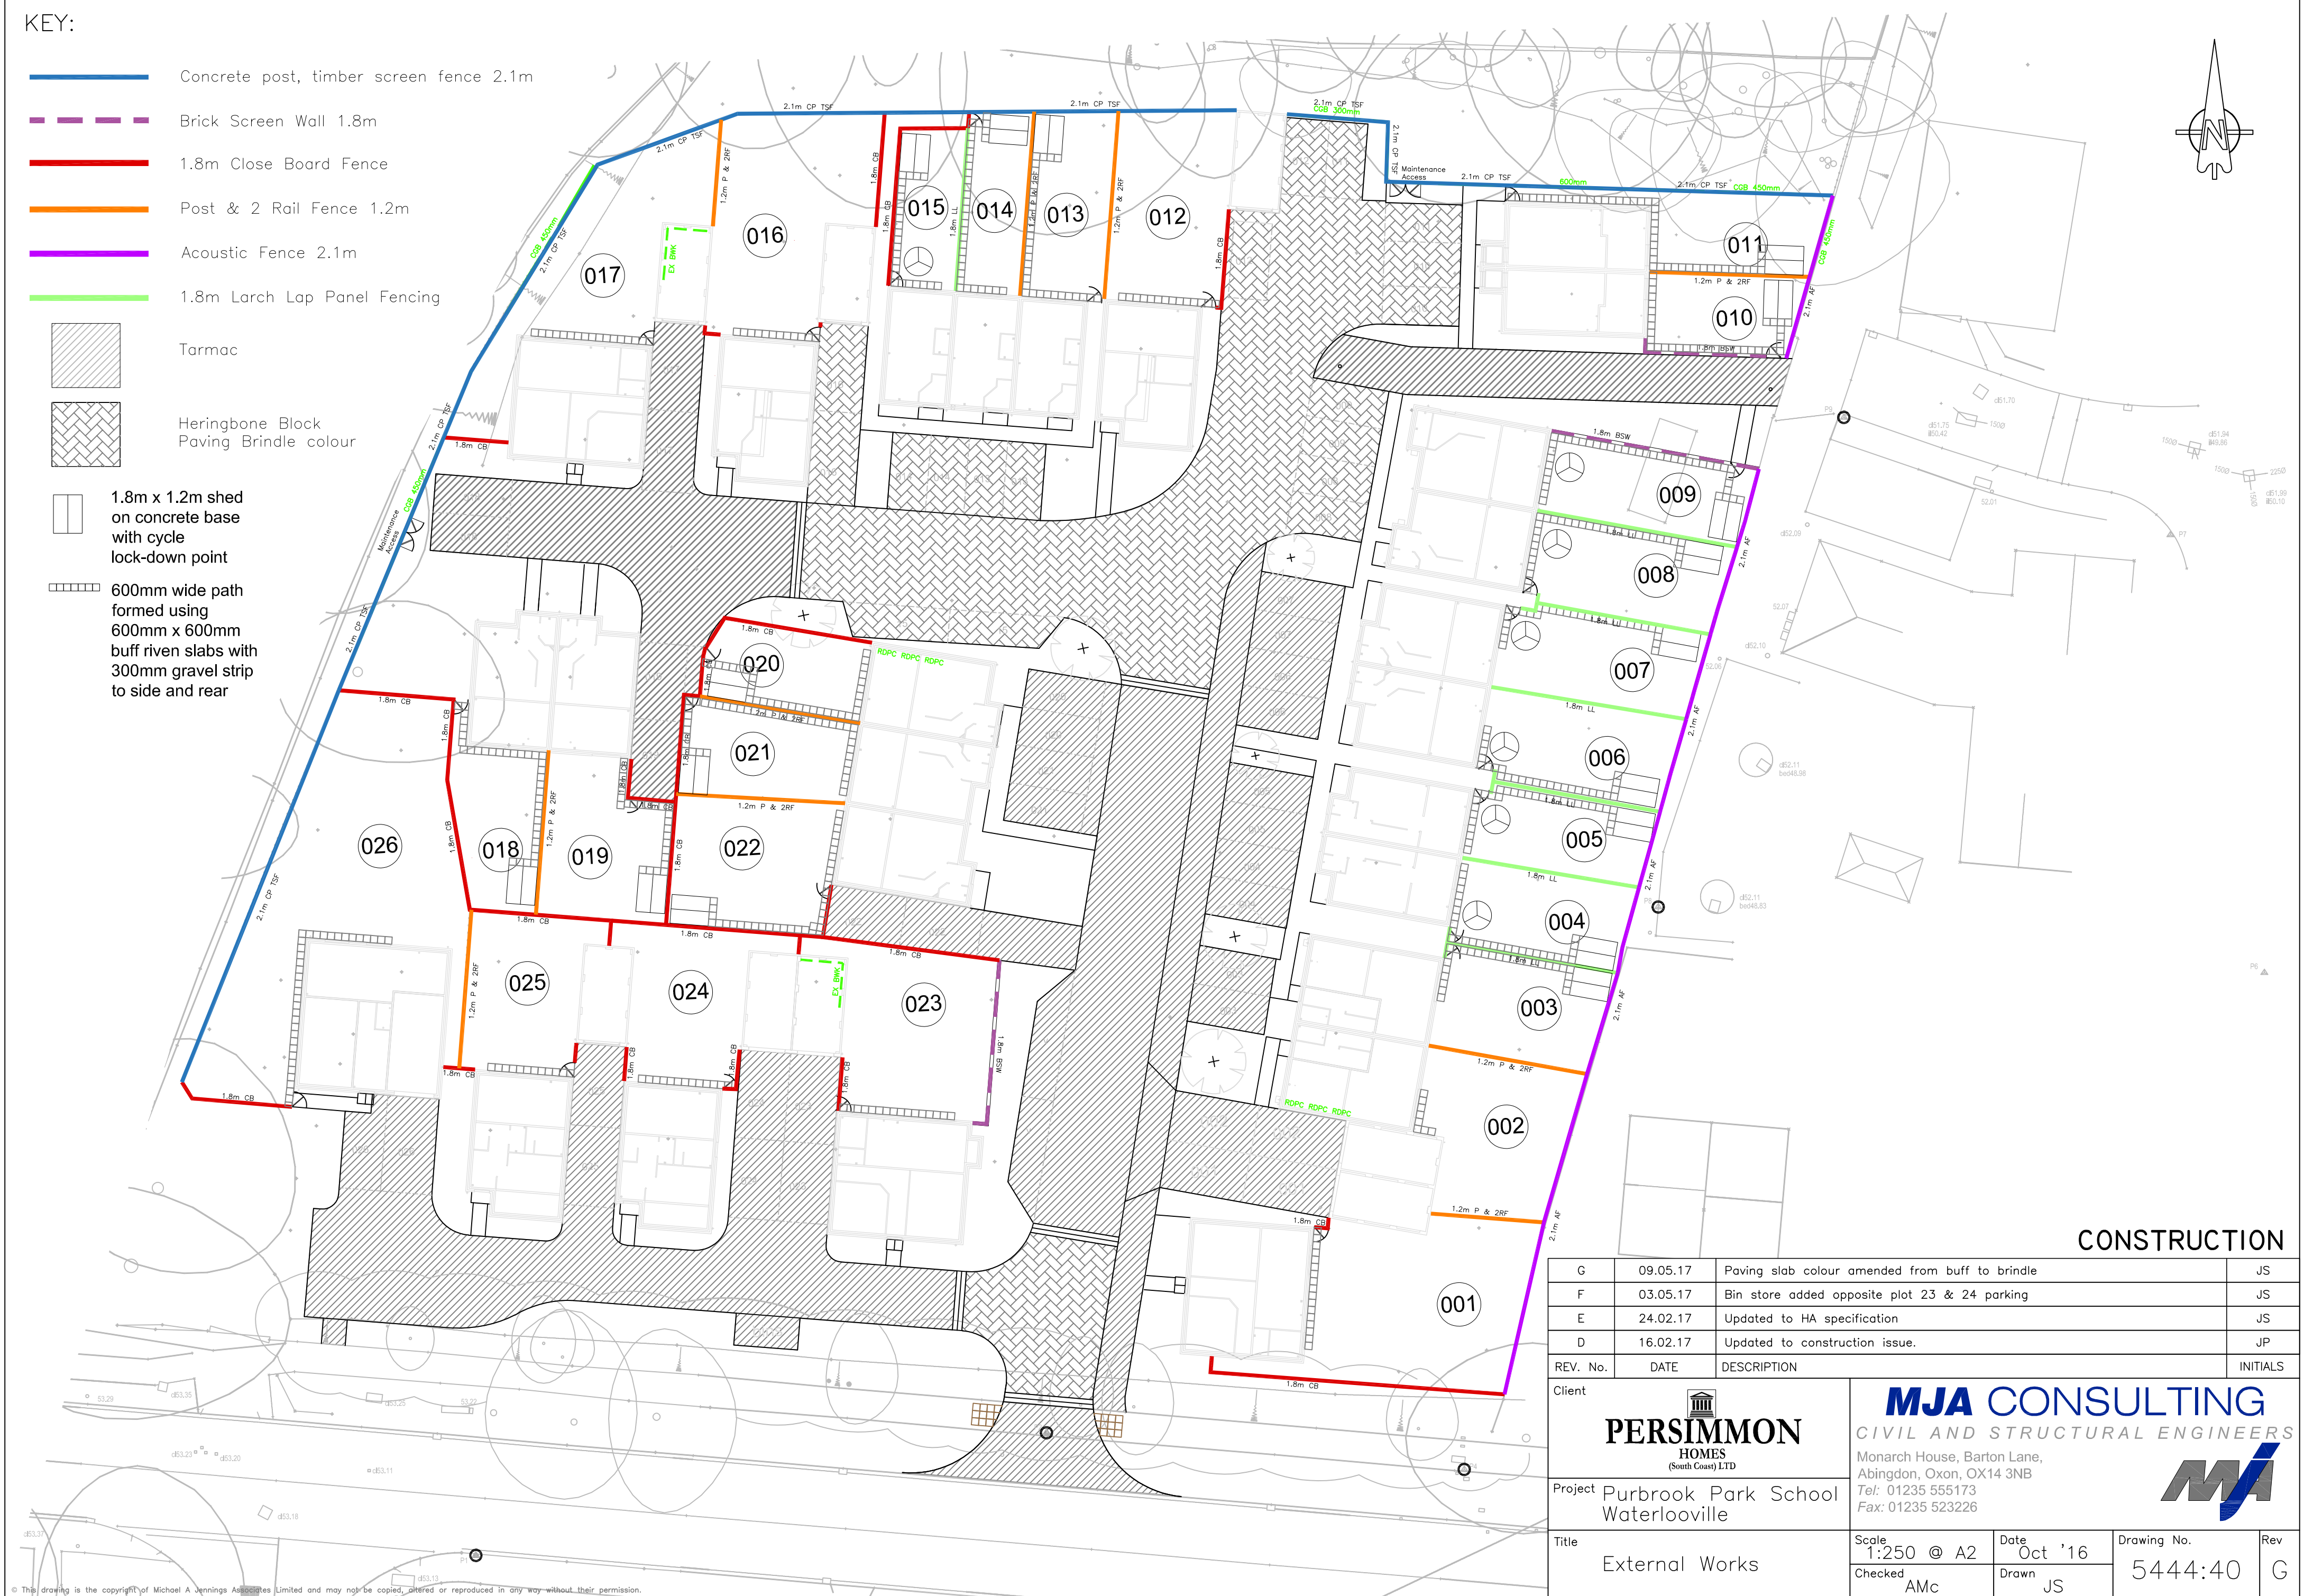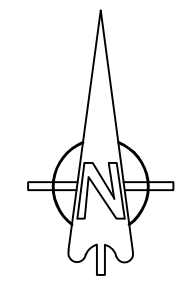

CONSTRUCTION

G	09.05.17	Paving slab colour amended from buff to brindle	JS
F	03.05.17	Bin store added opposite plot 23 & 24 parking	JS
E	24.02.17	Updated to HA specification	JS
D	16.02.17	Updated to construction issue.	JP
REV. No.	DATE	DESCRIPTION	INITIALS

Client

PERSIMMON
HOMES
(South Coast) LTD

Project

Purbrook Park School
Waterlooville

Title

External Works

MJA CONSULTING
CIVIL AND STRUCTURAL ENGINEERS
Monarch House, Barton Lane,
Abingdon, Oxon, OX14 3NB
Tel: 01235 555173
Fax: 01235 523226

Scale	Date	Drawing No.	Rev
1:250 @ A2	Oct '16	5444:40	G
Checked	Drawn		
AMc	JS		