
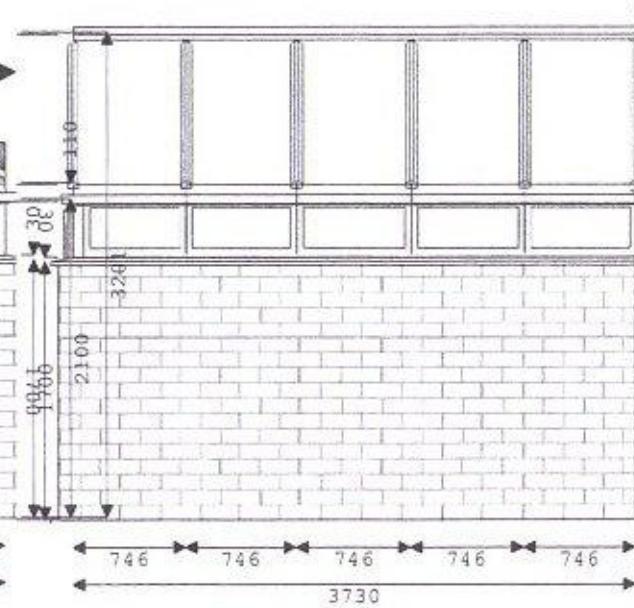
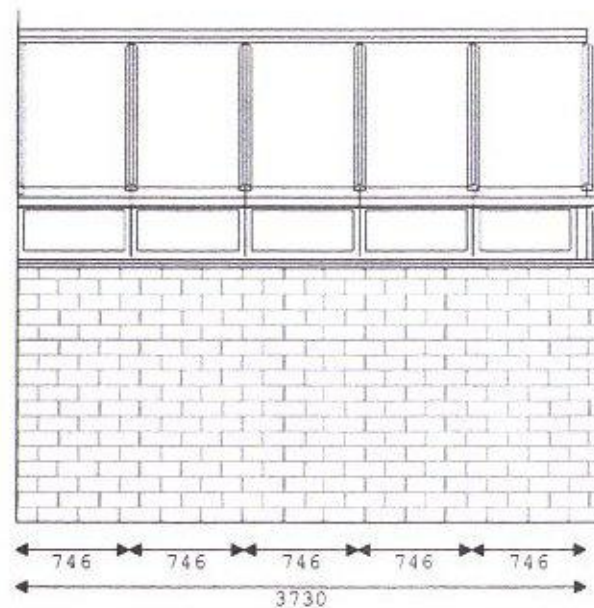
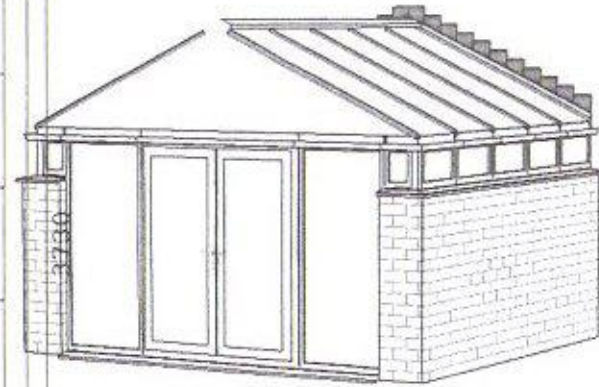


All Conservatory Views

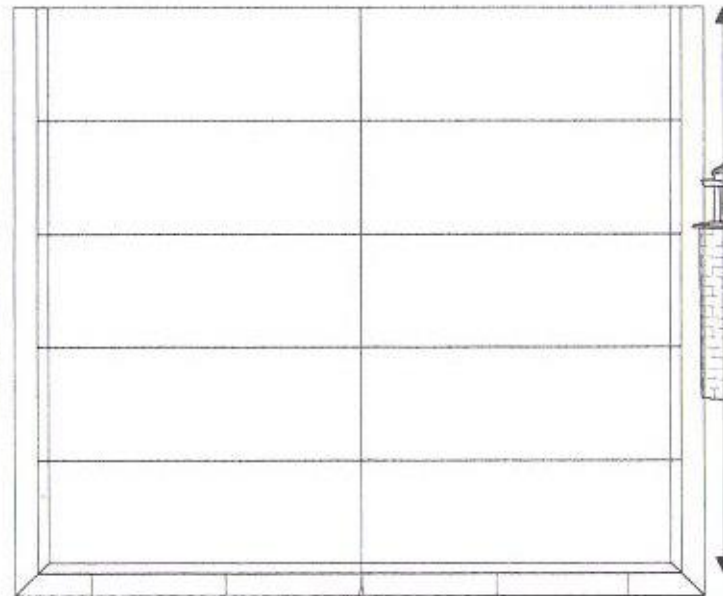

Date: 3/7/2017 - Drawn By: mick

Please note all dimensions in mm.
Dimensions to internal eaves beam.
Frames conform to BS5750.
Glazing to BS6262.
Load of loading to conform with BS6399.

Ref:

Customer:

54 South Downs Rise

Gable Standard

Drawing Scale: 1:50 (3D Views are not to scale.)

Volume: 44.0 Cubic Metres

Floor Area to internal wall: 14.0 square metres

Base Area to external wall: 17.0 square metres