



West Elevation (Buildings removed from foreground)

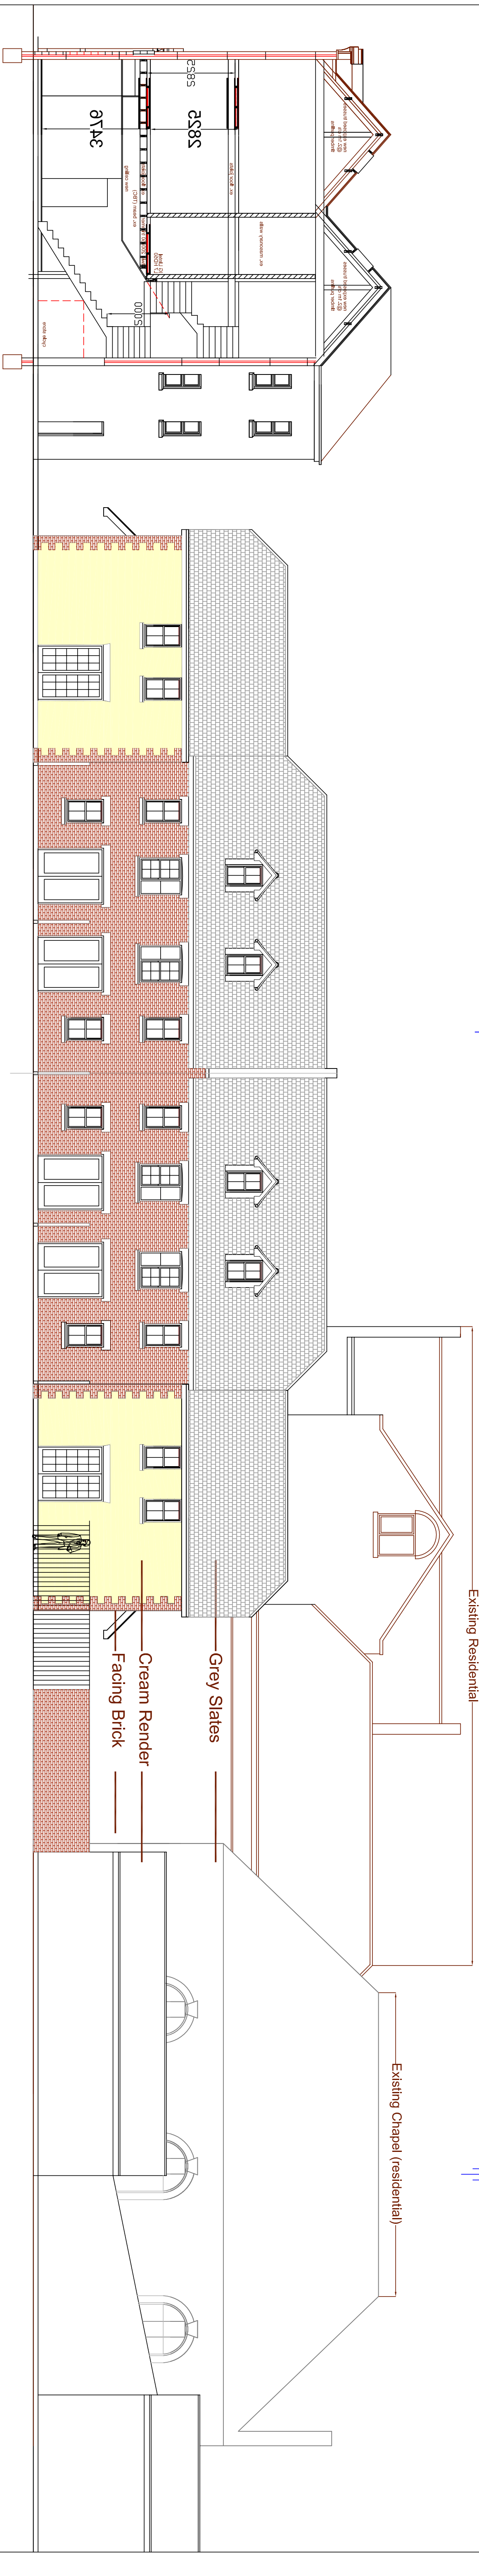

East Elevation (Buildings removed from foreground)

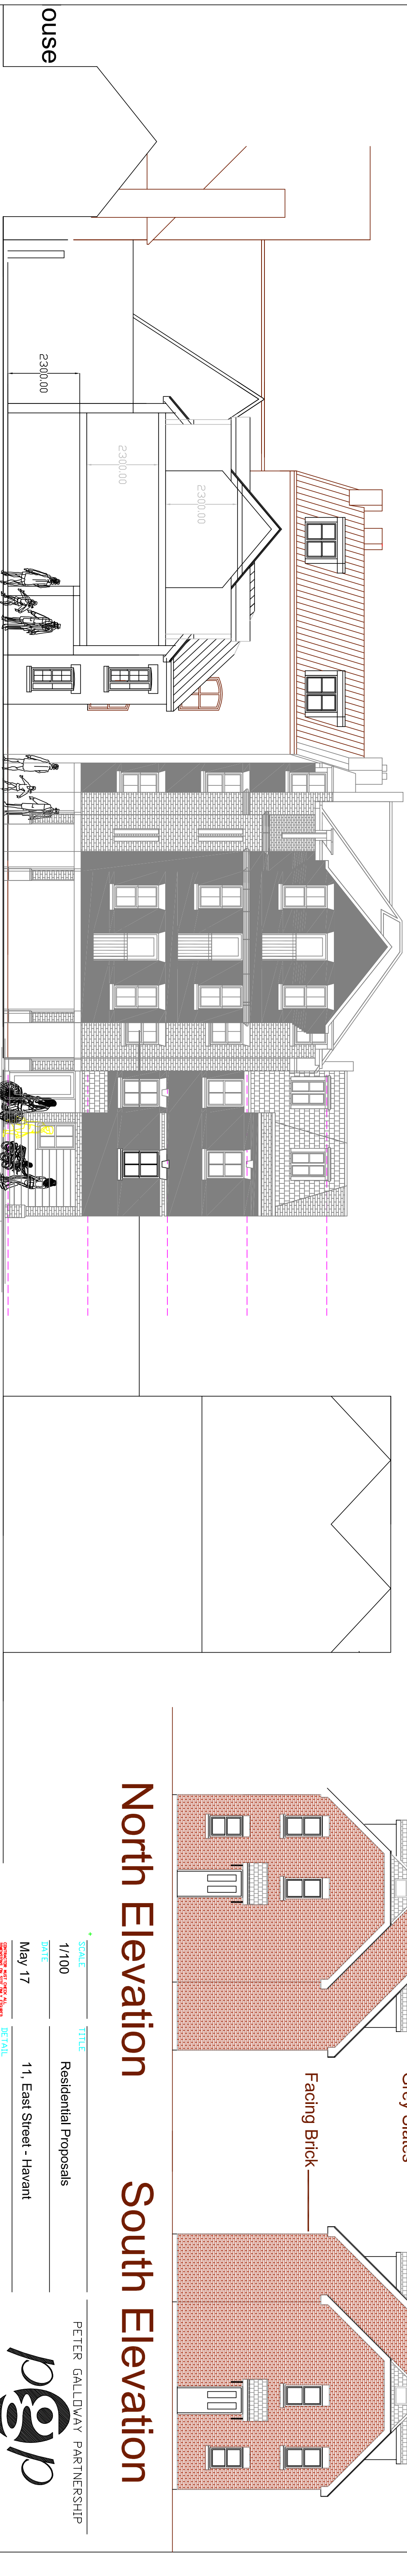

North Elevation South Elevation

North Elevation / Section