


KEY:

- 125mm upstand HB2 kerb
- 50mm upstand BN Kerb
- 25mm upstand BN Kerb
- Flush inverted BN Kerb
- EF edging kerb

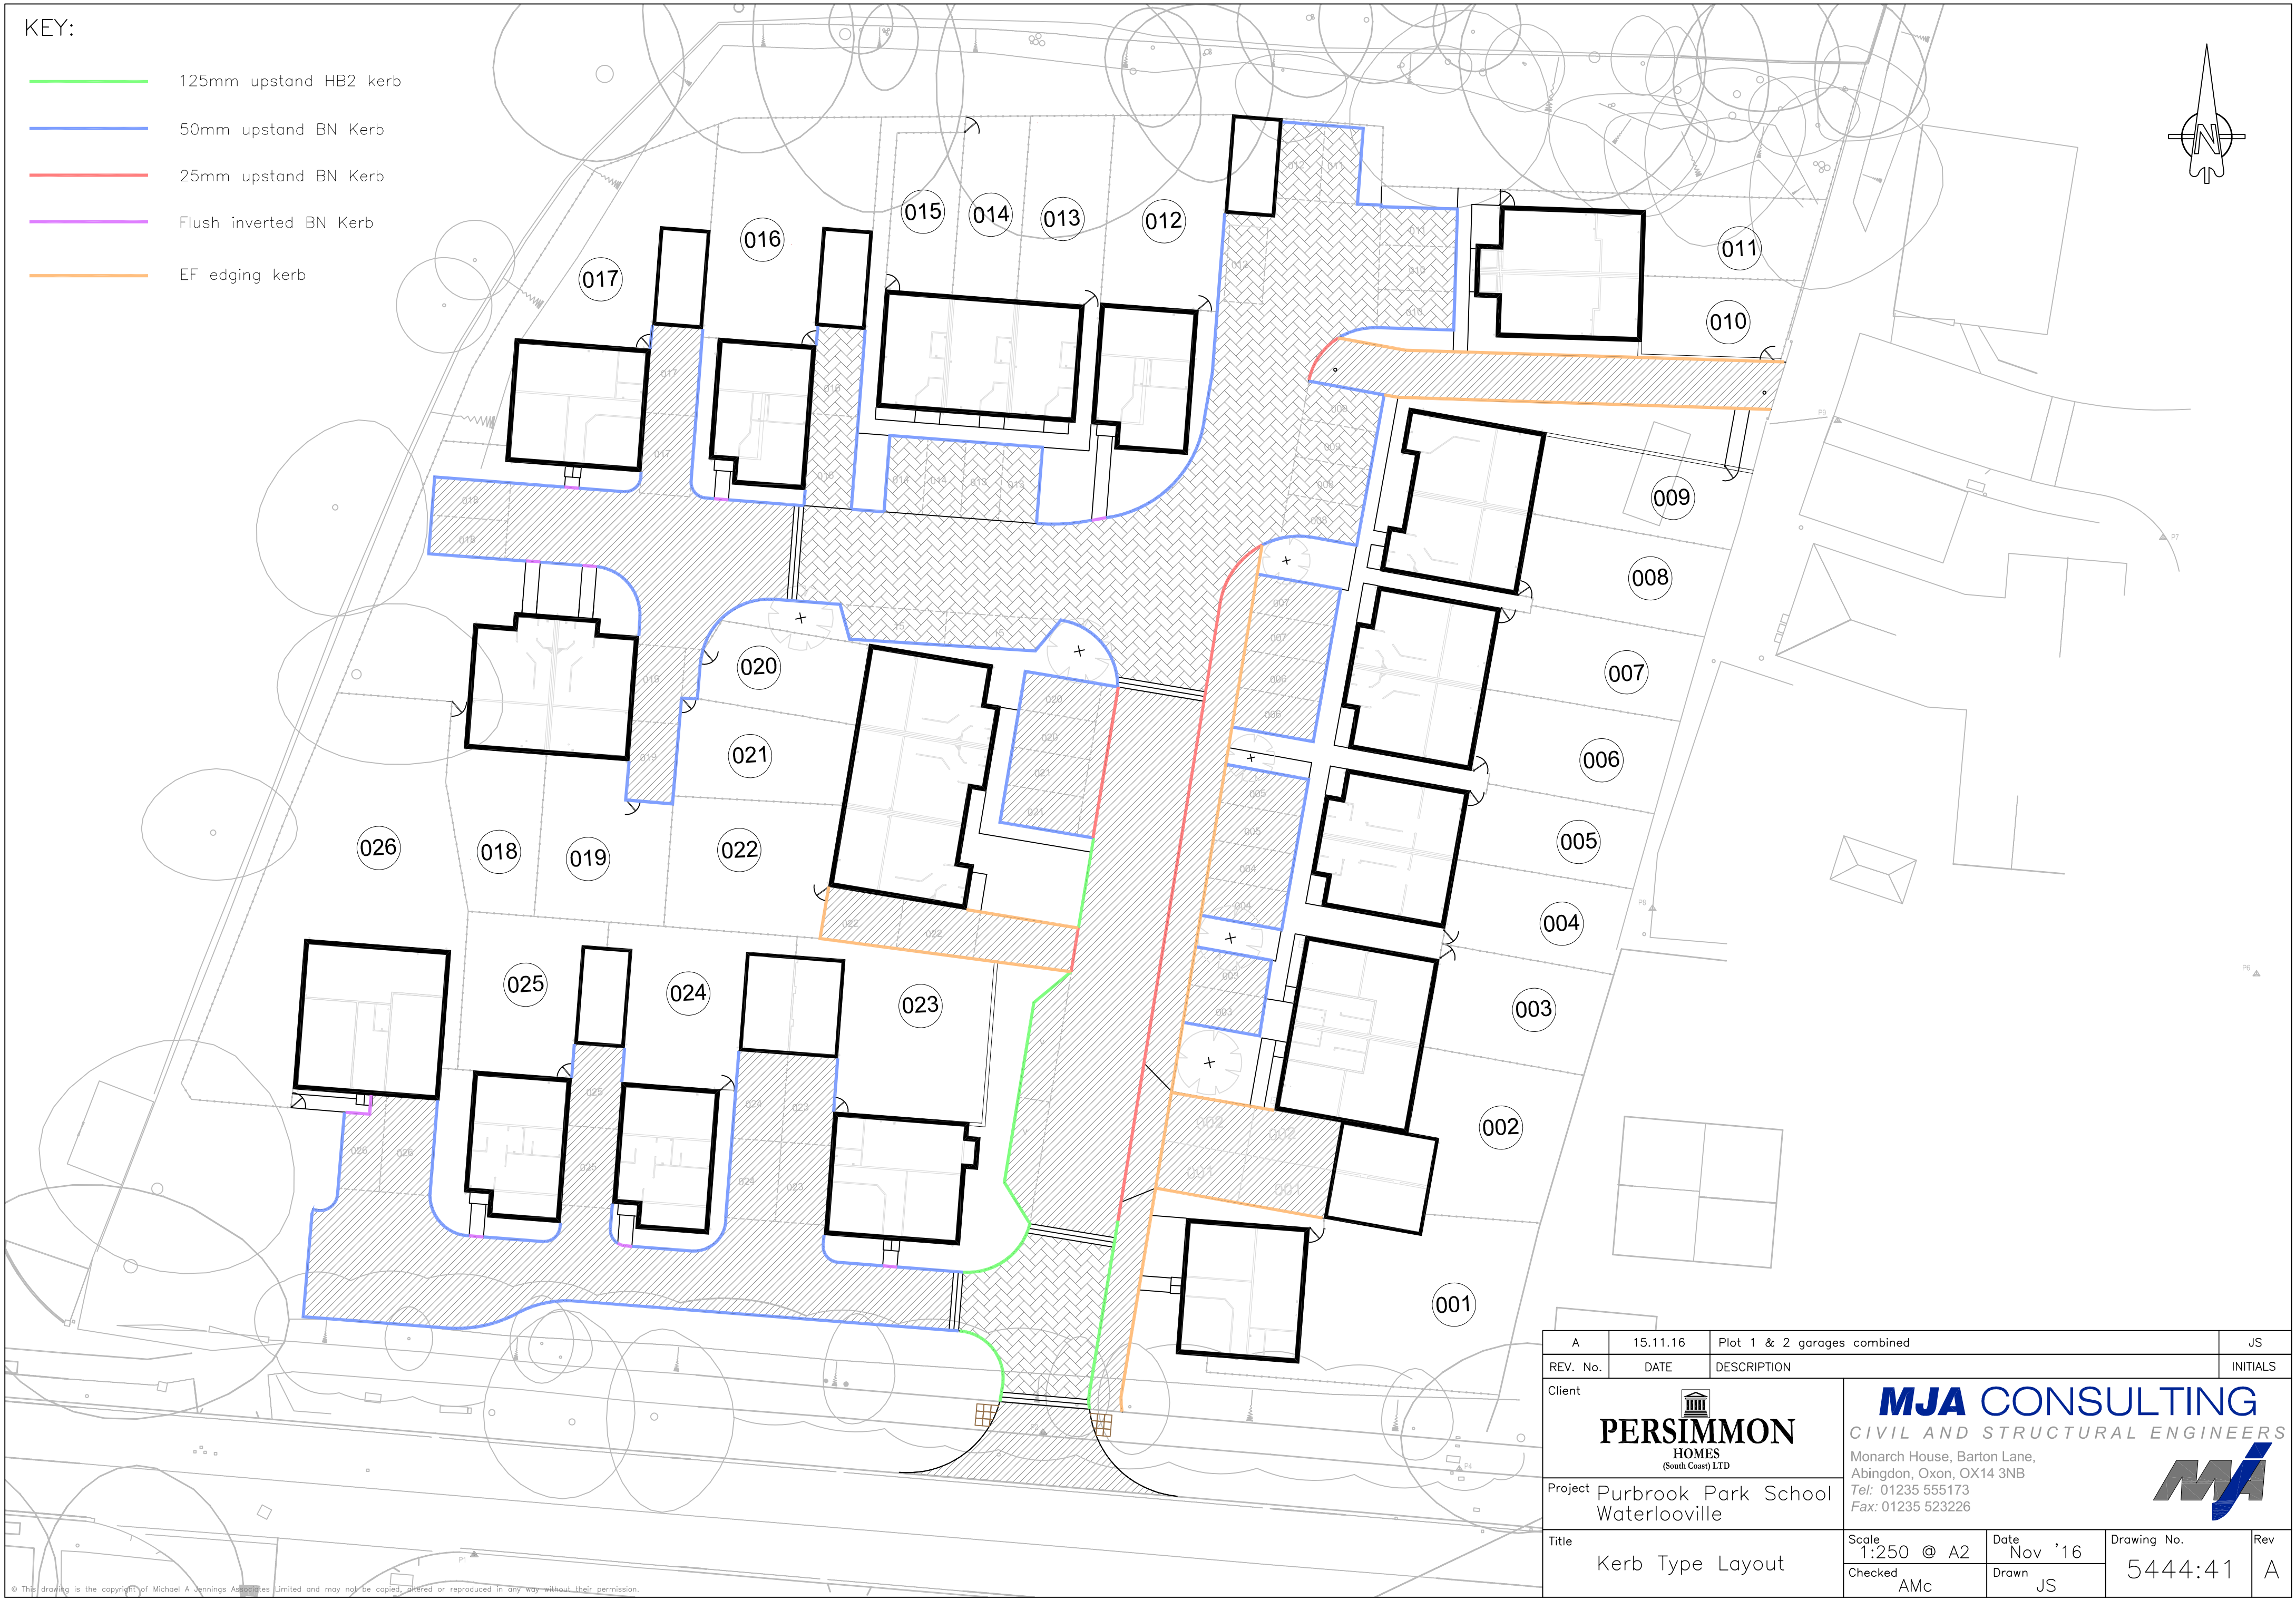

A	15.11.16	Plot 1 & 2 garages combined	JS
REV. No.	DATE	DESCRIPTION	INITIALS
Client		PERSIMMON HOMES (South Coast) LTD MJA CONSULTING CIVIL AND STRUCTURAL ENGINEERS Monarch House, Barton Lane, Abingdon, Oxon, OX14 3NB Tel: 01235 555173 Fax: 01235 523226	
Project		Purbrook Park School Waterlooville	
Title		Kerb Type Layout	
Scale	Date	Drawing No.	Rev
1:250 @ A2	Nov '16	5444:41	A
Checked	Drawn		
AMc	JS		