




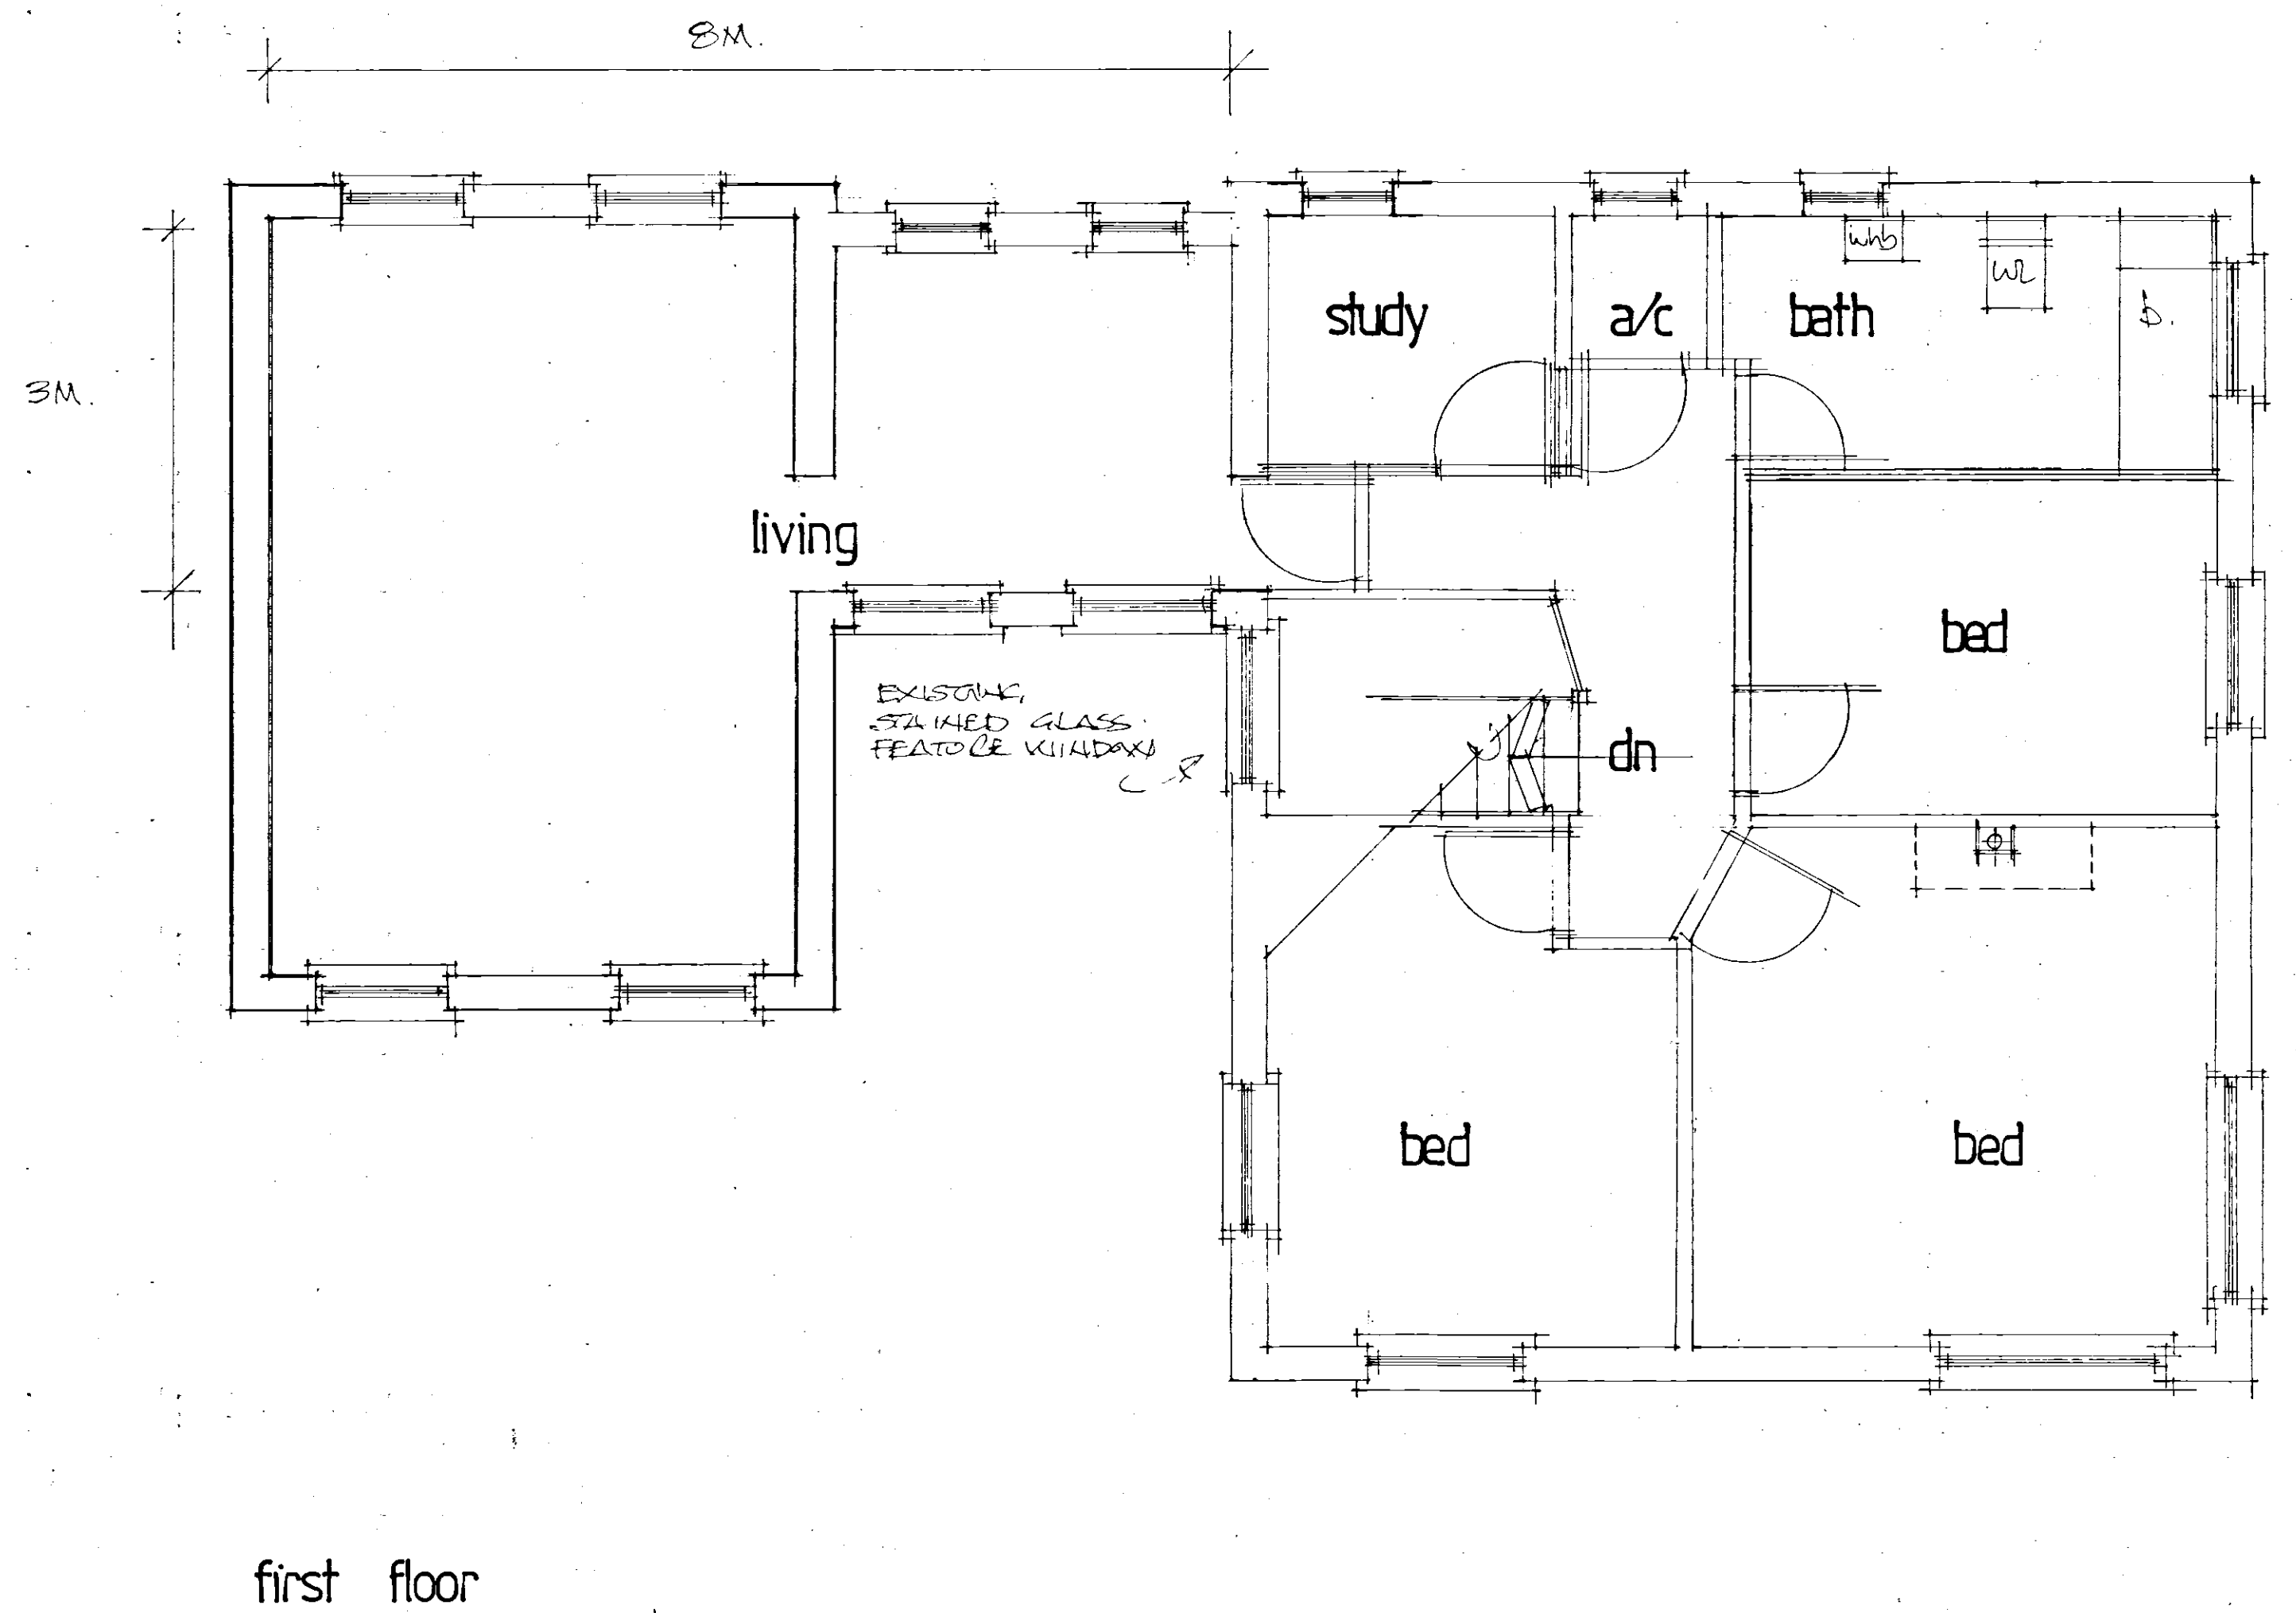

north

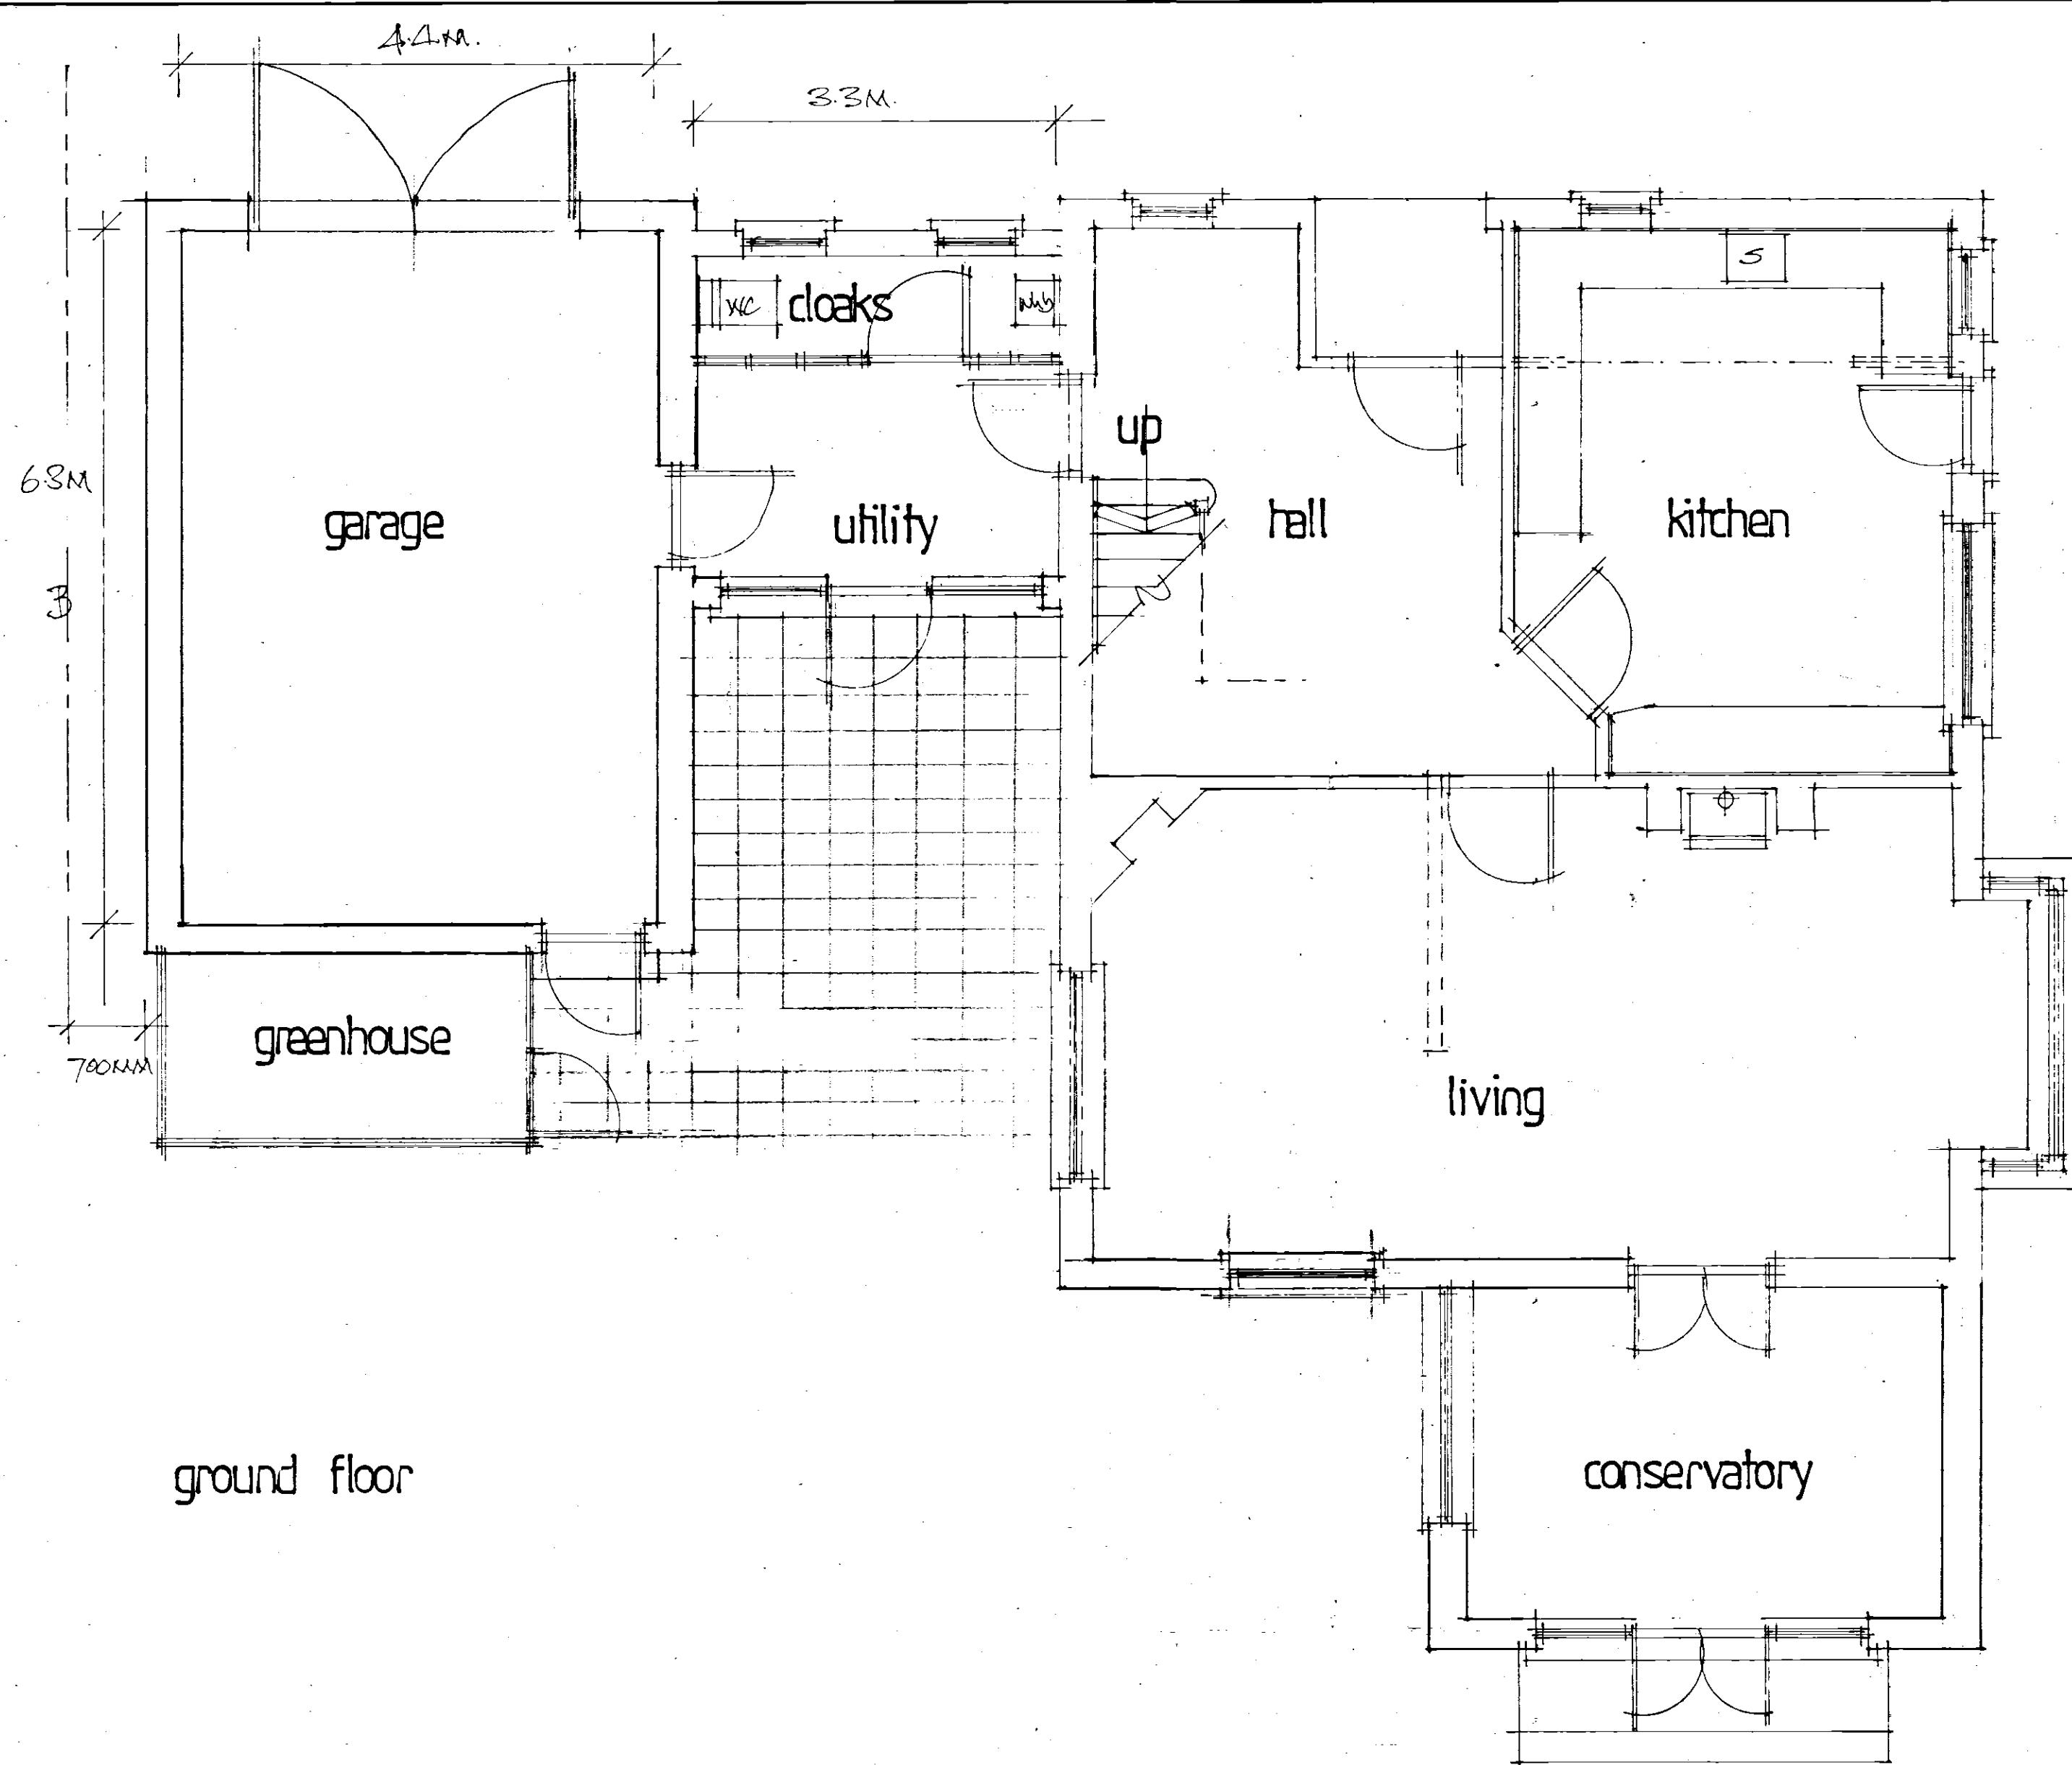

south

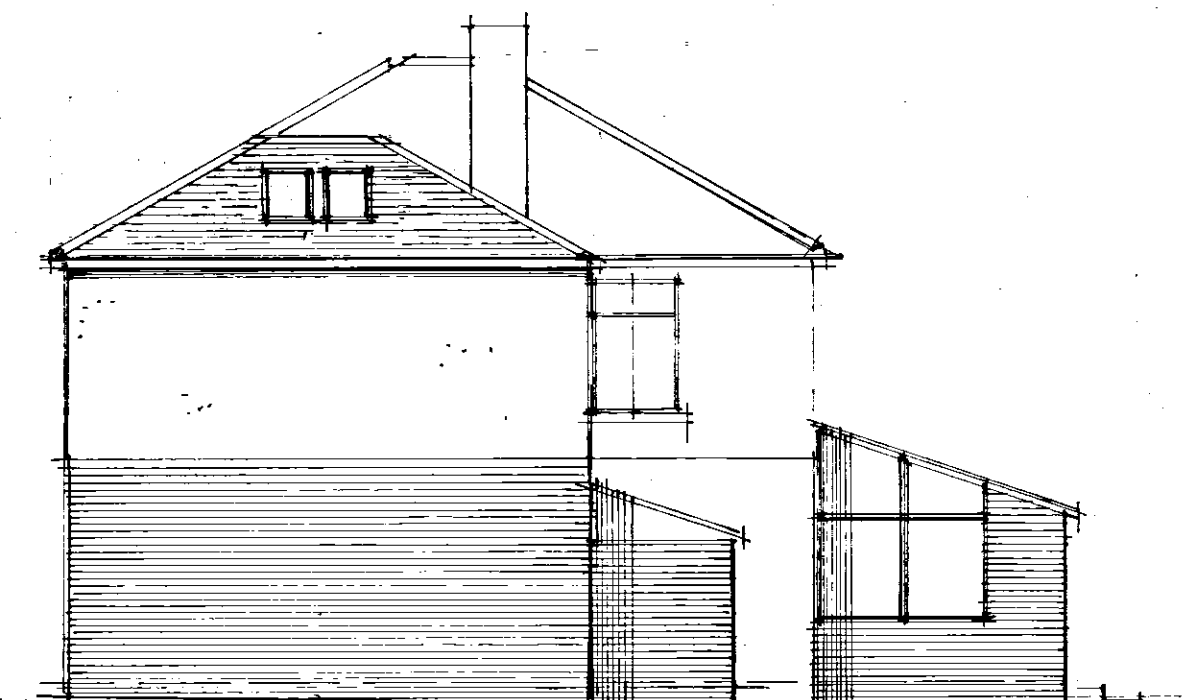

west

|                                                                                            |          |                                                                               |  |
|--------------------------------------------------------------------------------------------|----------|-------------------------------------------------------------------------------|--|
| B. Rev. 17/11/07                                                                           |          | Client: Mr and Mrs Meads                                                      |  |
| A. Rev. 17/11/07                                                                           | Planning | Revision                                                                      |  |
| © copyright                                                                                |          |                                                                               |  |
| <b>THORNS YOUNG</b><br>ARCHITECTURAL                                                       |          |                                                                               |  |
| <b>THORNS-YOUNG LTD</b><br>CHARTERED BUILDING CONSULTANTS<br>Website: www.thornsyoun.co.uk |          |                                                                               |  |
| Fareham<br>21 Middle Road<br>Park Gate<br>SO31 7GH<br>Tel: (01329) 888 322                 |          | Portsmouth<br>232 London Road<br>North End<br>PO2 8JQ<br>Tel: (02392) 672 883 |  |
| Client                                                                                     |          |                                                                               |  |
| MR AND MRS MEADS                                                                           |          |                                                                               |  |
| Job Title                                                                                  |          |                                                                               |  |
| 3 WALLIS ROAD<br>WATERLOO VILLAGE                                                          |          |                                                                               |  |
| Drawing Title                                                                              |          |                                                                               |  |
| PROPOSED PLANS<br>AND ELEVATIONS                                                           |          |                                                                               |  |
| Scale 1:50 + 1:100                                                                         |          |                                                                               |  |
| Date FEB 2007                                                                              |          | Drawn by CML                                                                  |  |
| Drg. No.                                                                                   |          | Rev.                                                                          |  |
| 1019 17 1                                                                                  |          | 3                                                                             |  |