
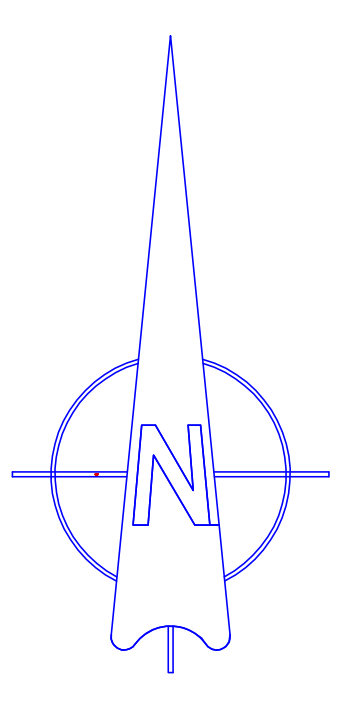


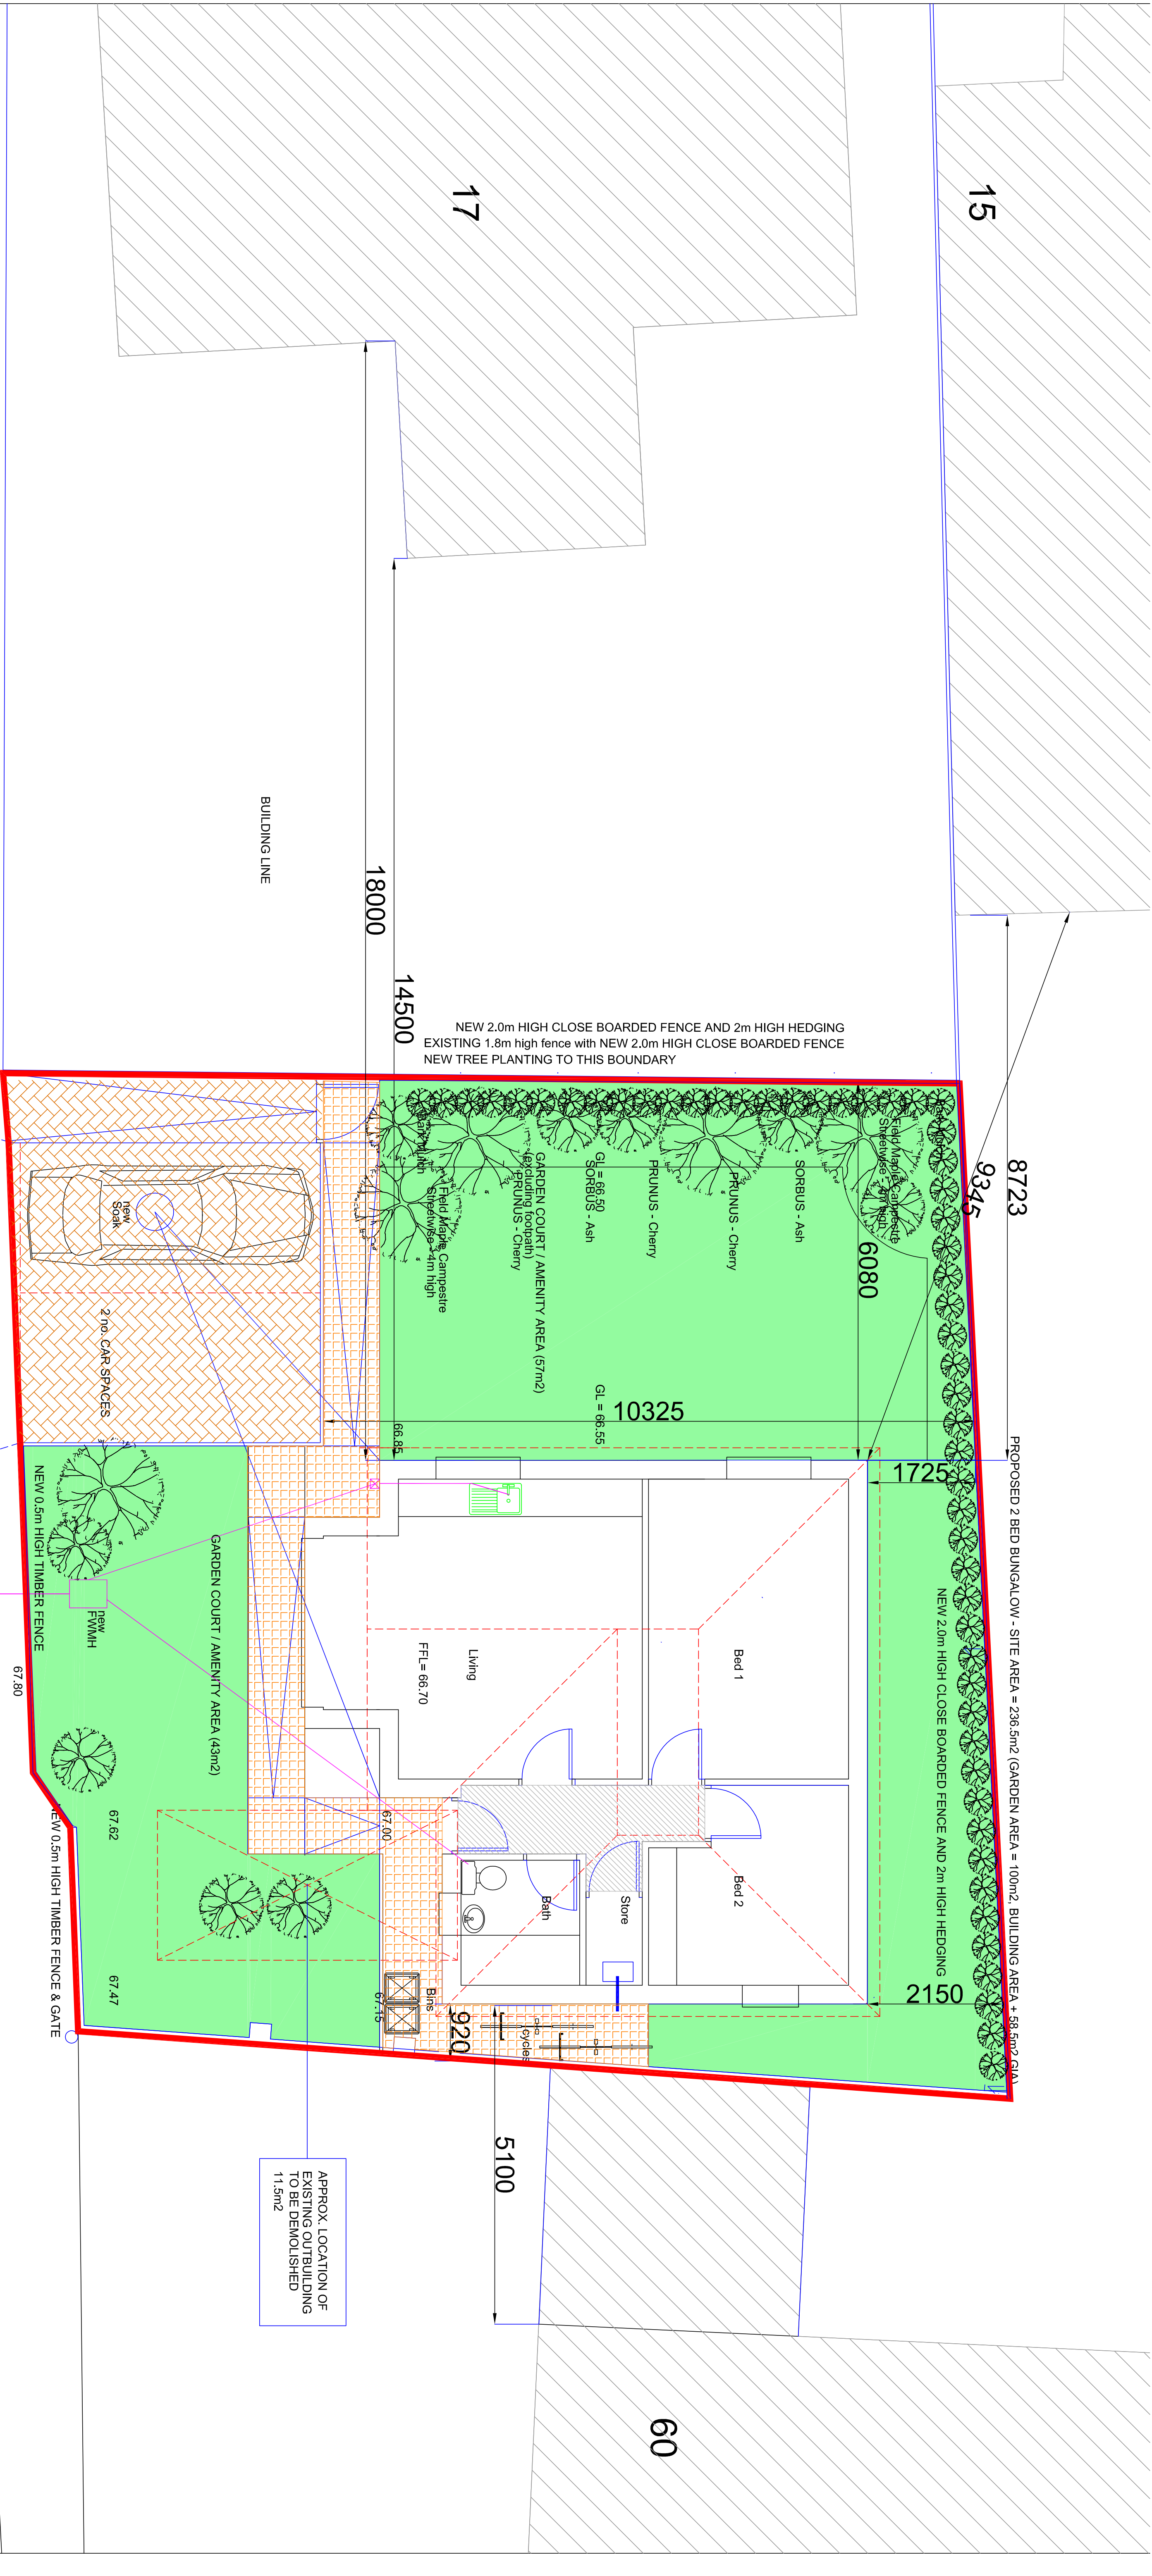

# GLADYS AVENUE