




Accommodation Schedule

	18 Flat	28 Flat	35 House	Total
Ground	1	1	1	3
First	2	1	1	3
Second	2	1	1	3
Third	2	1	1	3
Total	6	4	10	10

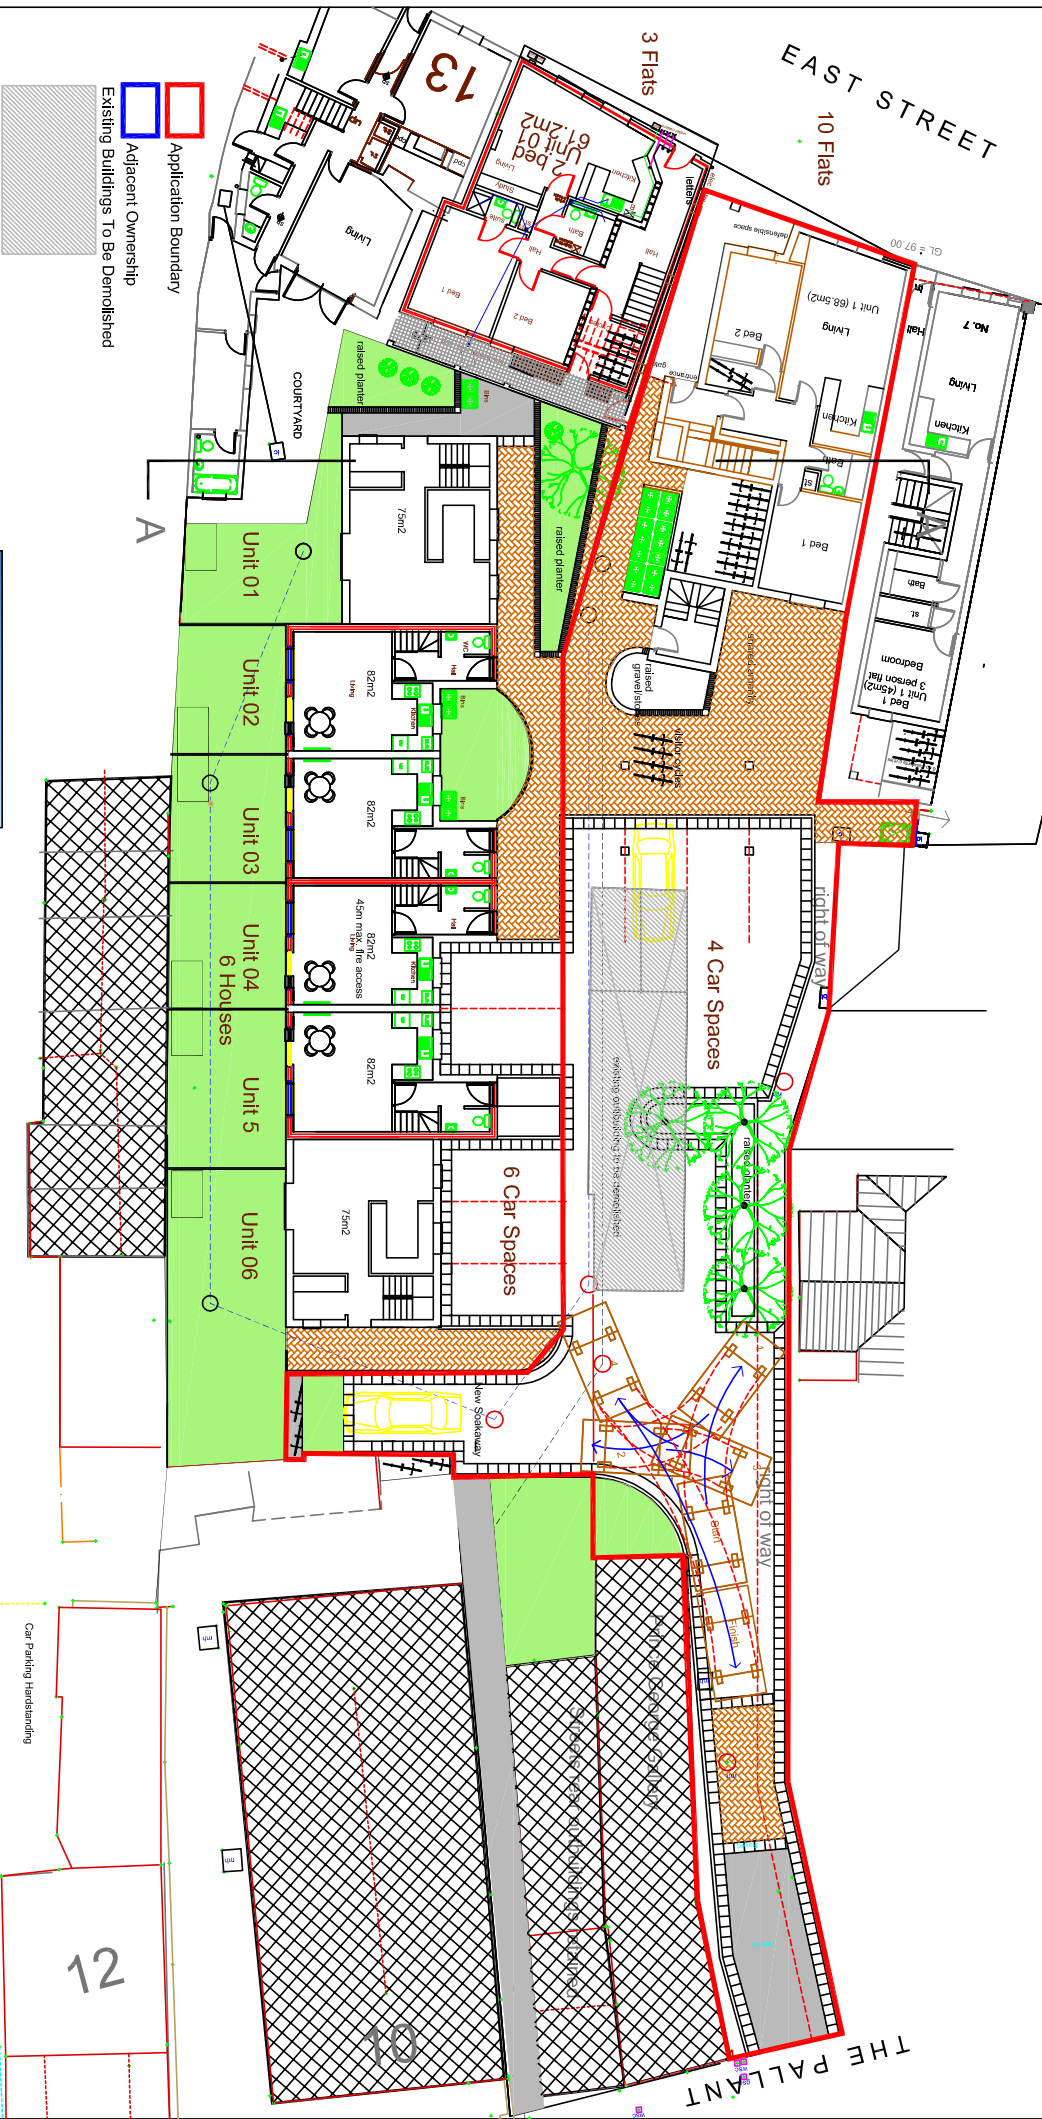

BEAR HOTEL CAR PARK

Existing Right of Way Easement for 11 East Street

Car Parking Handstanding