


Planting Schedule

Trees					
Species Name	Girth	Height	Density	Specification	No.
Carpinus betulus	12-14cm	350-425cm	Counted	Heavy Standard .Clear Stem 175-200 .RB	5No
Acer campestre 'Streetwise'	12-14cm	350-425cm	Counted	Heavy Standard .Clear Stem 175-200 .RB	16No
Malus sylvestris	12-14cm	350-425cm	Counted	Heavy Standard .Clear Stem 175-200 .RB	16No
Betula pendula 'Youngii'	12-14cm	350-425cm	Counted	Heavy Standard .Clear Stem 175-200 .RB	6No
Sorbus aucuparia 'Cardinal Royal'	12-14cm	350-425cm	Counted	Heavy Standard .Clear Stem 175-200 .RB	21No
Salix alba	12-14cm	350-425cm	Counted	Heavy Standard .Clear Stem 175-200 .RB	1No
Sorbus aucuparia 'Sheerwater Seedling'	16-18cm	400-450cm	Counted	Extra Heavy Standard .Clear Stem min. 200 .RB	6No
Betula nigra	16-18cm	400-450cm	Counted	Extra Heavy Standard .Clear Stem min. 200 .RB	4No
Quercus robur	16-18cm	400-450cm	Counted	Extra Heavy Standard .Clear Stem min. 200 .RB	6No
Tilia cordata	14-16cm	425-600cm	Counted	Extra Heavy Standard .Clear Stem 175-200 .RB	8No
Prunus padus	14-16cm	425-600cm	Counted	Extra Heavy Standard .Clear Stem 175-200 .RB	7No
Crataegus pruinifolia	14-16cm	425-600cm	Counted	Extra Heavy Standard .Clear Stem 175-200 .RB	15No
Betula albosinensis 'Fascination'	14-16cm	425-600cm	Counted	Extra Heavy Standard .Clear Stem 175-200 .RB	7No

Shrubs					
Species Name	Height	Pot Size	Specification	Density	No.
Abelia grandiflora 'Francis Mason'	40-60cm	3L	Bushy	4/m ²	136No
Aucuba japonica 'Rozannie'	40-60cm	3L	Bushy	4/m ²	481No
Berberis thun. f. atropurpurea	30-40cm	3L	Bushy	4/m ²	242No
Cornus sanguinea	40-60cm	3L	Branched .BR	0.5Ct Double Staggered at 0.5m offset	56No
Cotoneaster suecicus 'Coral Beauty'	30-40cm	3L	Bushy	4/m ²	249No
Deutzia gracilis 'Nikko'	40-60cm	3L	Bushy	4/m ²	119No
Escallonia 'Apple Blossom'	40-60cm	3L	Bushy	4/m ²	126No
Euonymus fortunei 'Emerald Gaiety'	20-30cm	3L	Bushy	4/m ²	414No
Fuchsia 'Margaret'	30-40cm	3L	Bushy	4/m ²	130No
Hydrangea macrophylla 'Altona'	40-60cm	5L	Bushy	4/m ²	119No
Hydrangea macrophylla 'Zebra'	40-60cm	5L	Bushy	4/m ²	235No
Lonicera nitida 'May Green'	30-40cm	3L	Bushy	4/m ²	91No
Pittosporum tenuifol. 'Golf Ball'	30-40cm	5L	Bushy	4/m ²	259No
Pittosporum tenuifolium 'Tom Thumb'	30-40cm	3L	Bushy	4/m ²	235No
Salix caprea	80-100cm	15-20L	C	Counted	4No
Salix purpurea	80-100cm	15-20L	C	Counted	2No
Salvia officinalis 'Berggarten'	30-40cm	2L	Bushy	4/m ²	255No
Sarcococca humilis	30-40cm	3L	Bushy	4/m ²	104No
Skimmia japonica 'Fructo Alba'	30-40cm	3L	Bushy	4/m ²	117No
Skimmia japonica reevesiana	30-40cm	3L	Bushy	4/m ²	244No
Syringa microphylla	80-100cm	15-20L	C	Counted	1No
Viburnum burkwoodii 'Anne Russell'	30-40cm	3L	Bushy	4/m ²	230No
Viburnum davidii	30-40cm	3L	Bushy	4/m ²	308No
Viburnum opulus 'Nanum'	80-100cm	15-20L	C	Counted	3No

Climbers					
Species Name	Height	Pot Size	Specification	Density	No.
Hydrangea petiolaris	80-100cm	10L	Several Shoots .Framed	Counted	7No
Jasminum officinale	80-100cm	10L	Several Shoots .Framed	Counted	7No

Grasses					
Species Name	Height	Pot Size	Specification	Density	No.
Carex testacea	5-7.5L	Full Pot	4/m ²	156No	
Deschampsia cespitosa 'Goldtau'	5-7.5L	Full Pot	4/m ²	103No	

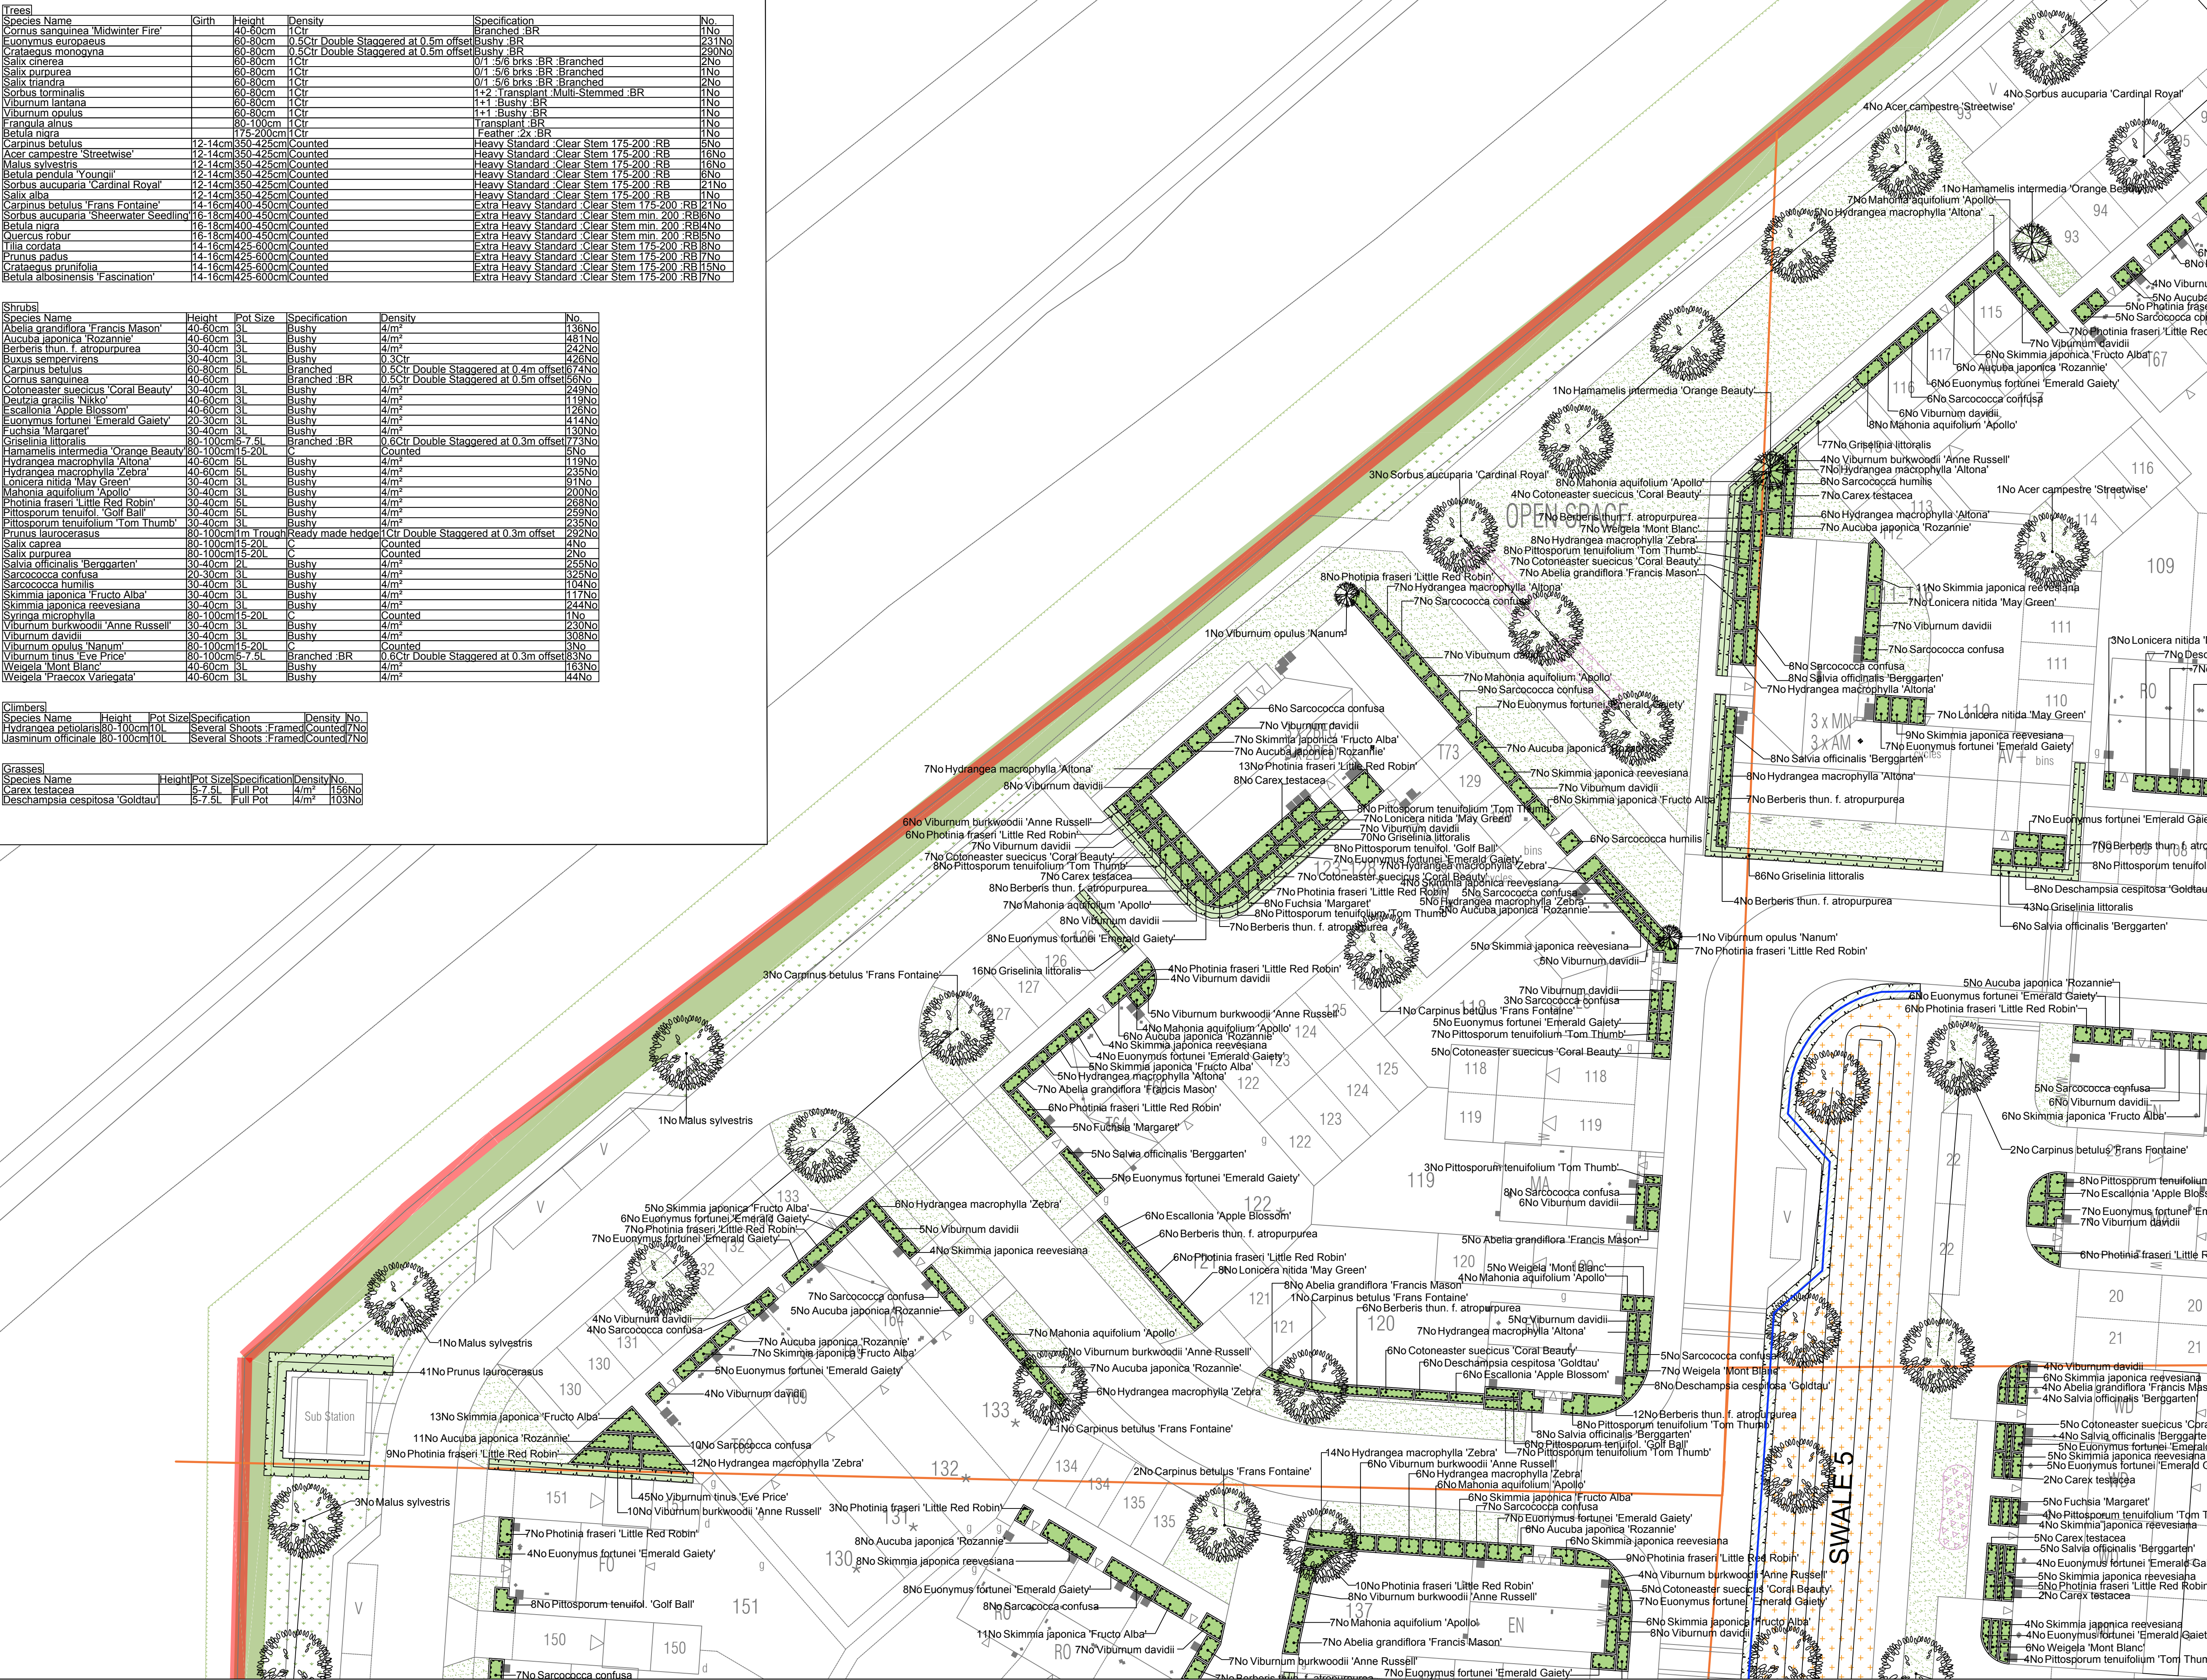

SPECIFICATION
All works generally, to comply with the written Soft Landscape Specification.

NOTE: DO NOT SCALE FROM DRAWING

- Legend
- Existing trees to be retained and protected during construction
 - Proposed tree planting within soft landscape. See detail on sheet 1
 - Proposed specimen shrub planting to receive short angular staking on 'half' standards with expandable tree ties
 - Proposed climbing plants to be trained up adjacent wall/fence/pergola with galvanised wires and hook set 250mm apart with support canes removed prior to planting
 - Proposed Buxus (box) hedge planting to be planted in a single row at 300mm centres
 - Proposed hedge planting to be planted in a double staggered row 300mm apart and at 500mm centres in each row. To be maintained at 1m height
 - Proposed mixed native hedge planting to be planted in a double staggered row 300mm apart and at 500mm centres in each row. To be maintained at 1m height and 1.8m height adjacent to site boundaries
 - Proposed shrub planting to receive 75mm bark mulch after planting operations
 - Proposed decorative mix shrub planting to be planted in groups of 5-7no. of each species and as above
 - Proposed grass areas to receive good quality amenity grass turves laid in line with good horticultural practices
 - Existing grassland to be retained and undisturbed as a tall grassland including in the reptile receptor area. Maximum of 1 cuts per year to create a natural meadow
 - Where disturbed during construction, re-seed with EM1 Basic General Purpose Meadow Mixture as supplied by Emengate and sown at 4 grams per m² or similar and approved
 - Amenity areas of species rich turf to be laid in line with good horticultural practices unless existing grassland areas are in good condition and can be retained
 - Proposed SUDs areas, to be seeded with EM1 Basic General Purpose (EP1) seed mix as supplied by Emengate and sown at 4 grams per m² or similar and approved
 - Hoggin footpath with timber edging. No dig construction where required. To be installed following engineer's details
 - Proposed bulb planting mix to include Galanthus nivalis, Hyacinthoides non-scripta, Narcissus 'WP Miner' and Eranthis cilicica at 250mm²
 - Location of dog bin
 - Cut lines
 - Temporary timber post and wire fence
 - Proposed narrow areas of angular chippings for top dressing. Laid over a weed proof membrane

Planting Schedule on Sheet 3

For Lap and Trim Trail details see drawing BDWS20345 21A

Rev	Date	Details	Drawn
C	19.05.17	Comments	JD
B	17.05.17	LA Comments	JD
A	01.03.17	Revised Layout	JD
Rev	Date	Details	Drawn

ACD ENVIRONMENTAL

HEAD OFFICE
Rodbourn Road, Business Centre, Grange Lane,
Malmesbury, SN16 0ES
Tel: 01666 825646

Courtyard House, Mill Lane, Codrington, GU7 1EY
Tel: 01483 425714

Suite 6, Crescent House, Yonge Close, Eastleigh, SO50 9SX
Tel: 02382 026300

9 Brownlow Road, Cambridge, CB4 3NG
Tel: 07825 866654

email: mail@acdenv.co.uk
www.acdenvironmental.co.uk

BARRATT HOMES

scheme: Land at Havant Road, Emsworth

client: Barratt Homes

drawing: Landscape Proposals

date: July 2016

scale: 1:200@A1

drawing no: BDWS20345 11C Sheet 3

drawn: JD checked: AE

Copyright of ACD Environmental Ltd. All rights described in Chapter IV of the Copyright, Designs and Patents Act 1988 have been generally asserted. 2011. Copyright of this plan remains with ACD until all fees have been paid in full.