


2a, 2b, and 2c

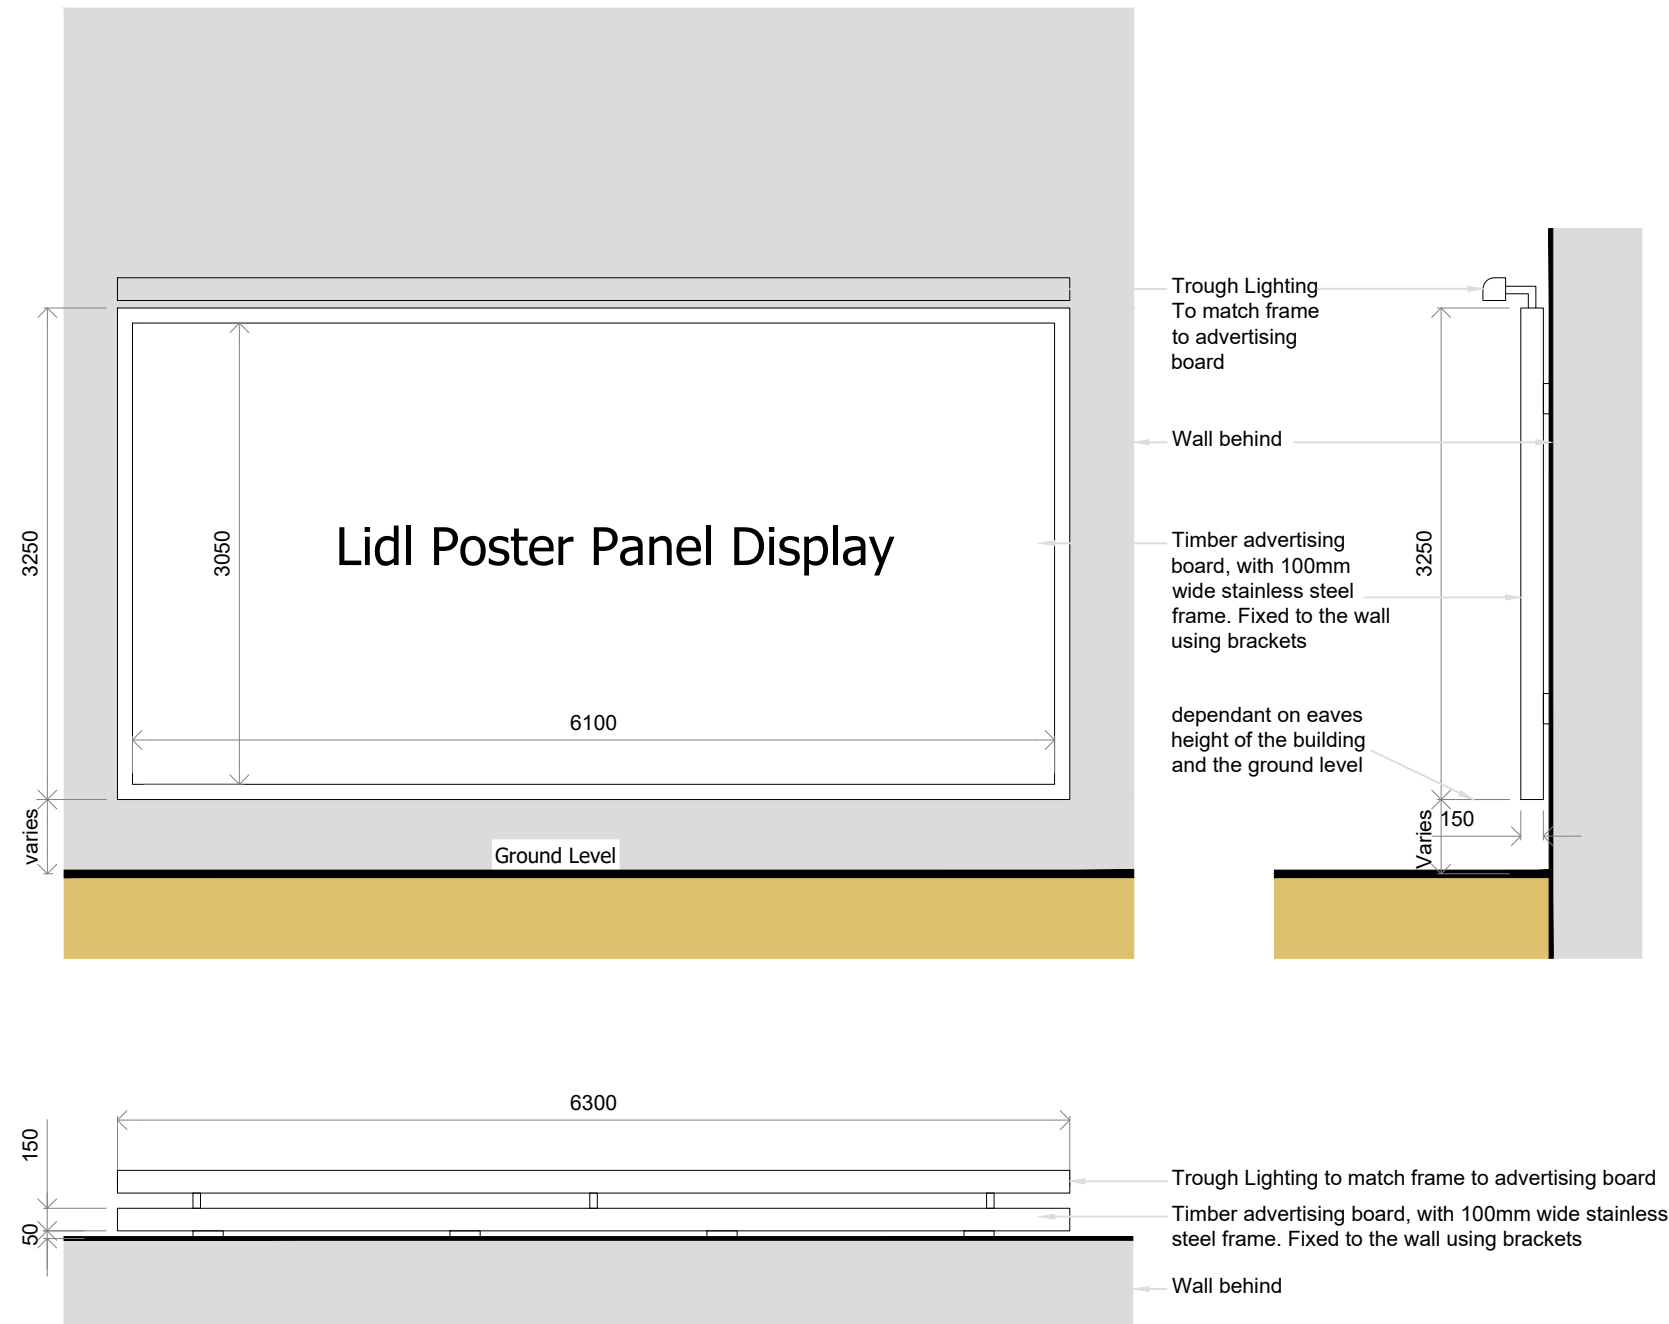

A	Signage amendments	27-02-17	GG	CT
Rev	Description	Date	Initial	Checked



Drawing Number	Rev
JPW1054-005	A

rpsgroup.com/uk