


NOTES

1. No dimensions are to be scaled from this drawing except for planning purposes.
2. Contractors must verify all figured dimensions on site before commencing any work or making any shop drawings.
3. This drawing is the sole copyright of Savills and no part may be reproduced without the written consent of the above.
4. Site Location Plans are prepared from the Ordnance Survey Map with the sanction of the Controller of H.M. Stationery Office. Crown Copyright Reserved.

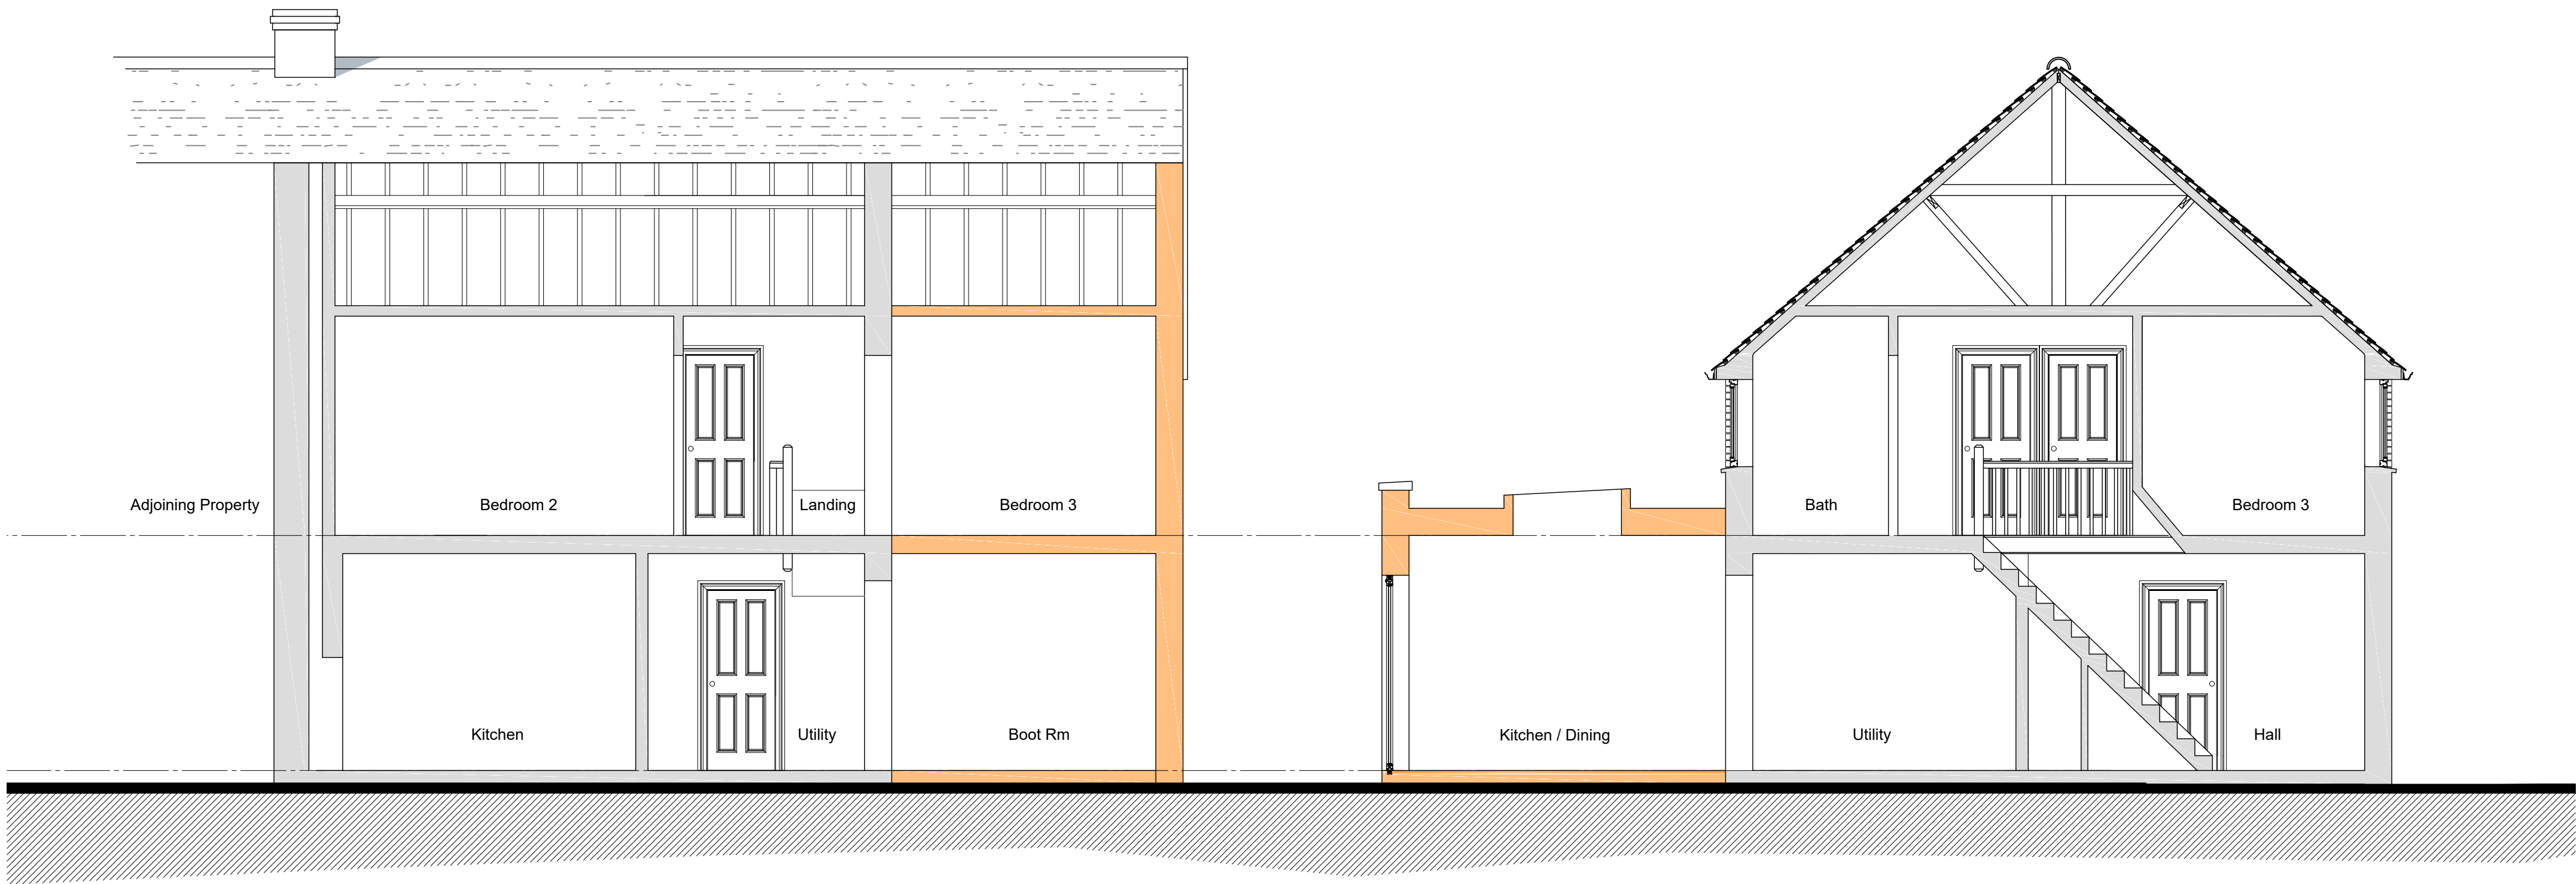

PROPOSED LONG SECTION

SCALE 1:50



PROPOSED CROSS SECTION

SCALE 1:50



Rev	Description	By	Date
Drawing Status			
PLANNING			
 RURAL CONSULTANCY SERVICES Savills (UK) Limited Exchange House, Petworth West Sussex. GU28 0BF Telephone: + 44 (0)1798 345 980 Fax: + 44 (0)1798 345 998 www.savills.co.uk RIBA  Chartered Practice			
Client			
Mr & Mrs Fountain			
Project			
Domestic Extension 5 Woodlands Way Havant, Hampshire, PO9 2EA			
Drawing Title			
Proposed Sections			
Scale	Date	Drawn	Checked
@ A1	28/05/17	MBF	
Drawing Number	Rev.	Project Number	
201		2017/01	