


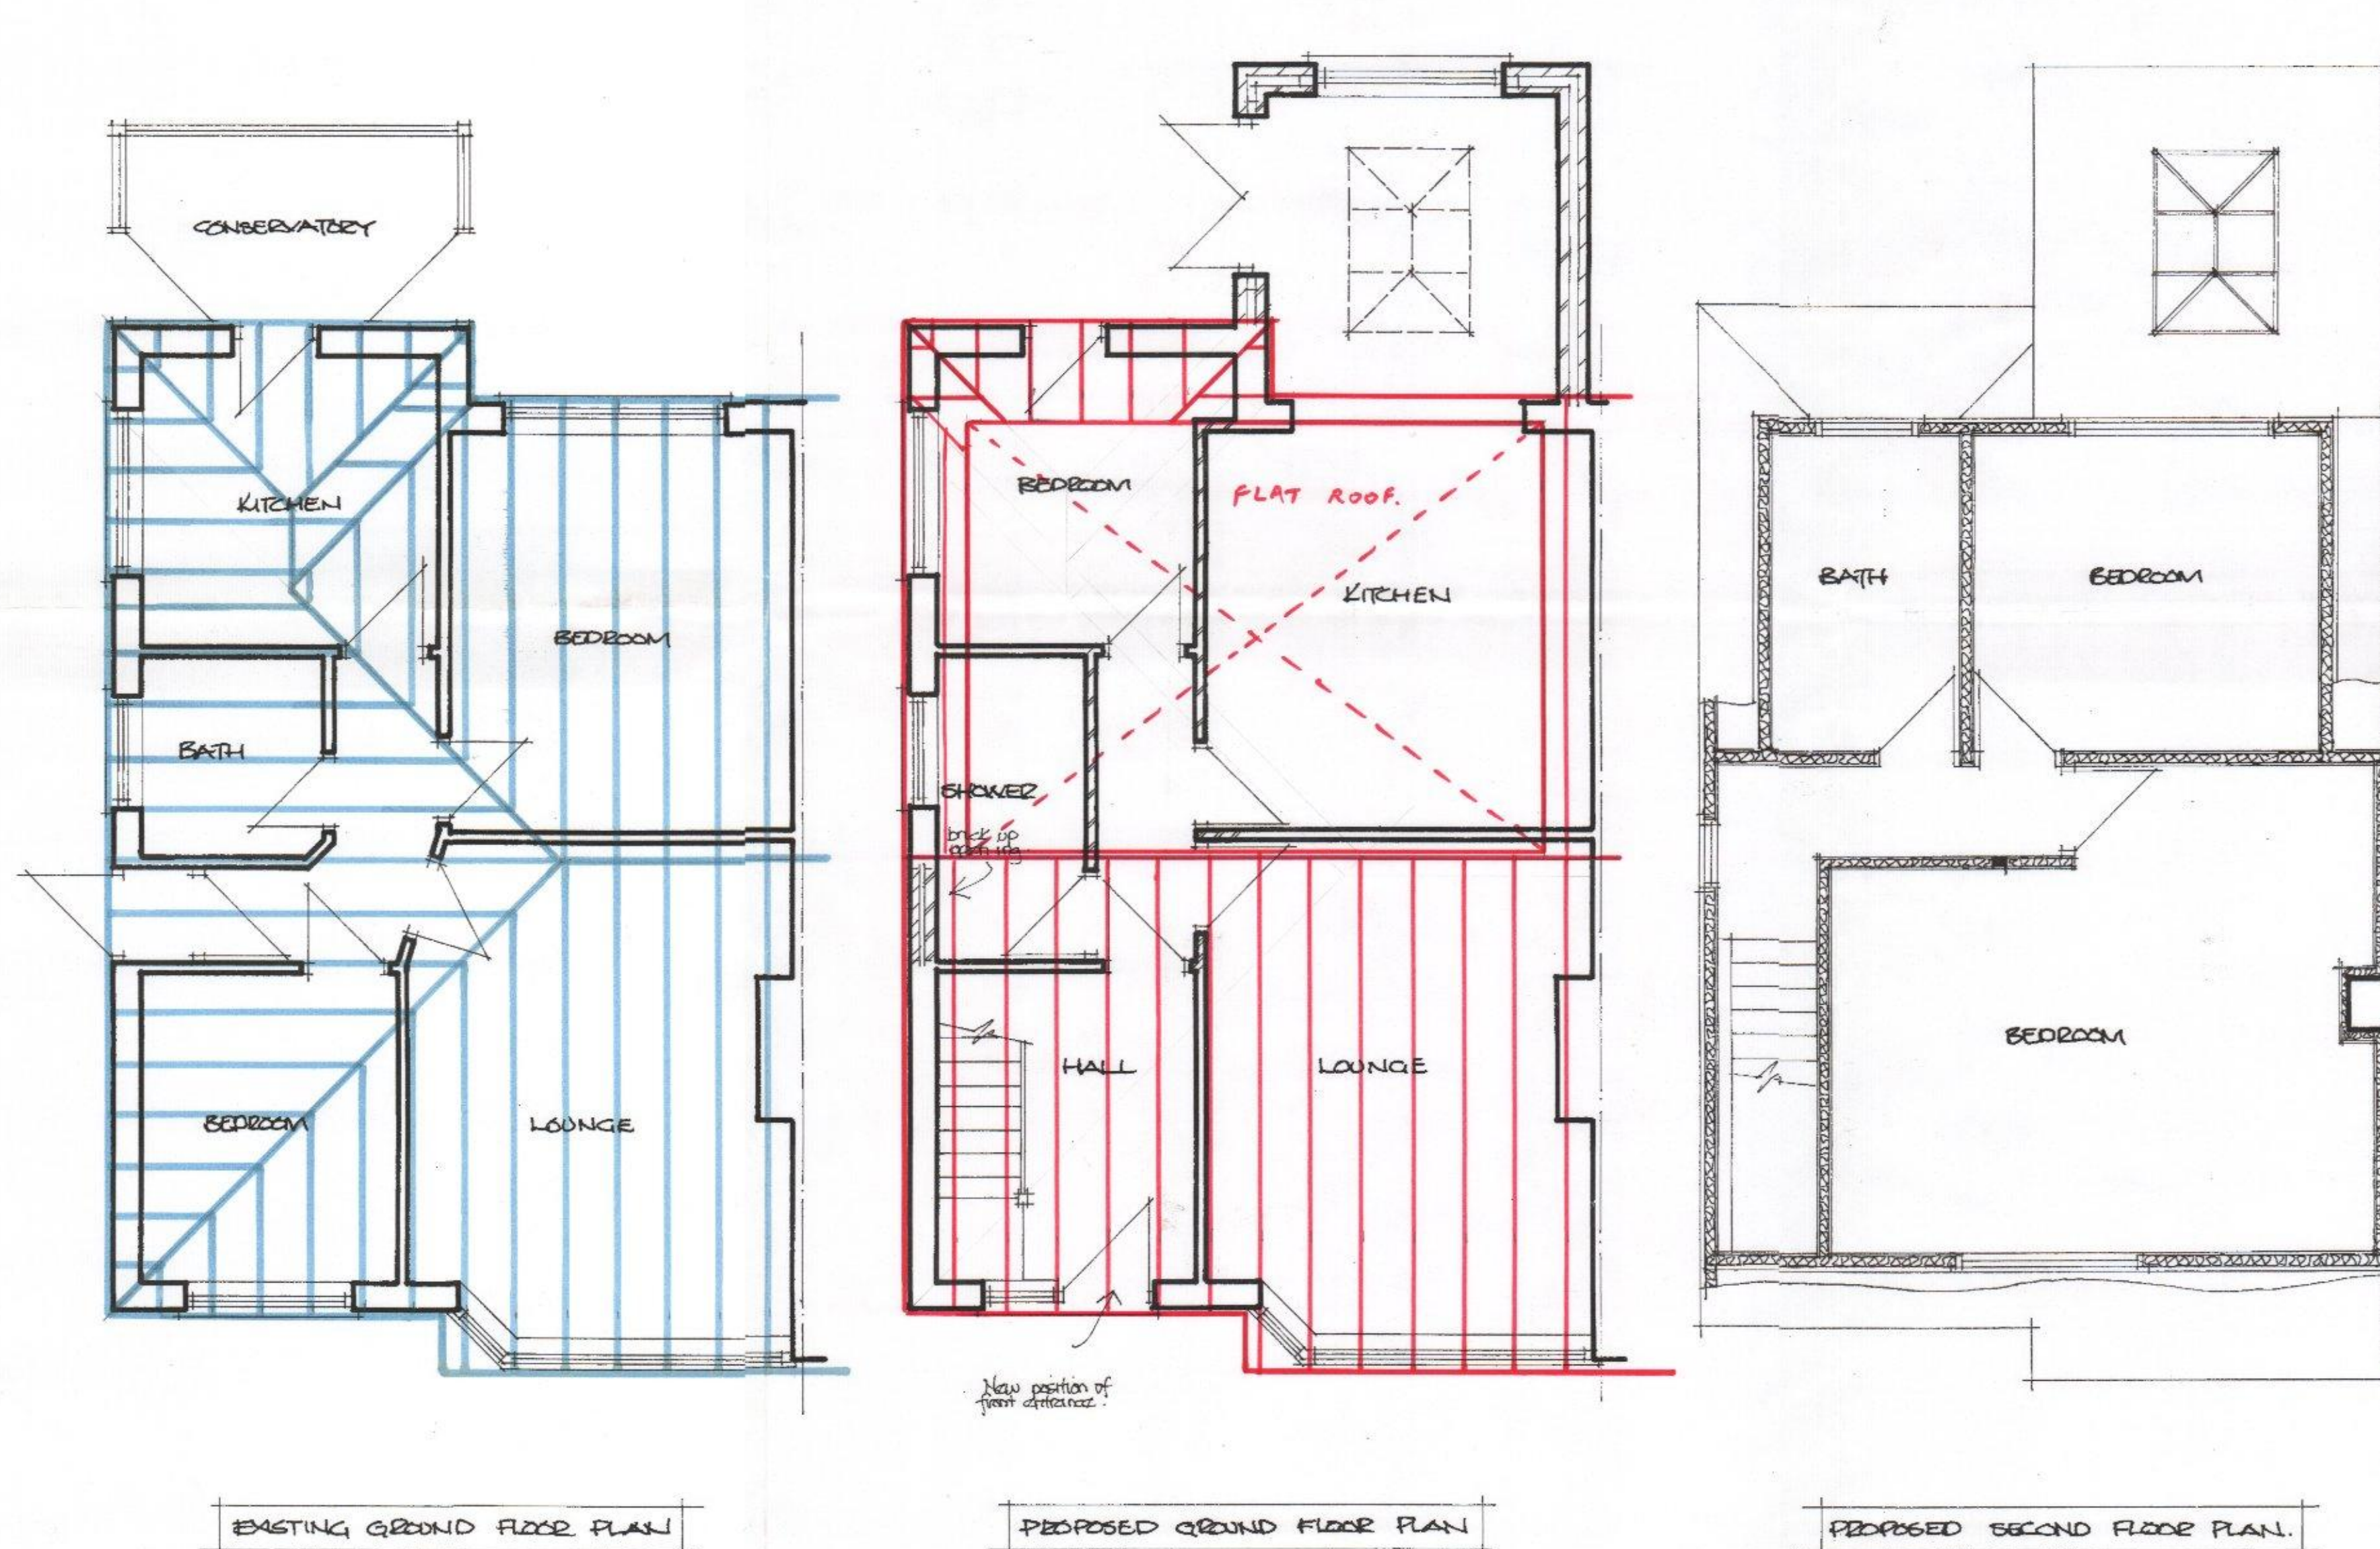

IMPORTANT NOTE:
APPLICATION ONLY
FOR LOFT CONVERSION
AND NOT TO INCLUDE
REAR EXTENSION.

HAVANT BOROUGH
COUNCIL
03 JUL 2017
RECEIVED

PROPOSED LOFT CONVERSION AT 56 LINDA GROVE, COWPLAIN. HANTS.
FOR MR B. HAMER.

SCALE 1:50 & 1:100