


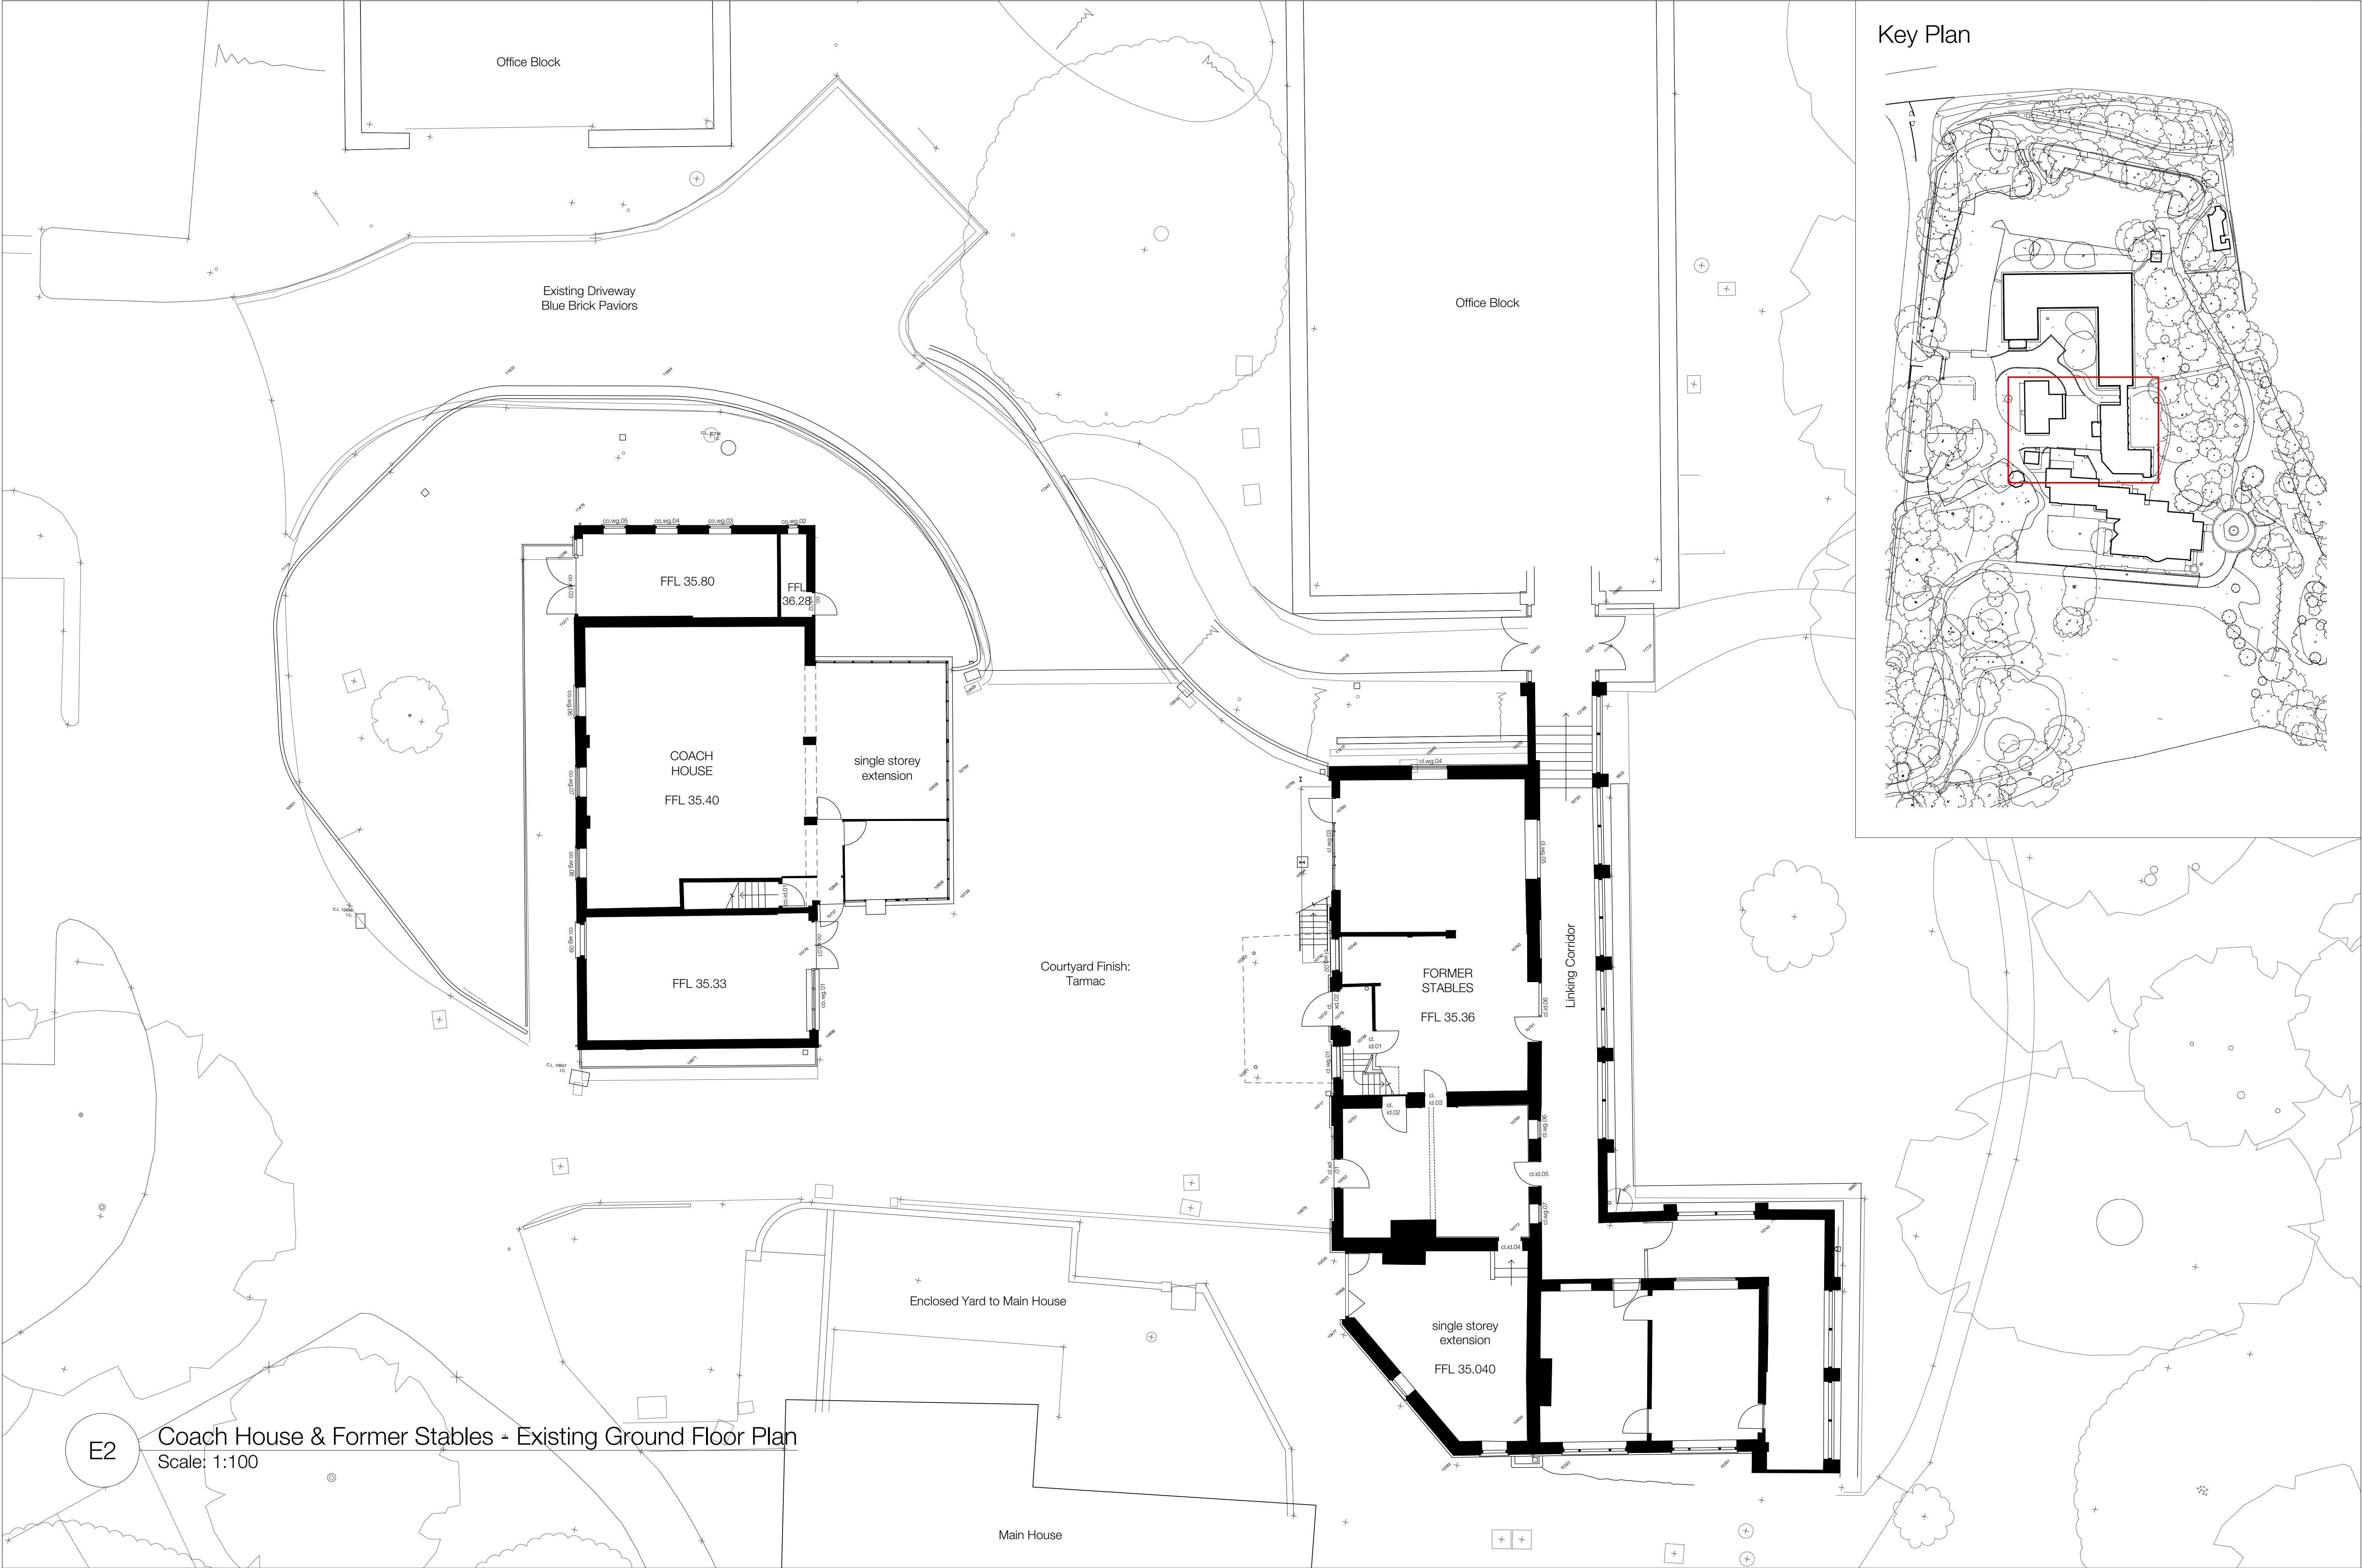

Key Plan

