


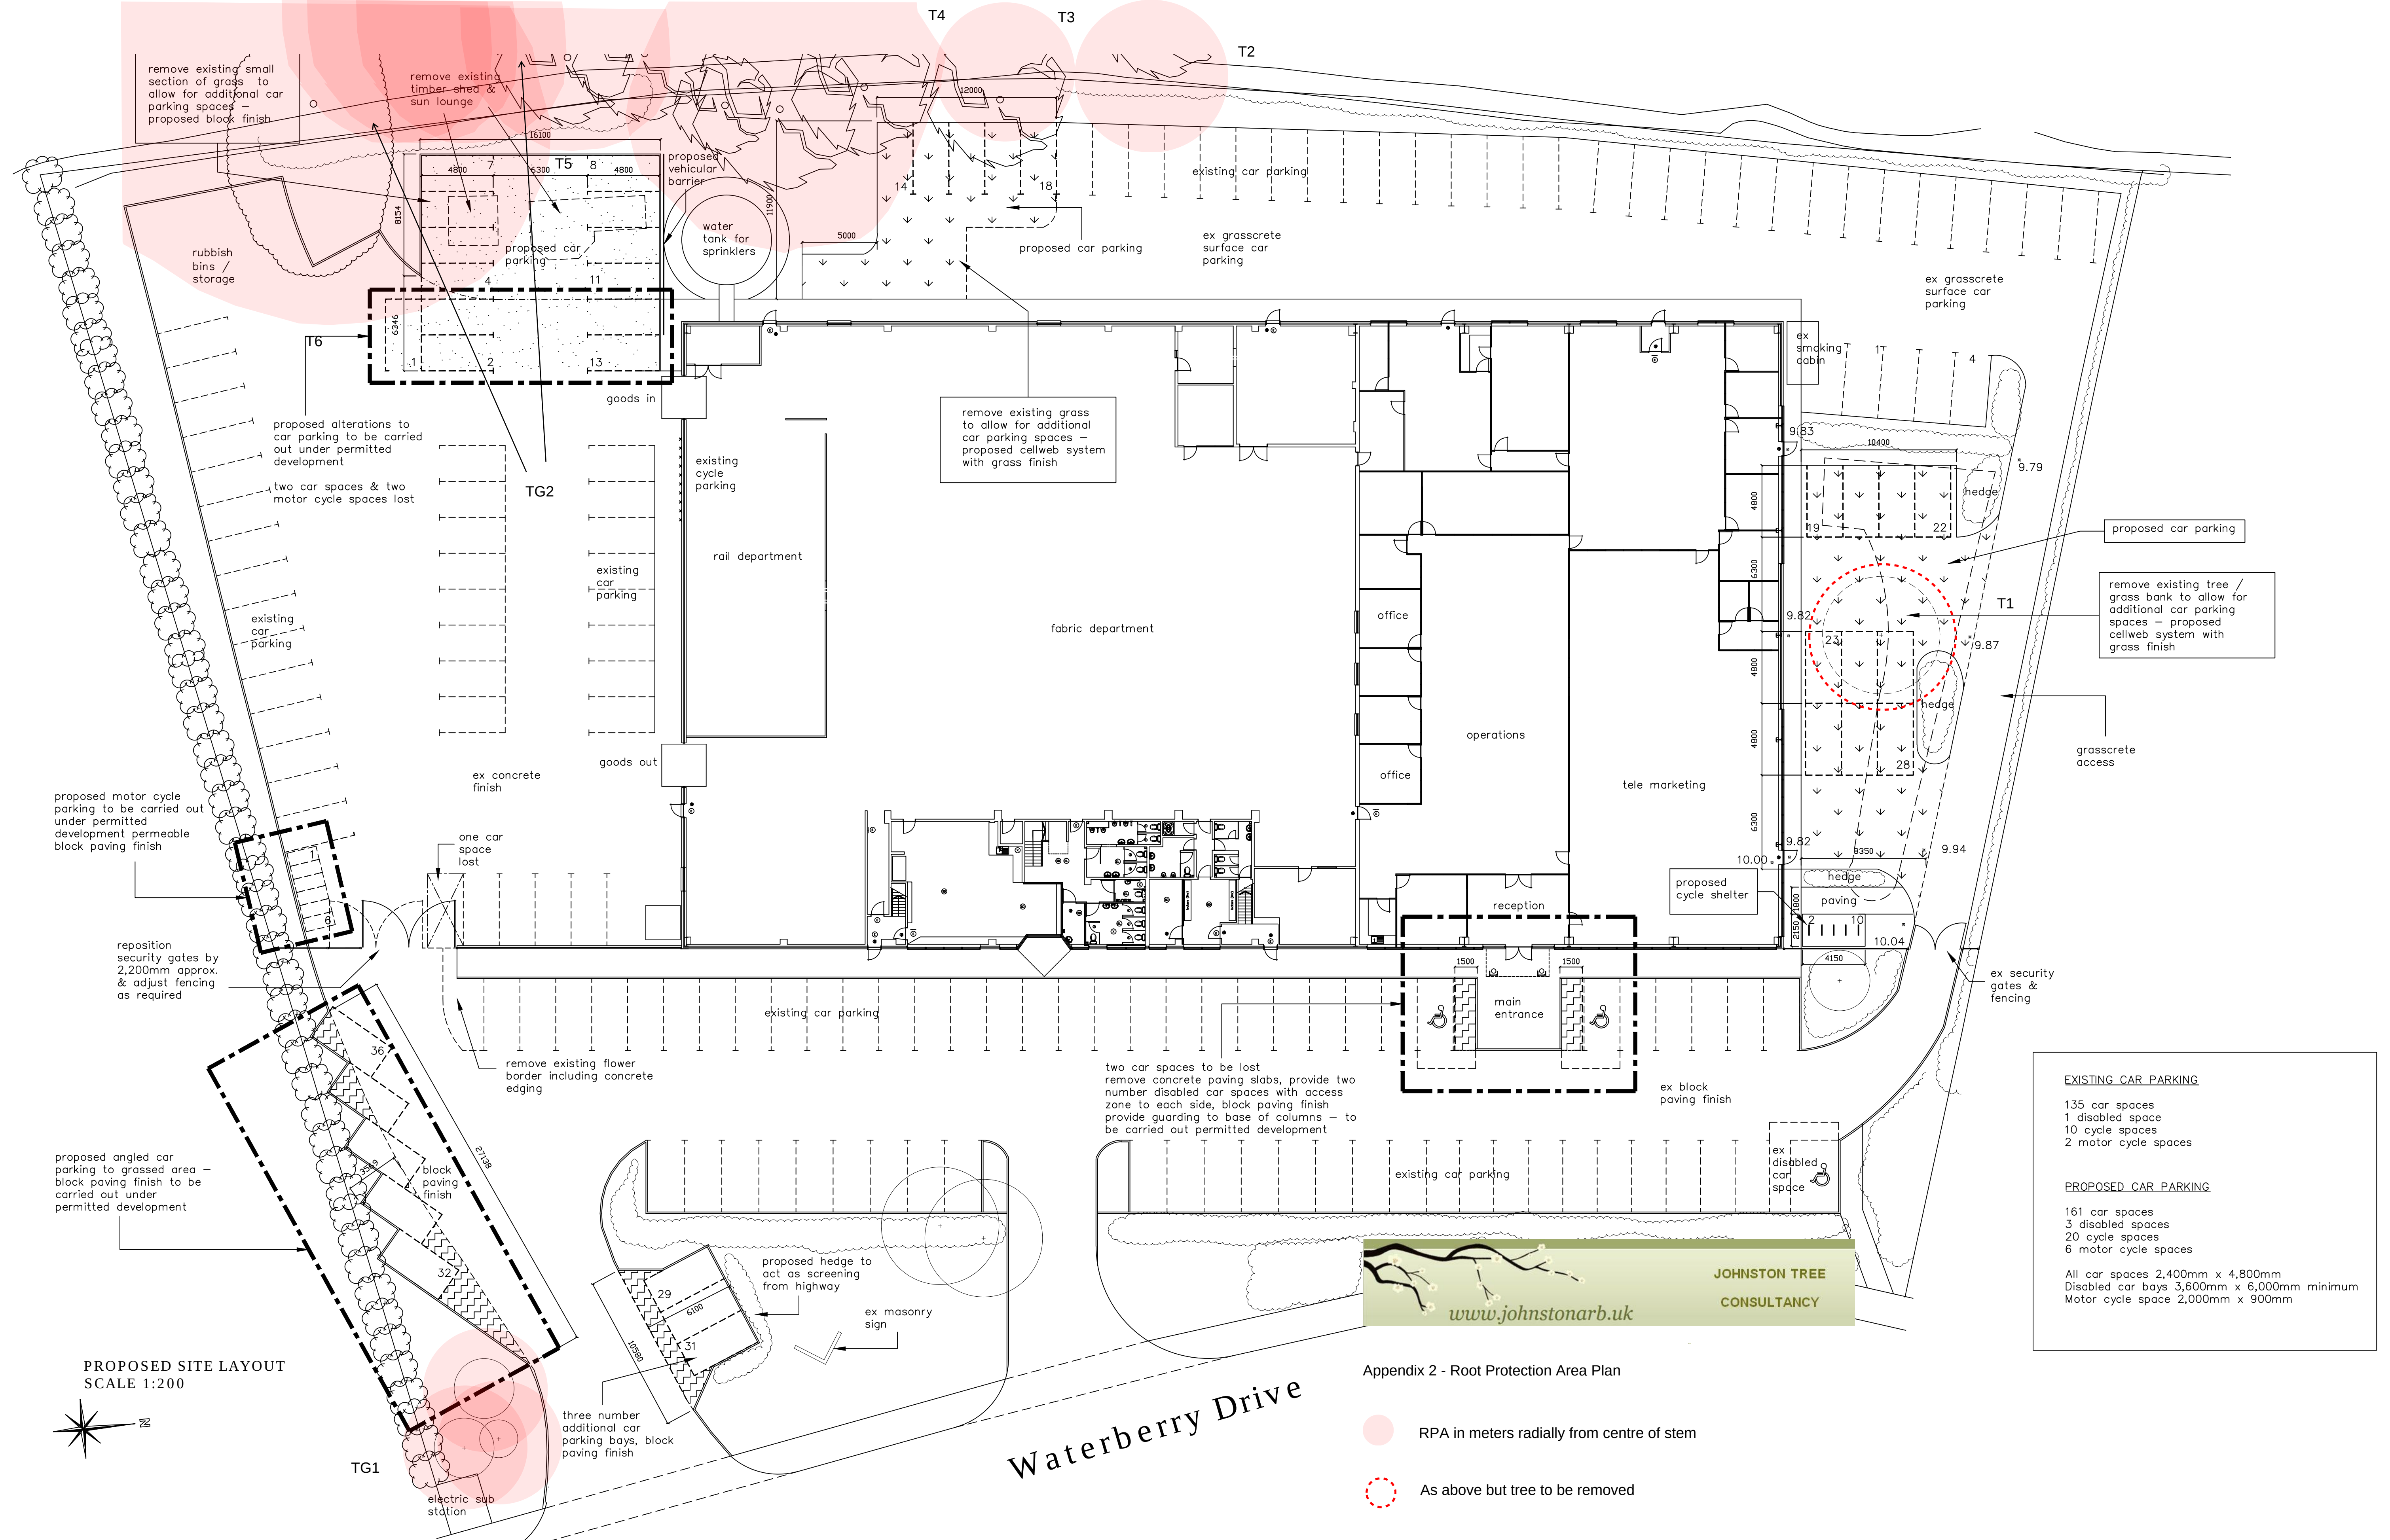

NOTES: The design and construction of this project shall be in accordance with the current Building Regulations & NHBC Standards. These notes & drawings have been prepared solely for the purpose of Planning & Building Regulation approval. Do not scale from this drawing unless for Planning purposes. All dimensions to be checked on-site and any alterations to be approved by the Architect and/or client prior to any work commencing. Ordnance Survey Licence No: 100047591 This drawing to be copyright and to be read in conjunction with all other drawings	AMENDMENTS: Rev A : General amendments showing permitted development spaces / planning application spaces, up dated notes – 18/04/17 Rev B : General amendments to notes, cycle shelter added – 26/04/17 Rev C : General amendments – 05/06/17	KEY: Scale in Metres 0 2 4 6 8 10 20 1:200	CLIENT NAME & ADDRESS Thomas Sanderson Ltd Tileasy House Waterberry Drive Waterlooville Hants PO7 7UW	PROJECT ADDRESS Thomas Sanderson Ltd Tileasy House Waterberry Drive Waterlooville Hants PO7 7UW	DRAWING DETAILS PLANNING DRAWING Proposed Site Layout PROJECT No 849 DWG No 2 REV No C SCALE 1:200 @ A1 DRAWN BWH DATE 16/08/16	B H ARCHITECTURE Ltd Heath Cottage Newlands Lane Purbrook Waterlooville Hants PO7 5SQ Tel: 023 9223 2322 Mob: 07747 771808 E-mail:bernard@bernardharding.com
--	--	--	---	---	--	---