


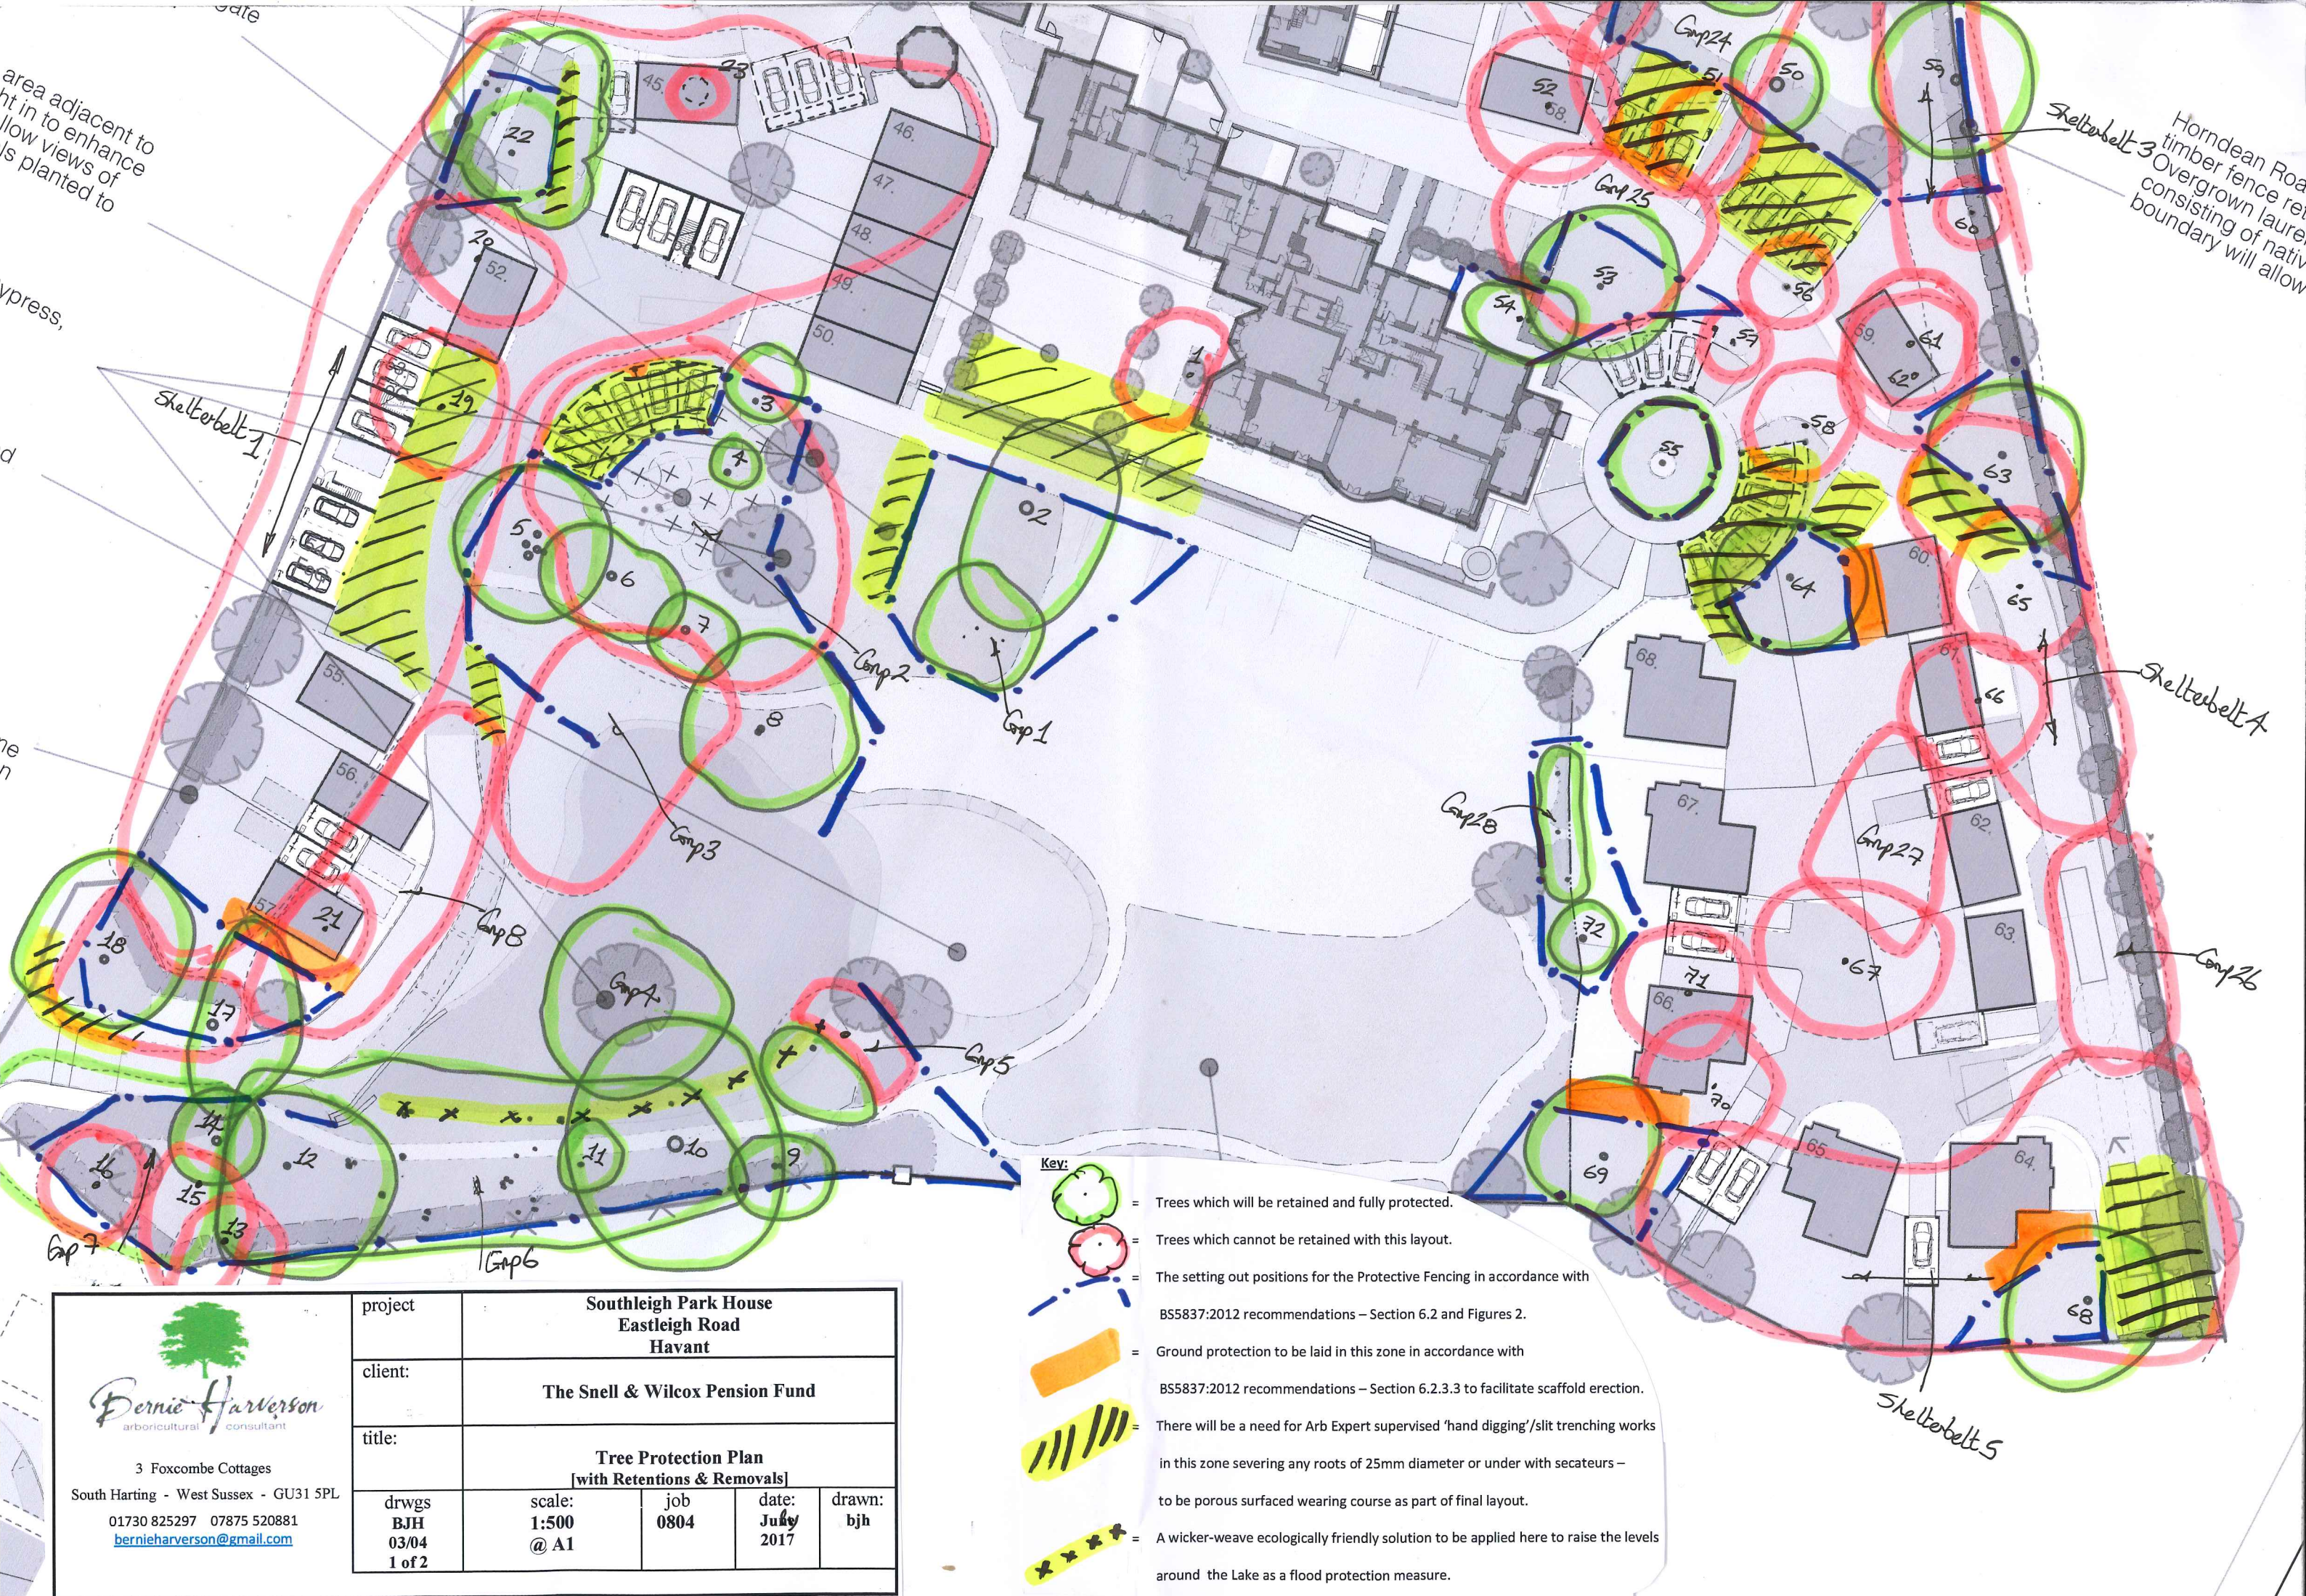



3 Foxcombe Cottages
South Harting - West Sussex - GU31 5PL

01730 825297 07875 520881
bernieharverson@gmail.com

project:	Southleigh Park House Eastleigh Road Havant			
client:	The Snell & Wilcox Pension Fund			
title:	Tree Protection Plan [with Retentions & Removals]			
dwgs:	scale:	job:	date:	drawn:
BJH	1:500	0804	July	bjh
03/04	@ A1		2017	
2 of 2				

Barton Road boundary. Dense self-seeded trees and non-native shrubs removed and replaced with formal hedge and trees forming appropriate frontage to Burtons Road.

Gap 11

Gap 13

Shelterbelt 2

Eastleigh Road boundary
Non-native shrubs including laurel removed.
Native shrub species retained and augmented
with new planting including holly and yew to
provide a new native hedgerow boundary with
Eastleigh Road. This will contribute to its
predominantly rural character and provide privacy
and enclosure to new residential properties.

and planting south of the west wing of
and extended walling and hedge. New
and lawn.
en trees planted to miti
enerate the ground.

New
tree
repla
(Seq