


Notes

1. THIS DRAWING IS COPYRIGHT & MUST NOT BE DISCLOSED TO THIRD PARTIES WITHOUT OUR PERMISSION.
2. SCALED DIMENSIONS ARE NOT TO BE USED FOR CONSTRUCTION.

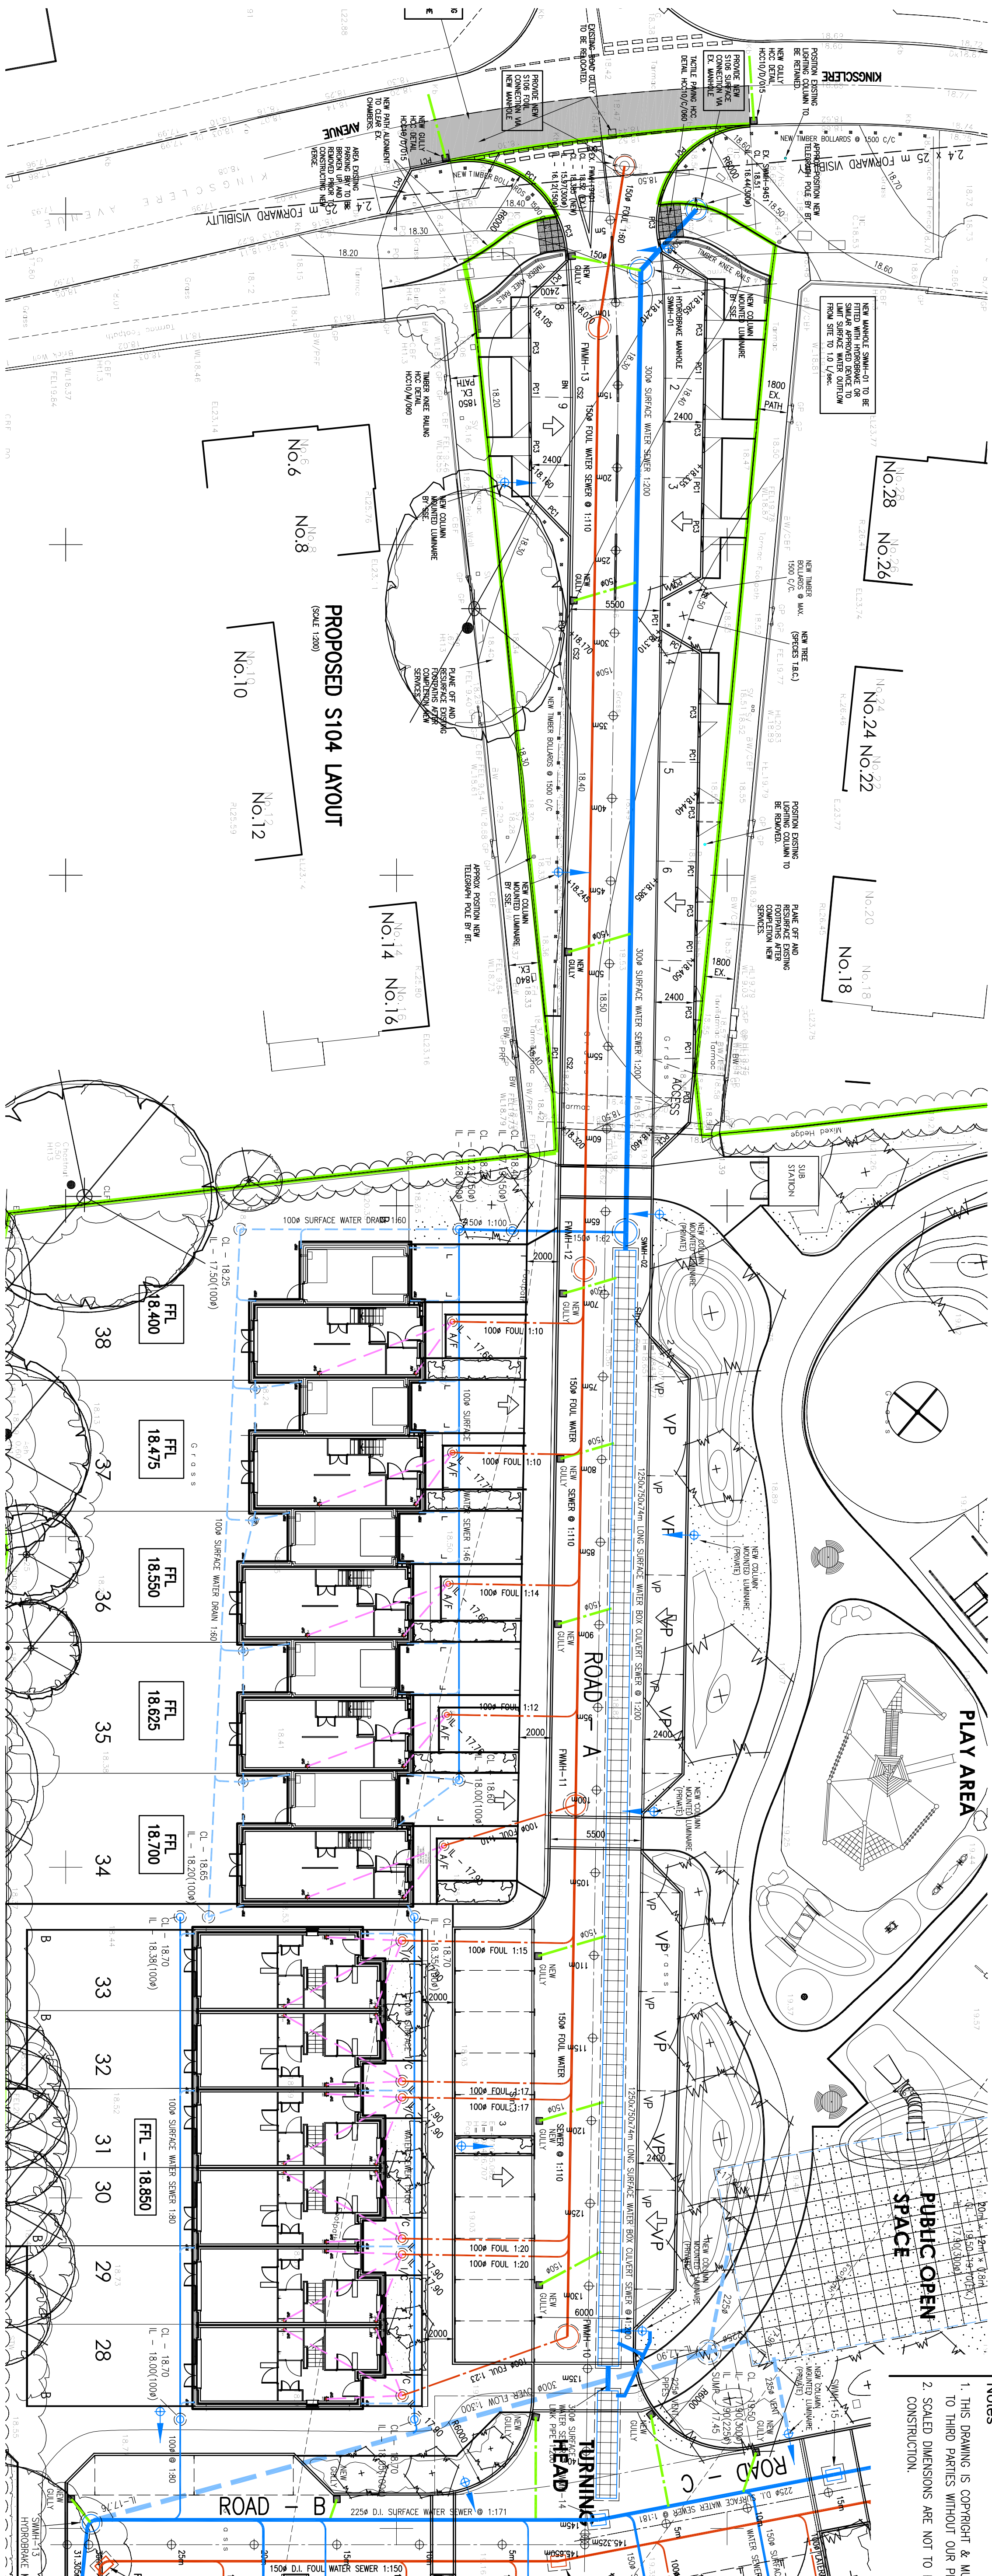

ACCESS FW MANHOLE SCHEDULE


REF	COVER LEVEL*	INVERT LEVEL	DEPTH to SOFTT	CHAMBER TYPE	INTERNAL DIA.	COVER GRADE**	REV
9401	18.385	15.97(300)	2.115	EXISTING	EXISTING	NEW ##	P4
FWMH-10	18.800	16.12(150)	1260	E	1350	D400	P2
FWMH-11	18.740	17.44(100)	1490	2	1200	D400	
FWMH-12	18.890	17.15(100)	1650	2	1200	D400	
FWMH-13	18.145	16.805(150)	1705	2	1200	D400	

ALL MANHOLE CONSTRUCTION TO BE IN ACCORDANCE WITH SEWERS for ADOPTION 7th EDITION, MANHOLES TYPE 2 TO BE IN ACCORDANCE WITH FIGURE B.12
MANHOLES TYPE 3 TO BE IN ACCORDANCE WITH FIGURE B.18
* APPROX COVER LEVEL TO BE CONFIRMED ON SITE TO SUIT EXACT FINISHED GROUND LEVELS
** COVER GRADE TO BS EN124
- REPLACE EX. COVER WITH NEW D400 NON-SLIP TYPE.

ACCESS SW MANHOLE SCHEDULE

REF	COVER LEVEL*	INVERT LEVEL	DEPTH to SOFTT	CHAMBER TYPE	INTERNAL DIA.	COVER GRADE**	REV
9451	18.51	16.44(300)	1770	EXISTING	EXISTING	NEW ##	P4
SWMH-01	18.195	16.64(300)	1255	E	1350	D400	P2
SWMH-02	18.410	16.93(300)	1180	E	1350	D400	P5
SWMH-03	18.850	17.30(300)	1250	E	1350	D400	P4

ALL MANHOLE CONSTRUCTION TO BE IN ACCORDANCE WITH SEWERS for ADOPTION 7th EDITION, MANHOLES TYPE 2 TO BE IN ACCORDANCE WITH FIGURE B.12
MANHOLES TYPE 3 TO BE IN ACCORDANCE WITH FIGURE B.18
* APPROX COVER LEVEL TO BE CONFIRMED ON SITE TO SUIT EXACT FINISHED GROUND LEVELS
** COVER GRADE TO BS EN124
- REPLACE EX. COVER WITH NEW D400 NON-SLIP TYPE.

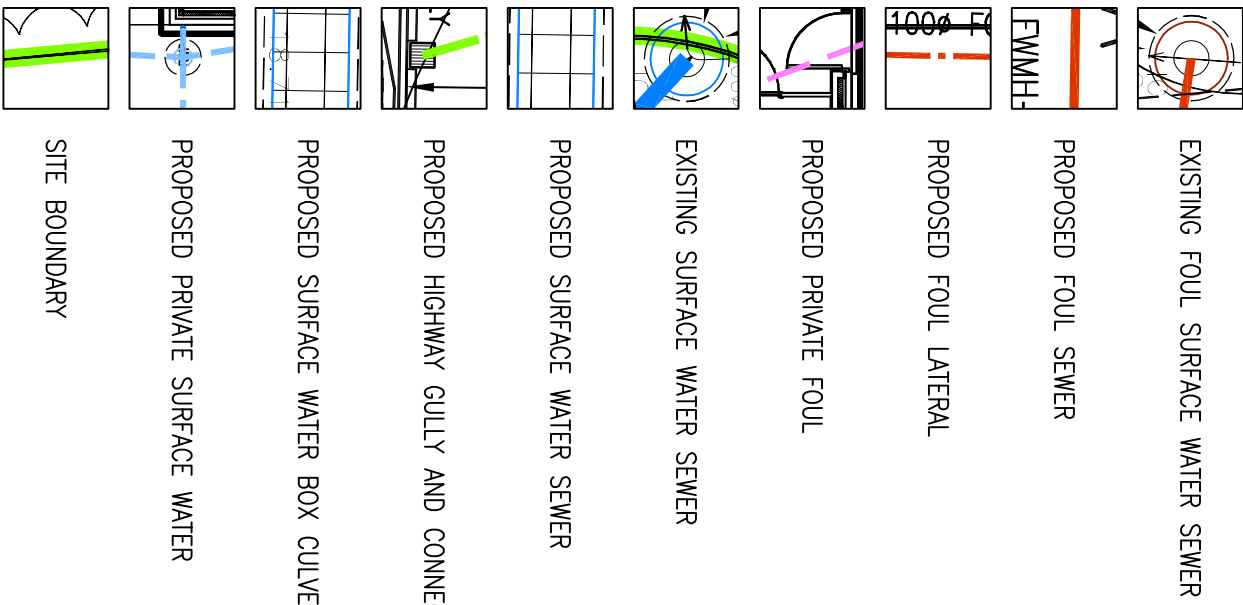

PRELIMINARY - NOT TO BE USED FOR CONSTRUCTION

RJWatkinson
Consulting Civil and Structural Engineers

12 High Street, Lyndhurst,
Hampshire SO43 7BD
t: 023 8028 3794
e: rjwptris@rjwatkinson.co.uk
www.rjwatkinson.co.uk

Drawn	Scale	Size
MPR	1:200	A1

Drawing No.	Revision
20496-220	P6