



KEY:

- Concrete post, timber screen fence 2.1m
- Brick Screen Wall 1.8m
- 1.8m Close Board Fence
- Post & 2 Rail Fence 1.2m
- Acoustic Fence 2.1m

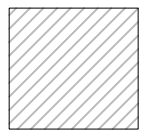


Tarmac

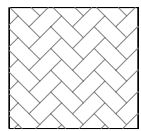

Herringbone Block
Paving buff colour





1.8m x 1.2m shed
on concrete base
with cycle
lock-down point

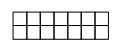

900mm wide path
formed using
450mm x 450mm
buff riven slabs



1.8m x 1.8m
patio formed
using 450mm x
450mm buff riven
slabs

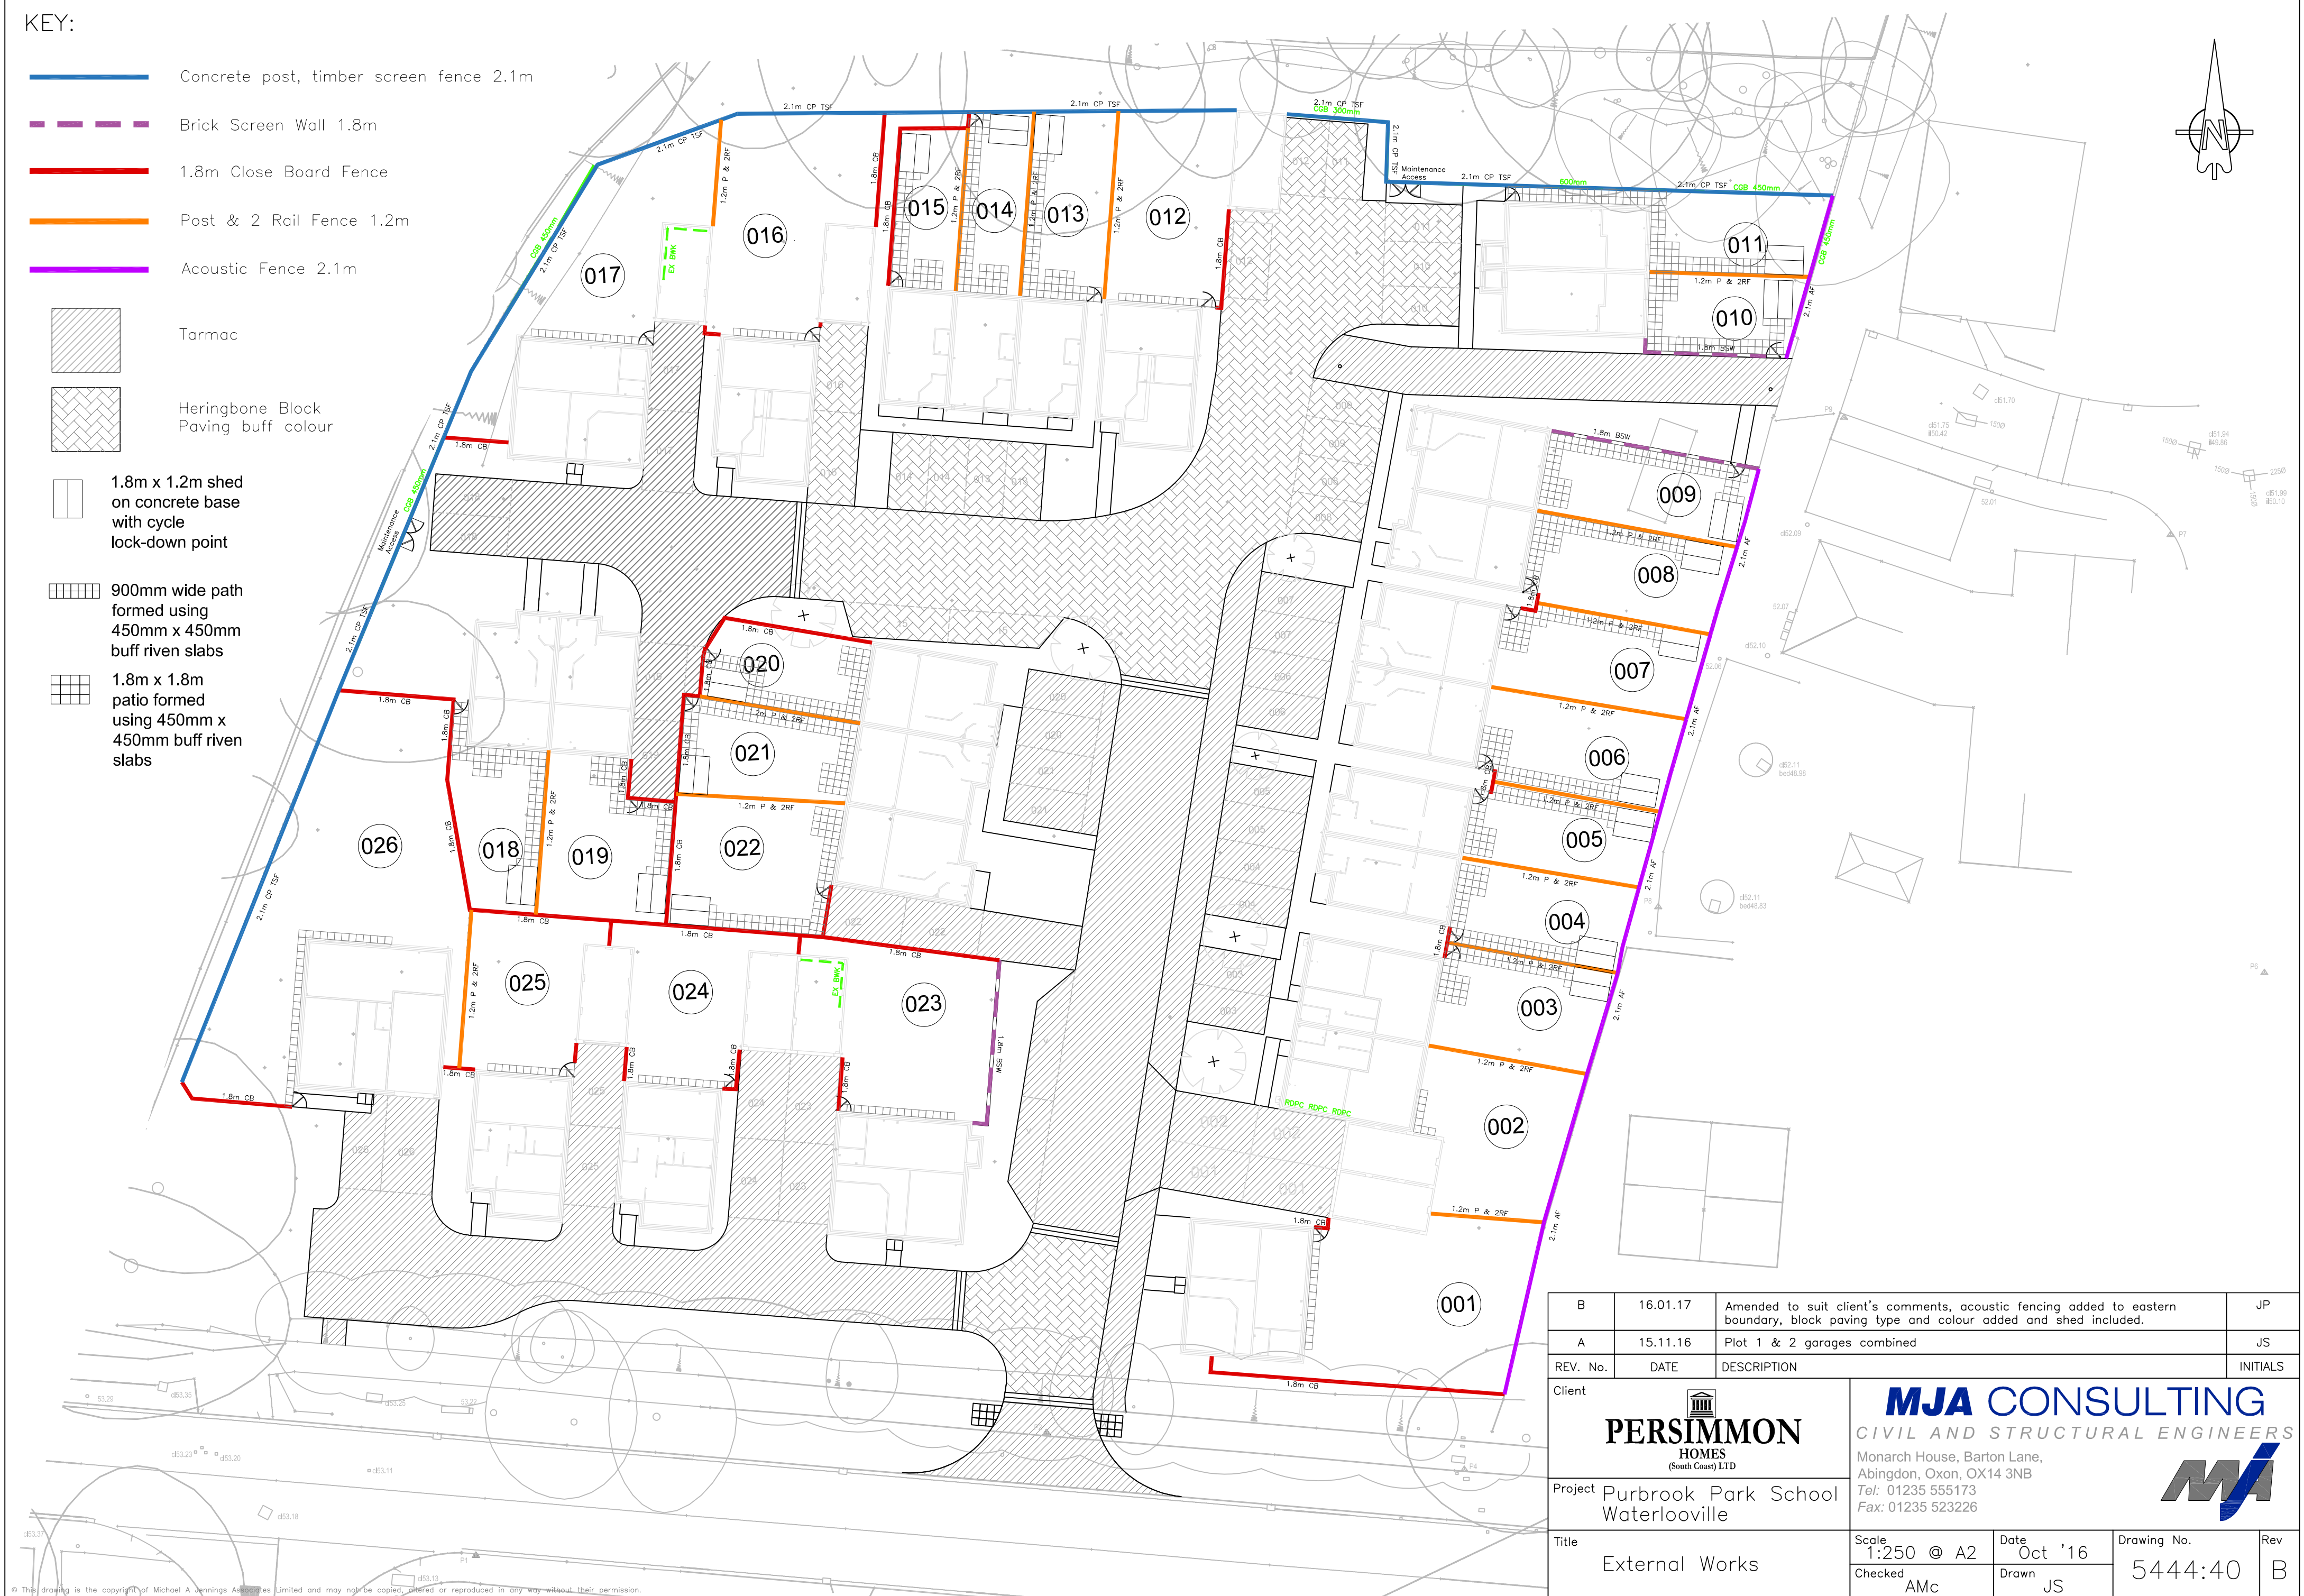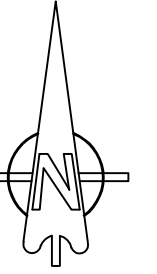

B	16.01.17	Amended to suit client's comments, acoustic fencing added to eastern boundary, block paving type and colour added and shed included.	JP
A	15.11.16	Plot 1 & 2 garages combined	JS
REV. No.	DATE	DESCRIPTION	INITIALS
Client			
PERSIMMON HOMES (South Coast) LTD		MJA CONSULTING CIVIL AND STRUCTURAL ENGINEERS Monarch House, Barton Lane, Abingdon, Oxon, OX14 3NB Tel: 01235 555173 Fax: 01235 523226	
Project		Purbrook Park School Waterlooville	
Title	Scale	Date	Drawing No.
	1:250 @ A2	Oct '16	5444:40
Checked		Drawn	Rev
AMc		JS	B