
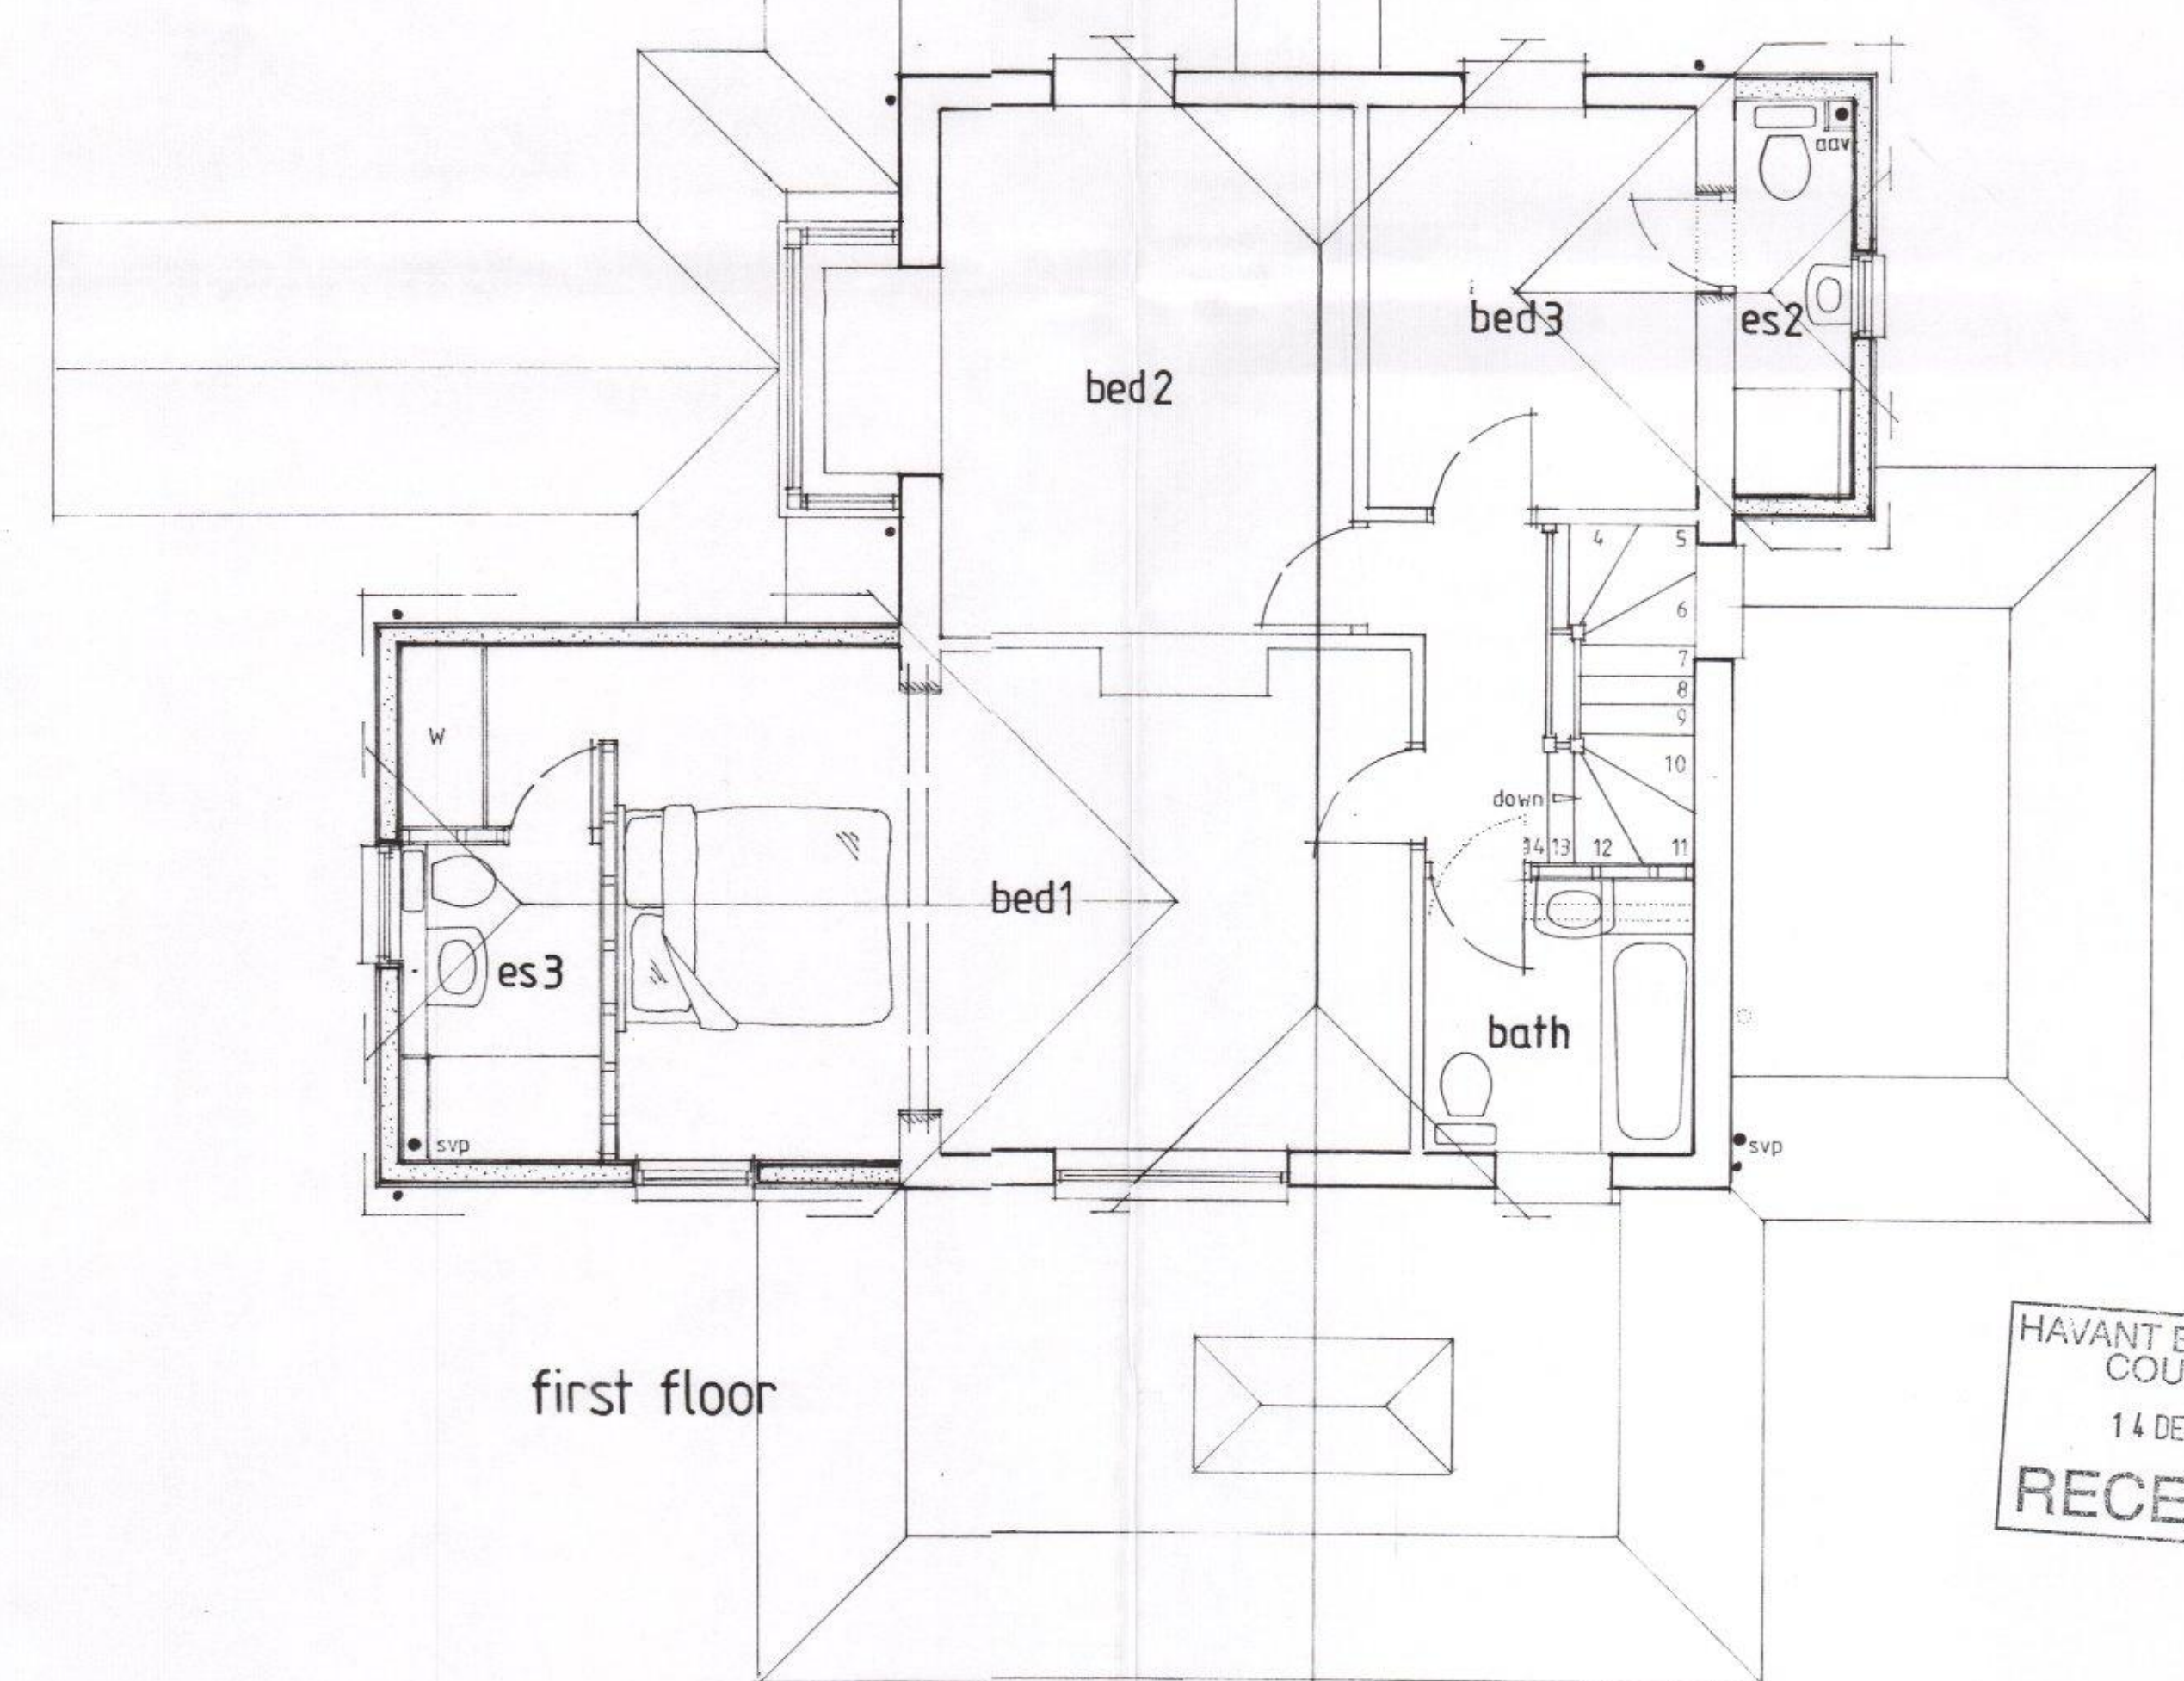
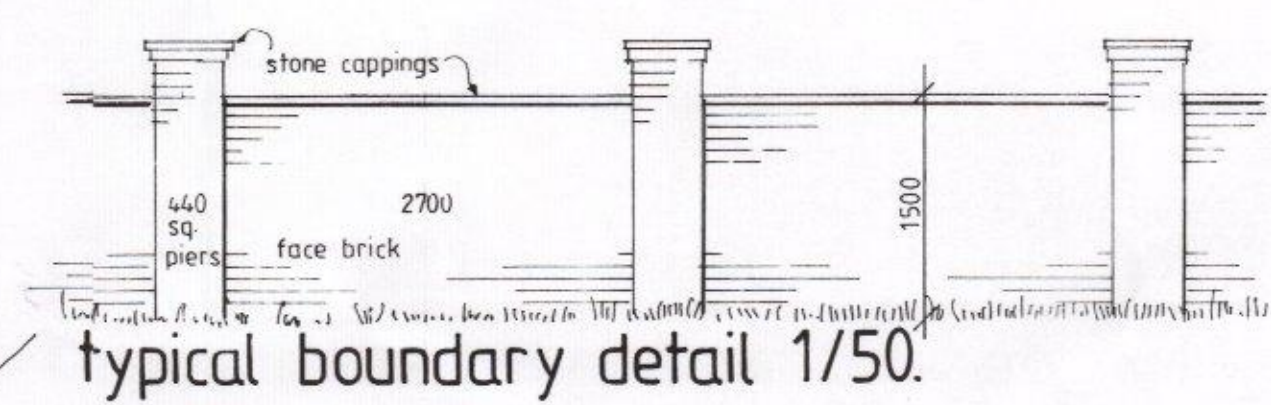
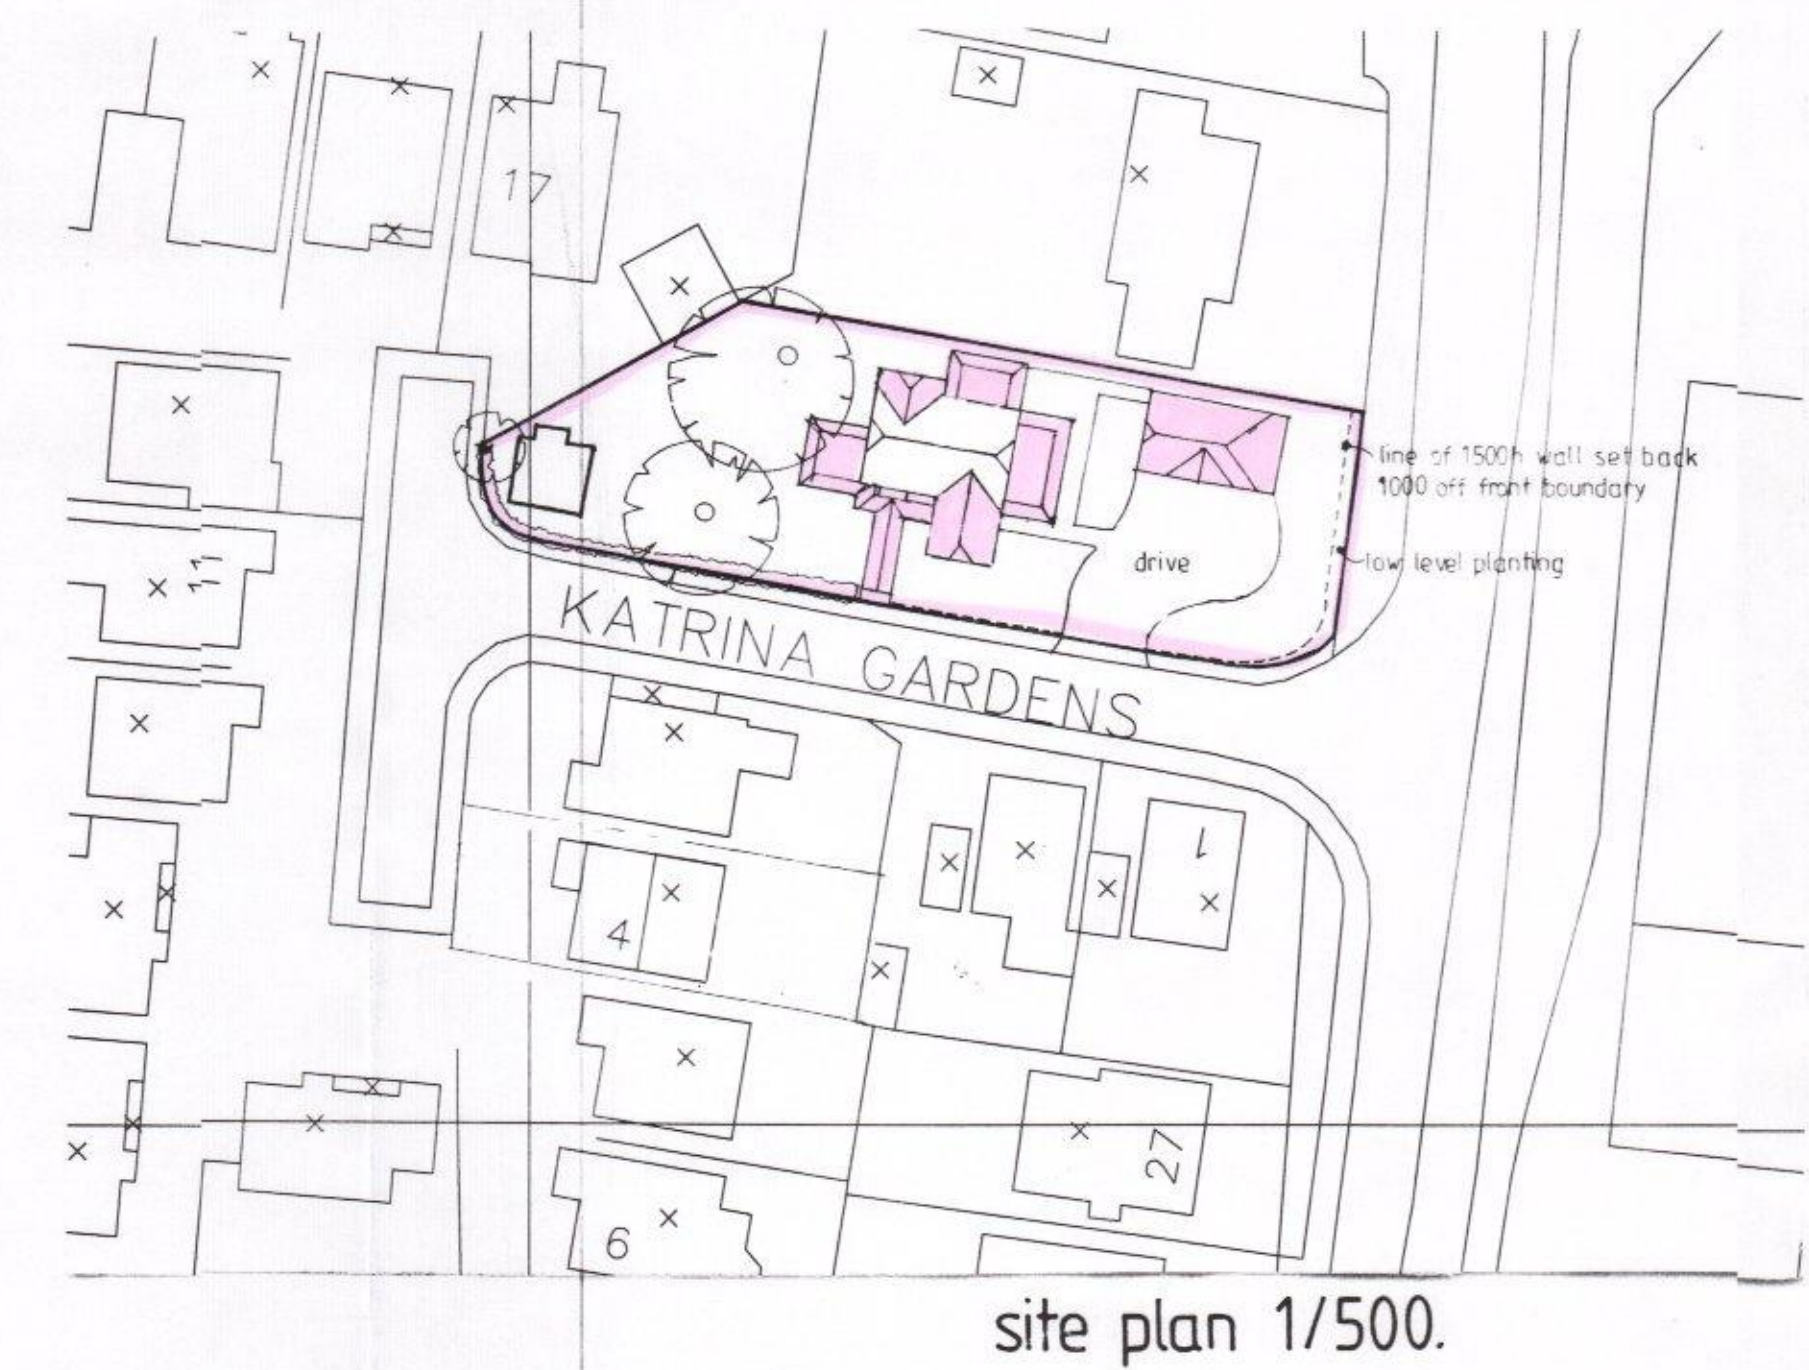
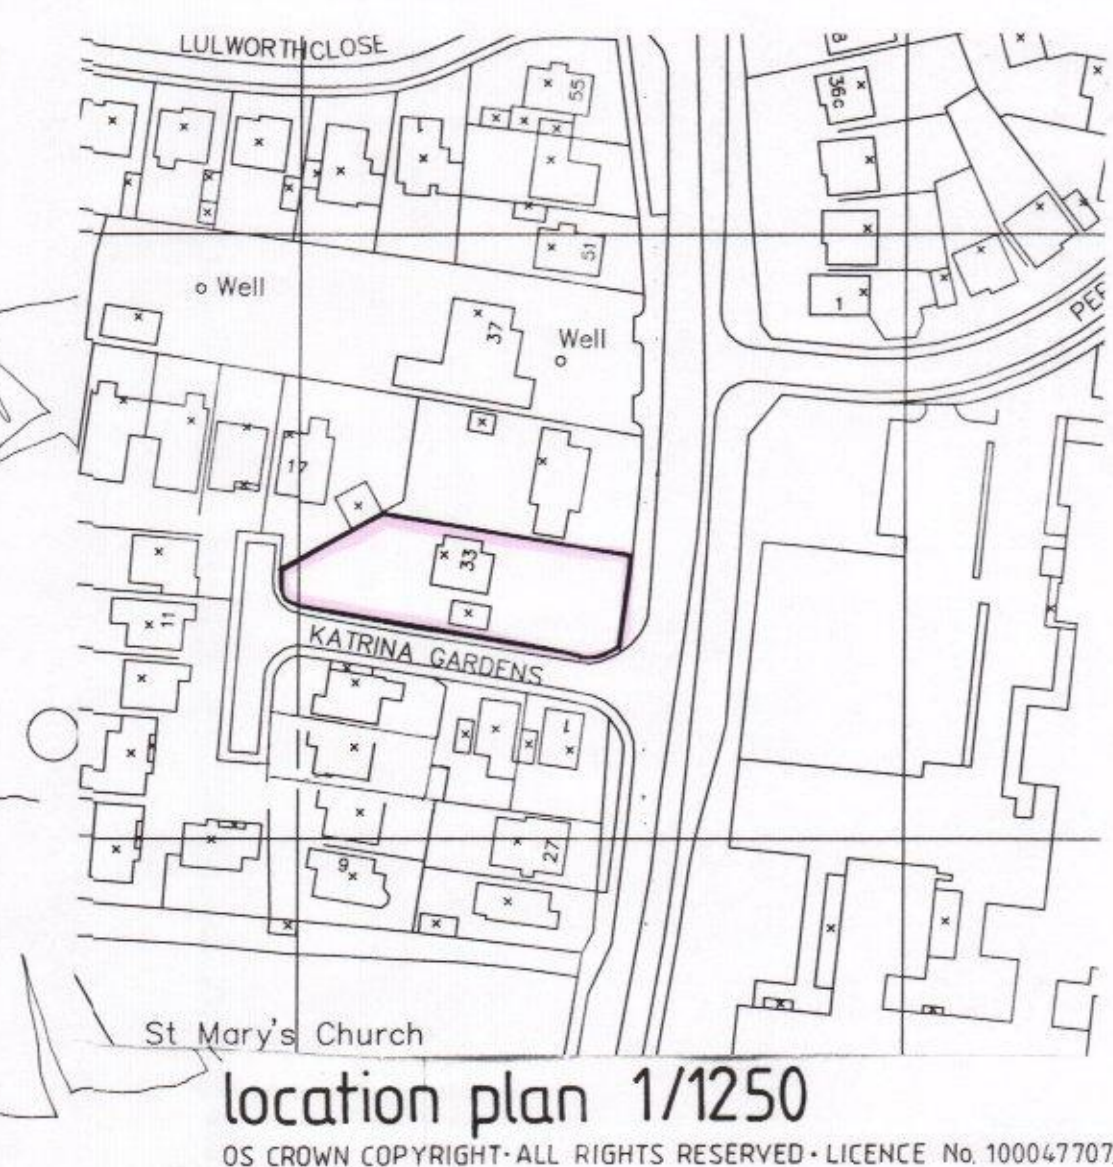


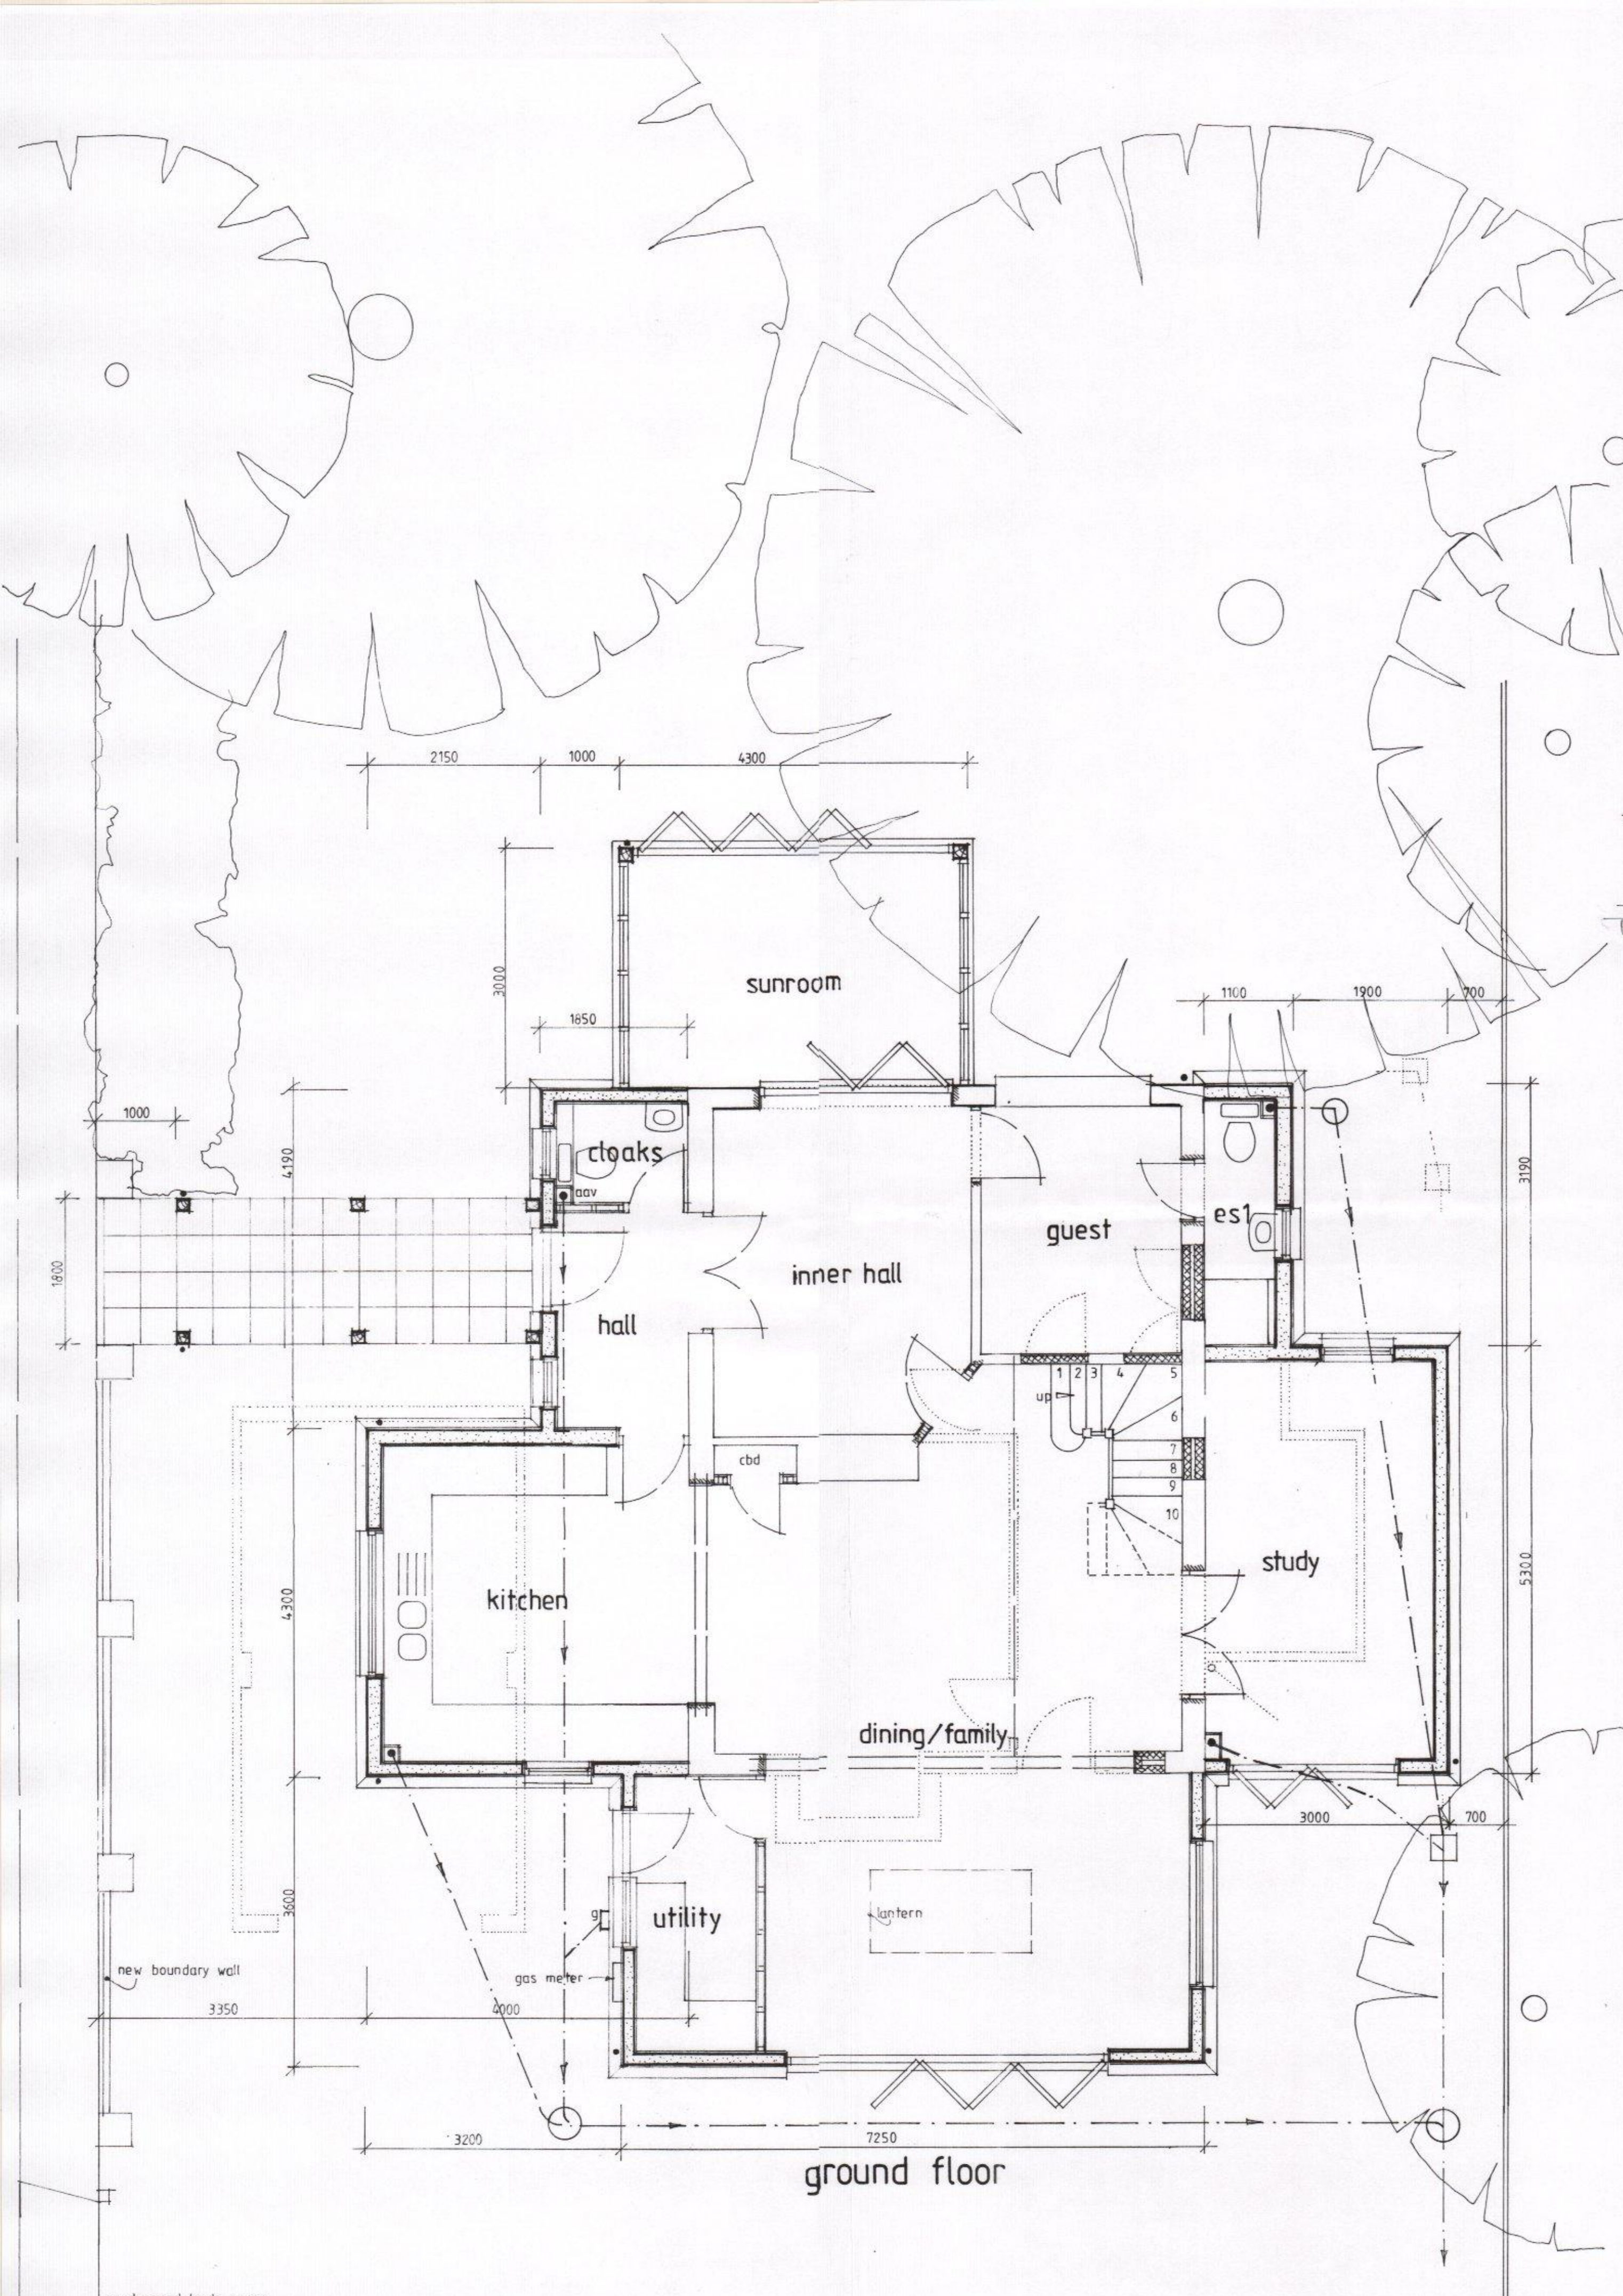

33 CHURCH ROAD, HAYLING ISLAND, PO11 0NN.
PROPOSED FLOOR PLANS.
May 2016.

Scale: 1/50.
Drwg. no. 16/26/3A

HAVANT BOROUGH COUNCIL
14 DEC 2016
RECEIVED