


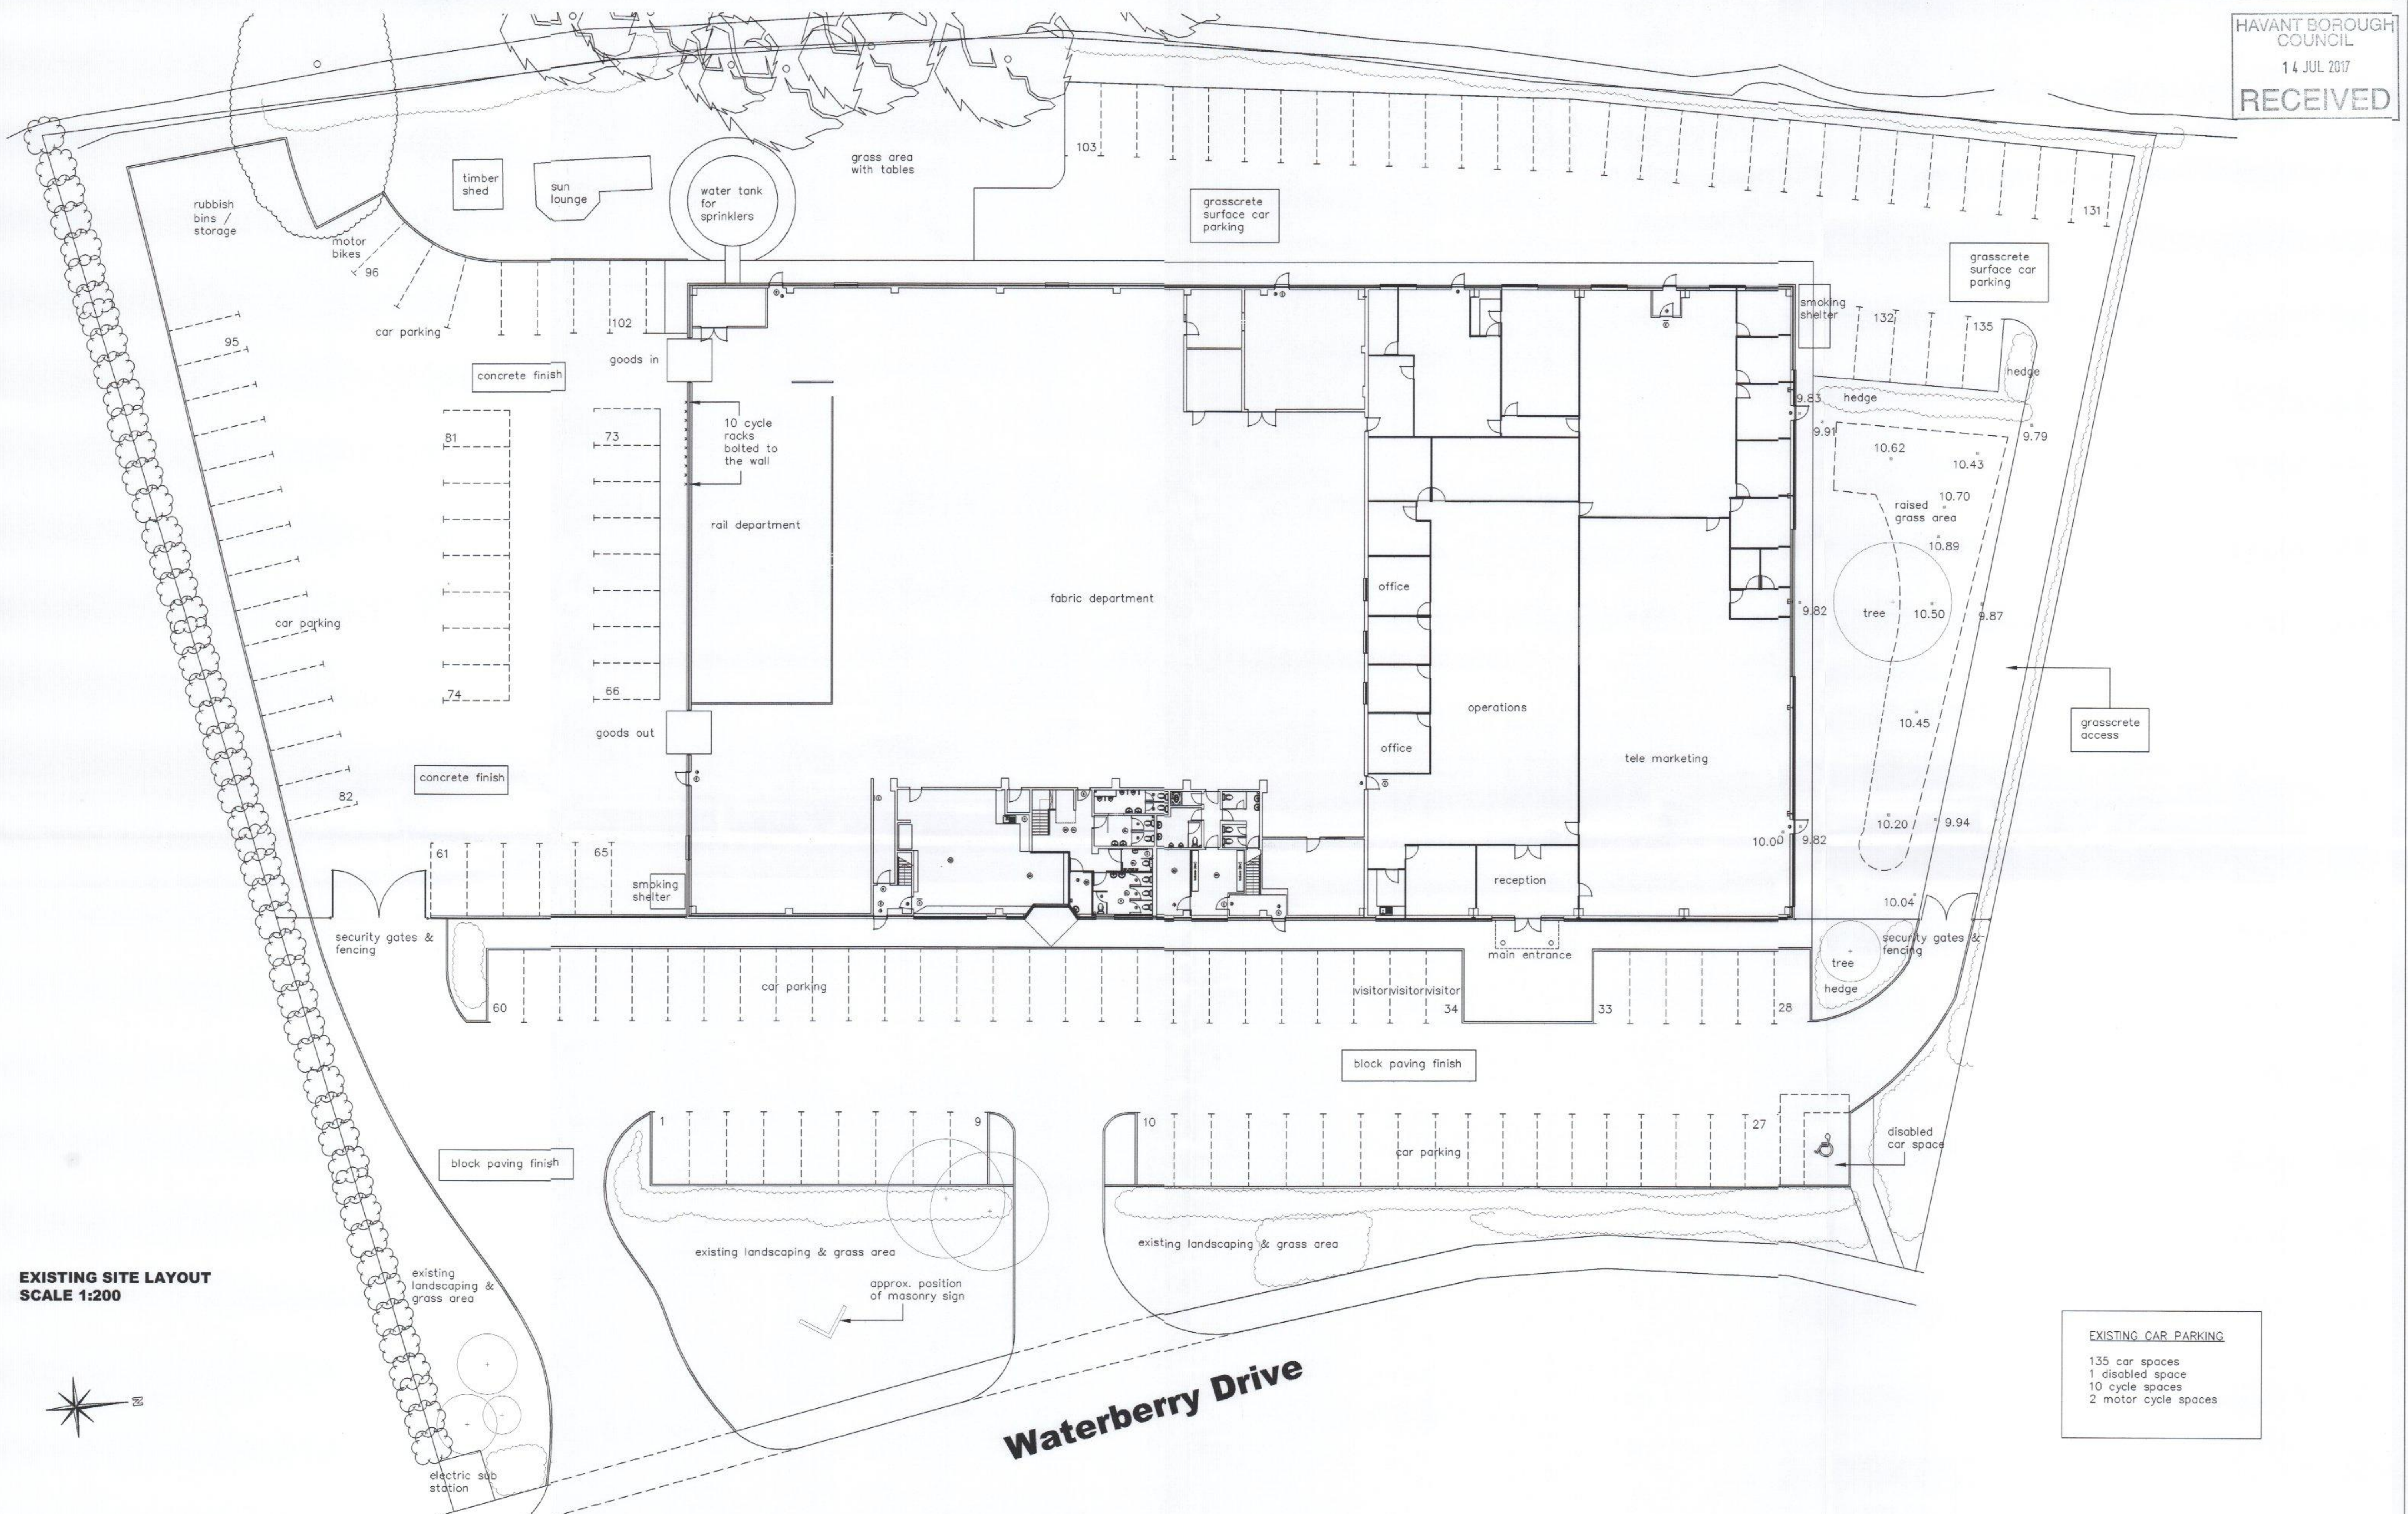


EXISTING SITE LAYOUT
SCALE 1:200

EXISTING CAR PARKING
135 car spaces
1 disabled space
10 cycle spaces
2 motor cycle spaces

NOTES:
The design and construction of this project shall be in accordance with the current Building Regulations & NHBC Standards. These notes & drawings have been prepared solely for the purpose of Planning & Building Regulation approval.
Do not scale from this drawing unless for Planning purposes. All dimensions to be checked on-site and any alterations to be approved by the Architect and/or client prior to any work commencing.
Ordinance Survey Licence No: 100047591
This drawing to be copyright and to be read in conjunction with all other drawings

AMENDMENTS:
Rev A : General amendments to notes - 18/04/17
Rev B : Amendments to parking numbers - 26/04/17
Rev C : General amendments to suit site conditions - 05/06/17

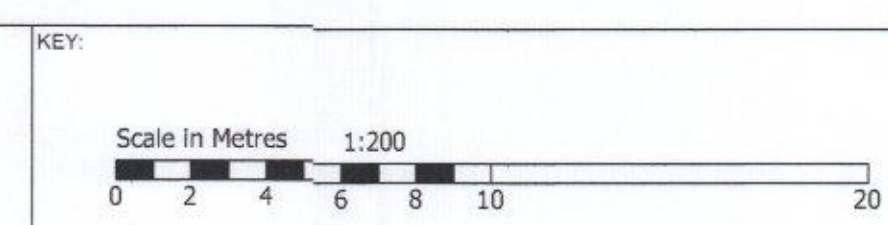

CLIENT NAME & ADDRESS
Thomas Sanderson Ltd
Tileasy House
Waterberry Drive
Waterlooville
Hants
PO7 7UW

PROJECT ADDRESS
Thomas Sanderson Ltd
Tileasy House
Waterberry Drive
Waterlooville
Hants
PO7 7UW

DRAWING DETAILS		
PLANNING DRAWING		
Existing Site Layout		
PROJECT No 849	DWG No 1	REV No C
SCALE 1:200 @ A1	DRAWN BWH	DATE 16/08/16

BH ARCHITECTURE Ltd
Heath Cottage
Newlands Lane
Purbrook
Waterlooville
Hants
PO7 5SQ
Tel: 023 9223 2322
Mob: 07747 771808
E-mail: bernard@bernardharding.com