


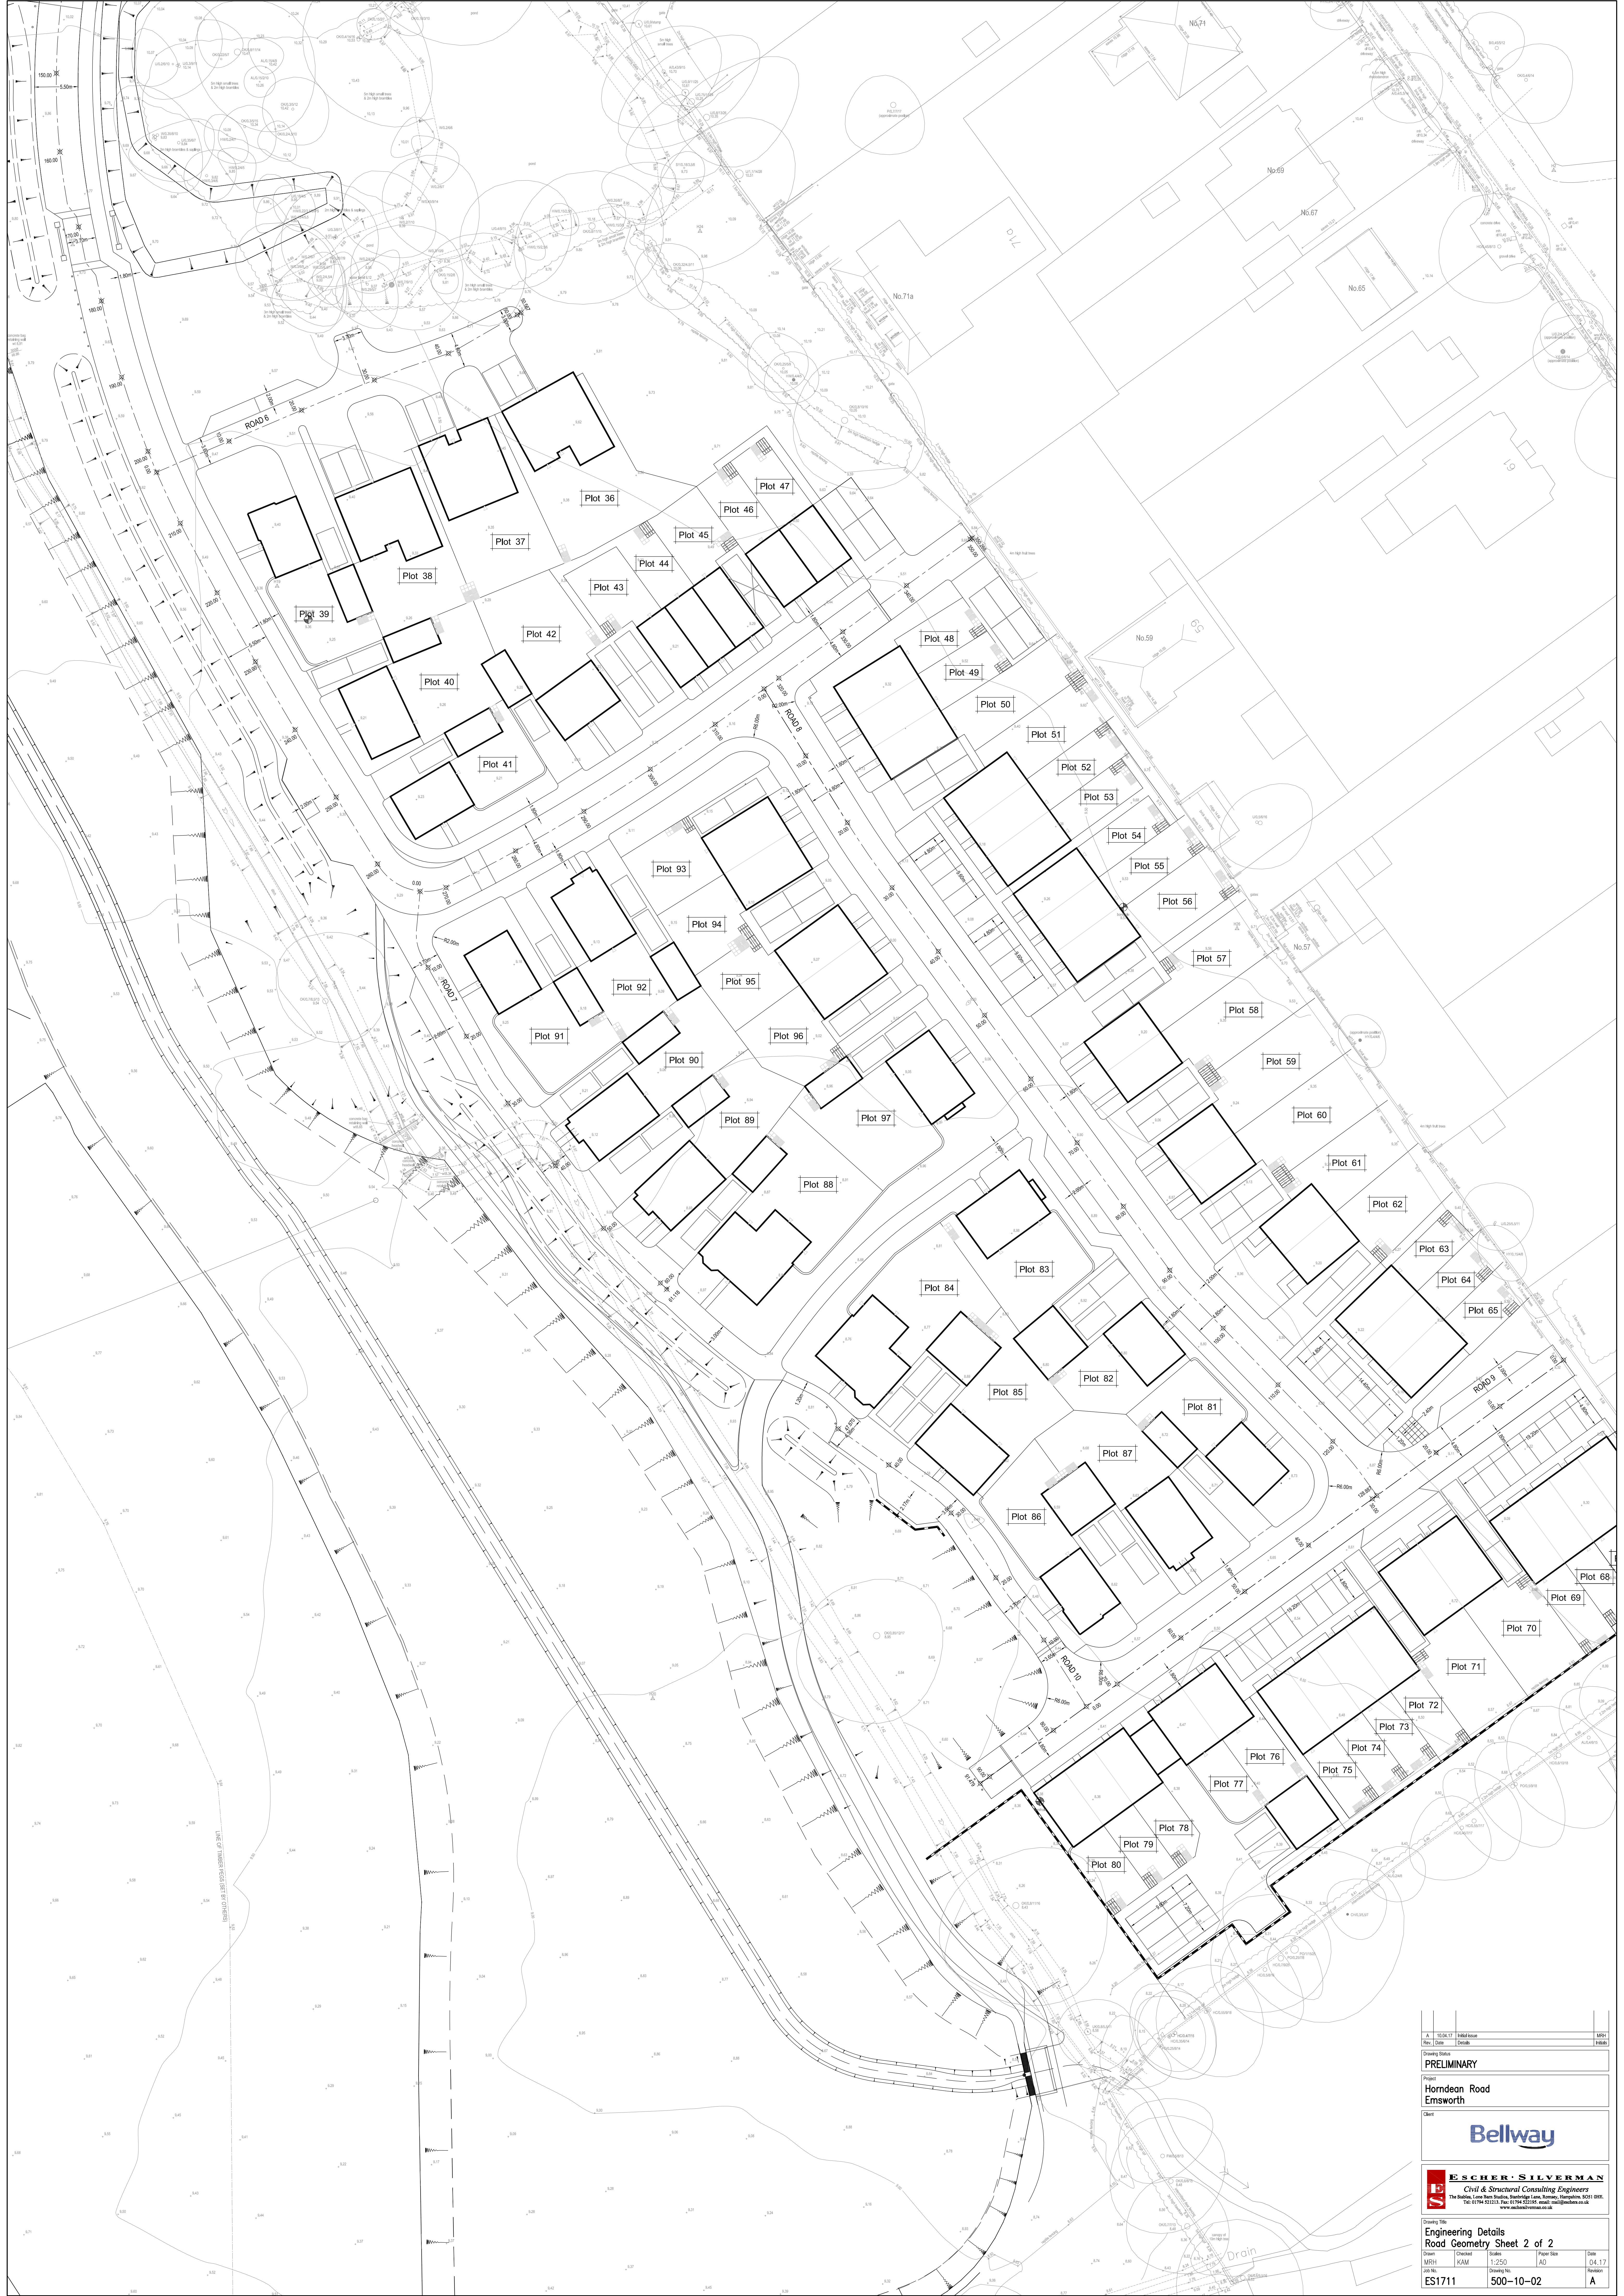

This drawing is the copyright of Escher Silverman and may not be copied, altered or reproduced in any form or content to a third party without the consent of Escher Silverman. Do not scale from this drawing. Use figured dimensions only.
Dimensions should be checked and verified on site and any discrepancies should be reported to Escher Silverman as soon as possible.

