



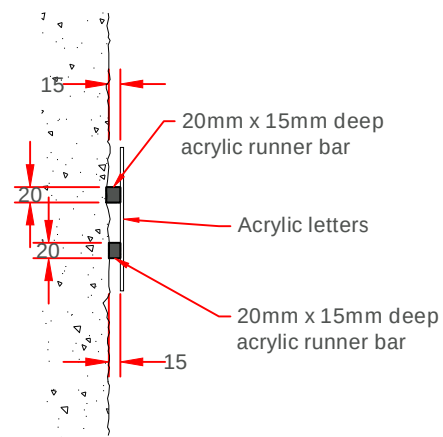

Letters Cross Section
Scale 1:10 @A3

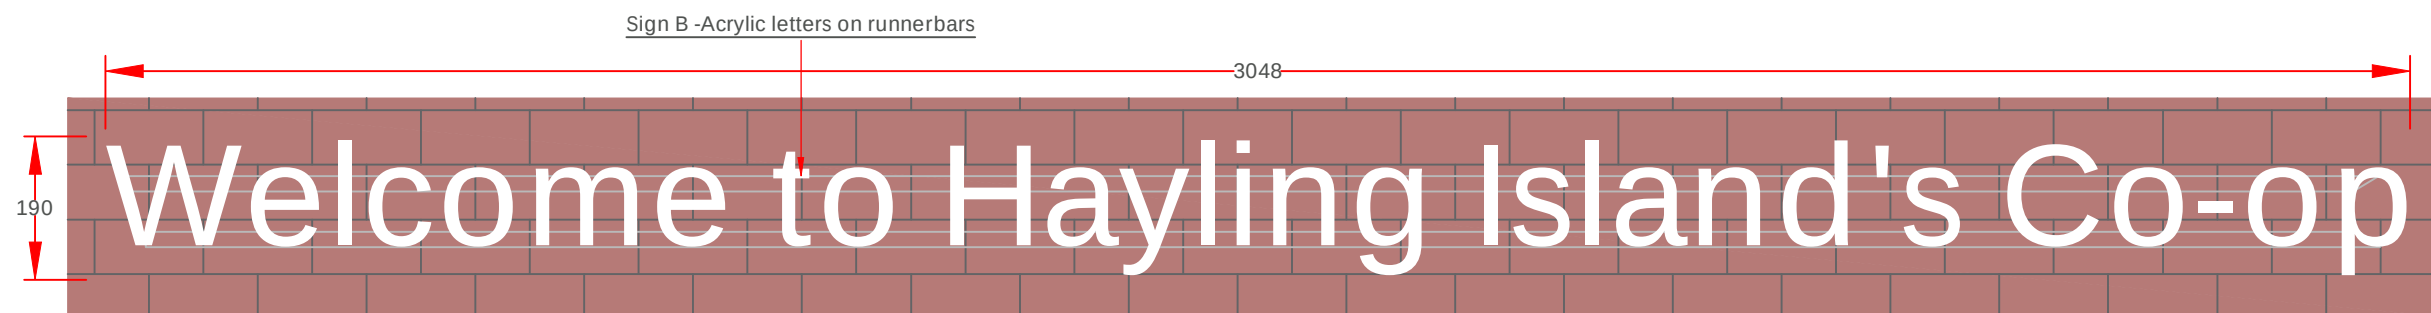


Sign B Specifications:

"Welcome to Anytown Co-op" 190mm to match 500mm/650mm logo to be from 5mm WHITE Perspex 069 Acrylic on Acrylic runner bars: fixed to clear acrylic runner bars to allow sign to be mounted to uneven surface. Scale 1:10 @A3


Letter Count: 29

Customer facing name TBC



Scale 1:10 @ A3

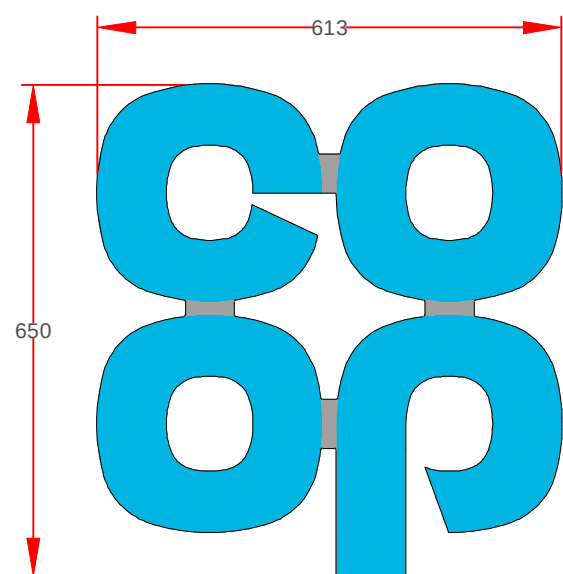

650mm
Scale 1:10 @A3

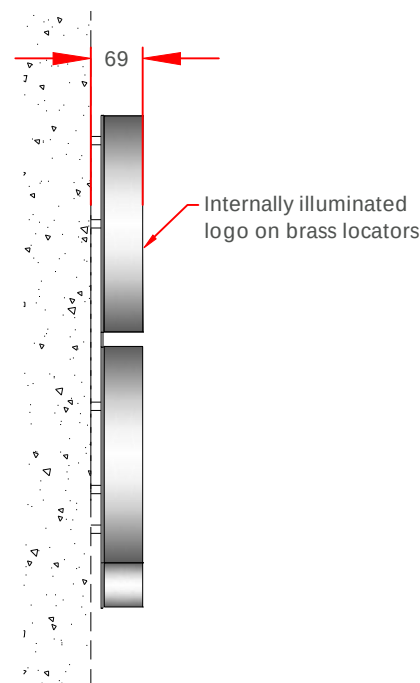

Cross Section
Scale 1:10 @A3

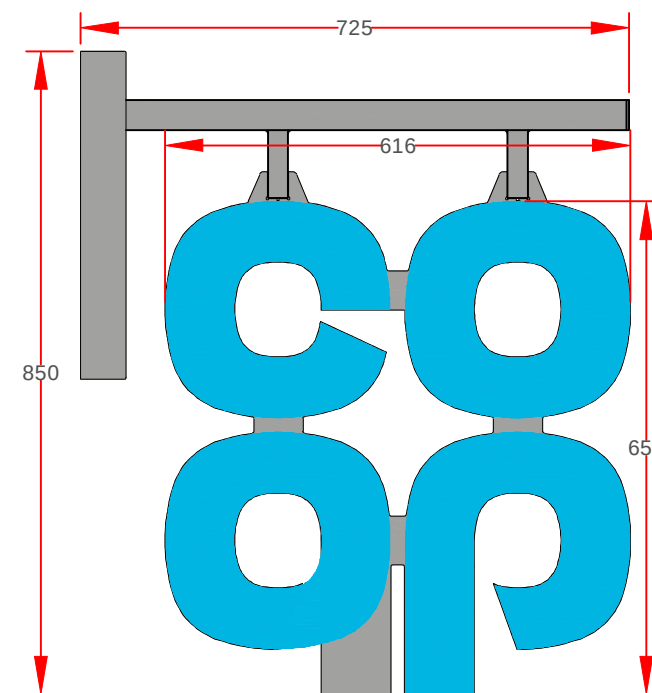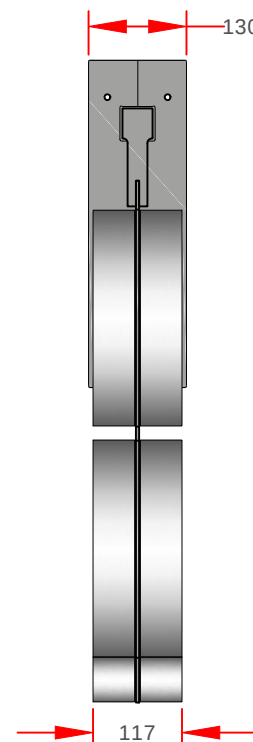

650mm
Scale 1:10 @A3

Sign C Specifications:

Projection sign size 650mm
Internally Illuminated built up letters
on both sides. Individual 3D letters
constructed from silver aluminium
side returns and Co-op BLUE acrylic
faces - faces only to illuminate.

Fully welded 5mm Mild Steel wall
mounting plate and support frame.
Profile cut logo mounting plate
from 5mm Mild Steel, welded to the
hanging tubes. All visible steel
work to be finished silver to match
RAL 9006 60% gloss.

Signs A & G Specifications:

650mm Single sided built up logo. Steel mounting plate with individual built-up letters. Mounting plate to be 3mm Mild Steel fixed to building substrate with brass locator fixings.

3D built-up letters to have aluminium sides, 50mm deep with 5mm Co-op BLUE acrylic faces. All visible edges, aluminium returns & mounting plate to be finished Silver RAL 9006 60% gloss. Internally illuminated by white LEDs.



Collections

Store Name: Hayling Island - Selsmore Road
Store No: 8946
Futurama W.O: 129830
Store Type: Everyday Convenience - Mainstream
Programme: Rollback
CAD reference: P2F4M2 (Unlocked CAD)

Address: 6 Selsmore Road
Hayling Island
Hampshire
PO11 9LB
Revision: Original scheme
Original Scheme: KP

Olympia House
Lockwood Court
Middleton Grove
Leeds
LS11 5TY
United Kingdom

Telephone: 0113 270 5595
Facsimile: 0113 277 1143
E-mail: postbox@futurama.ltd.uk

delivering
branded
environments™

