
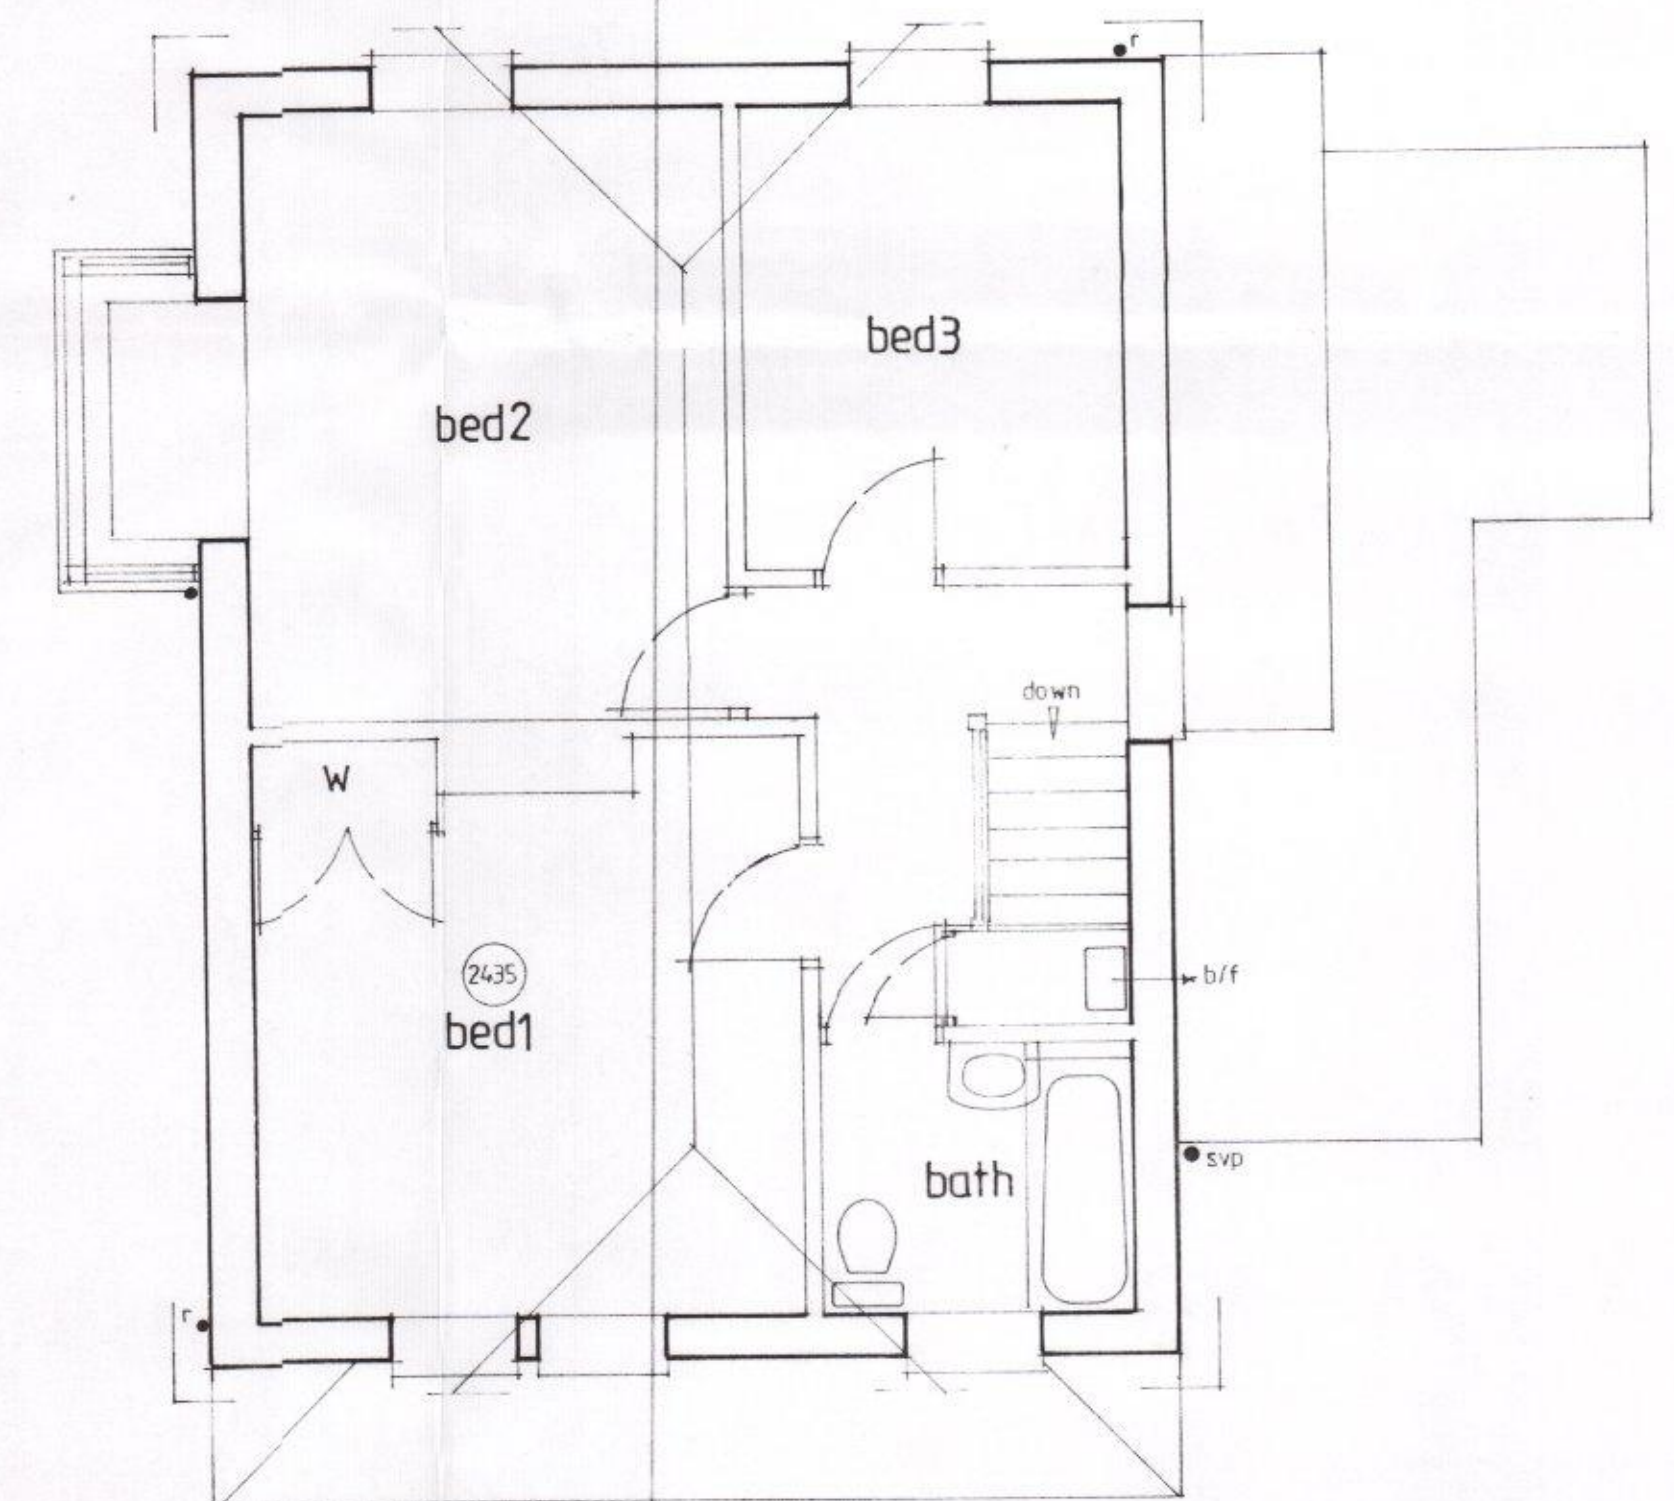
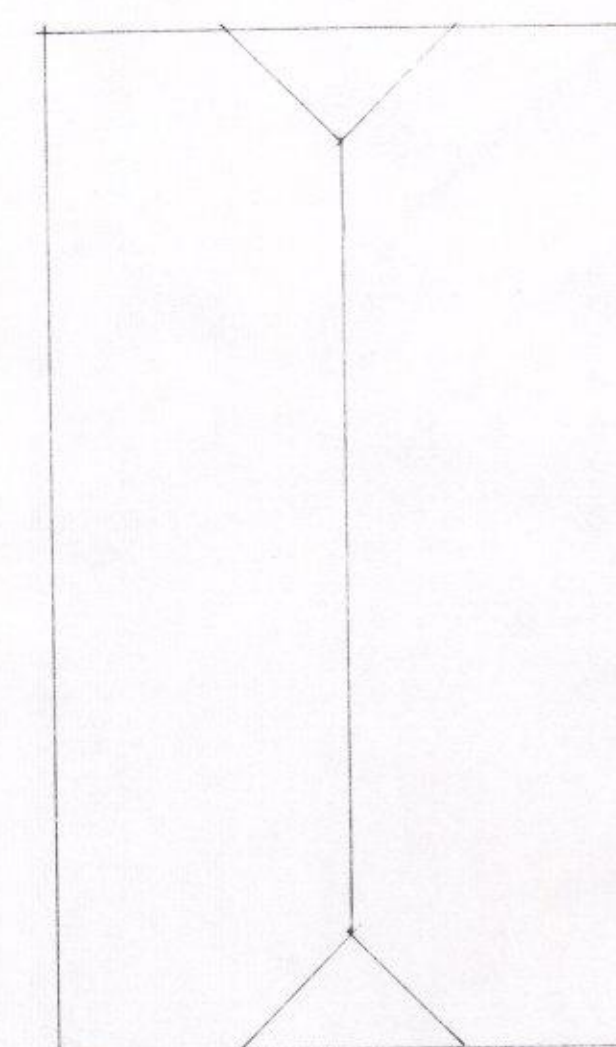


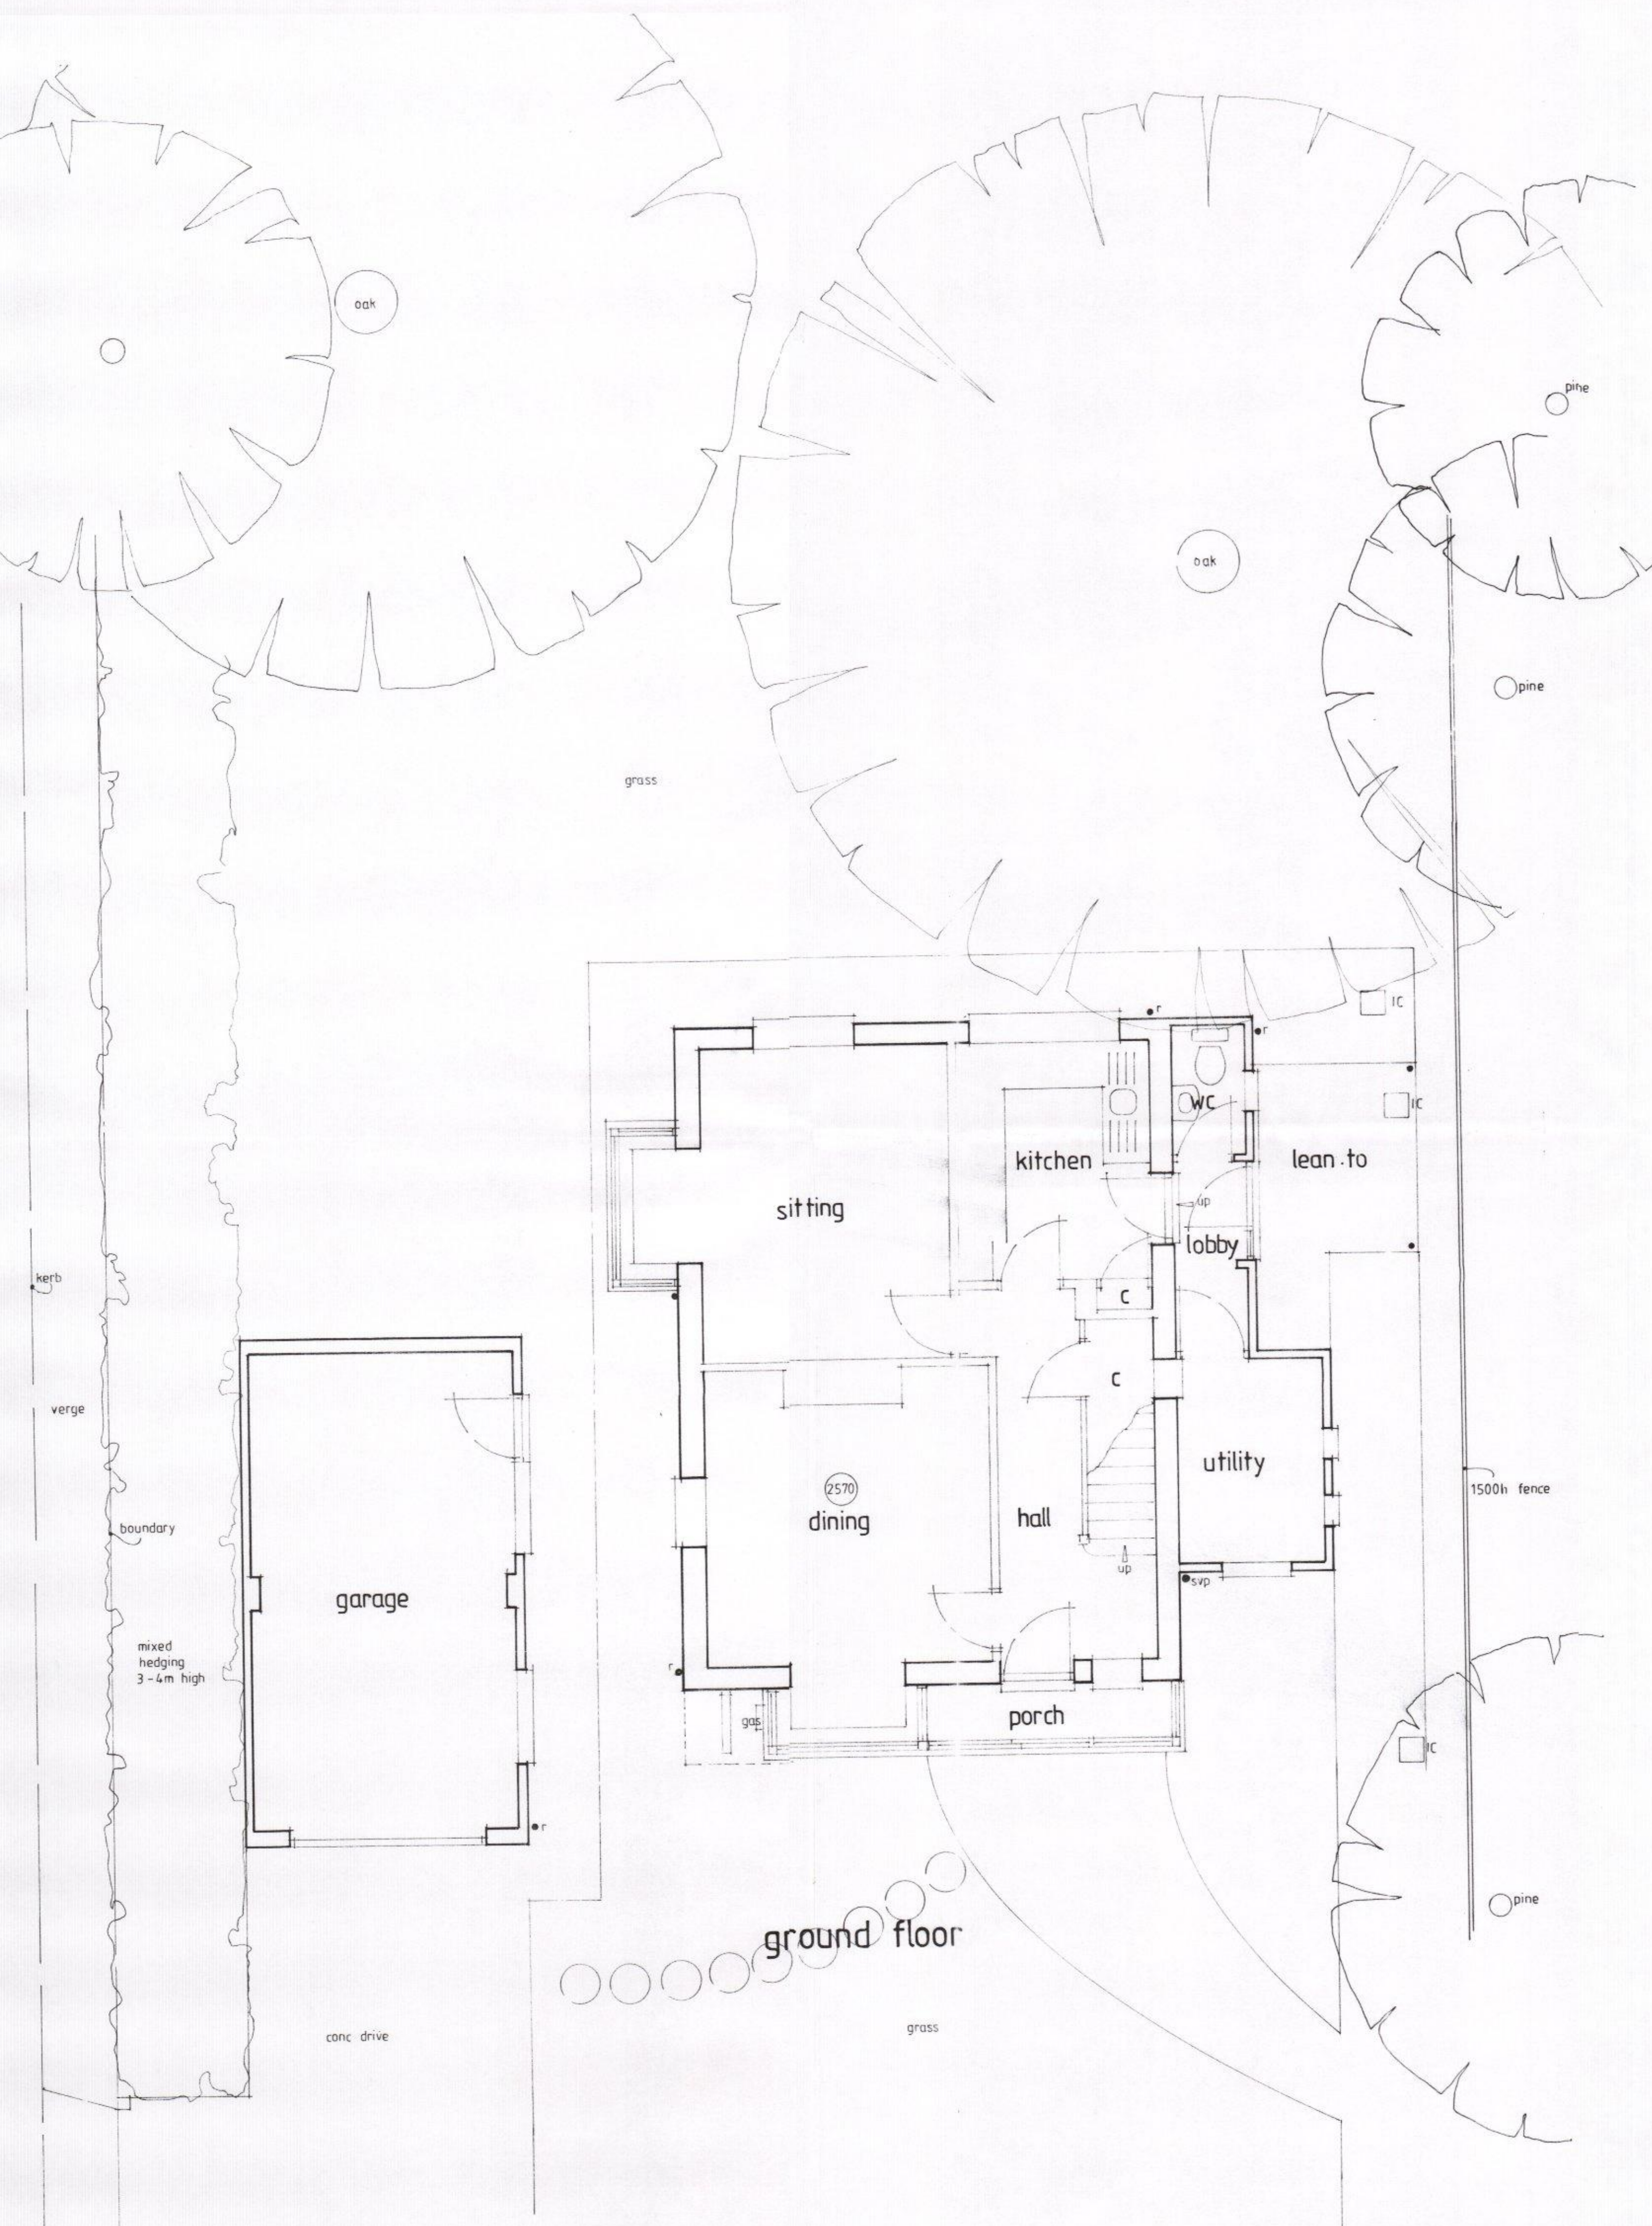

HAVANT BOROUGH
COUNCIL
14 DEC 2013
RECEIVED

33 CHURCH ROAD, HAYLING ISLAND, PO11 0NN.
EXISTING SURVEY.
May 2016.

Scale: 1/50.
Drwg. no. 16/26/1.