


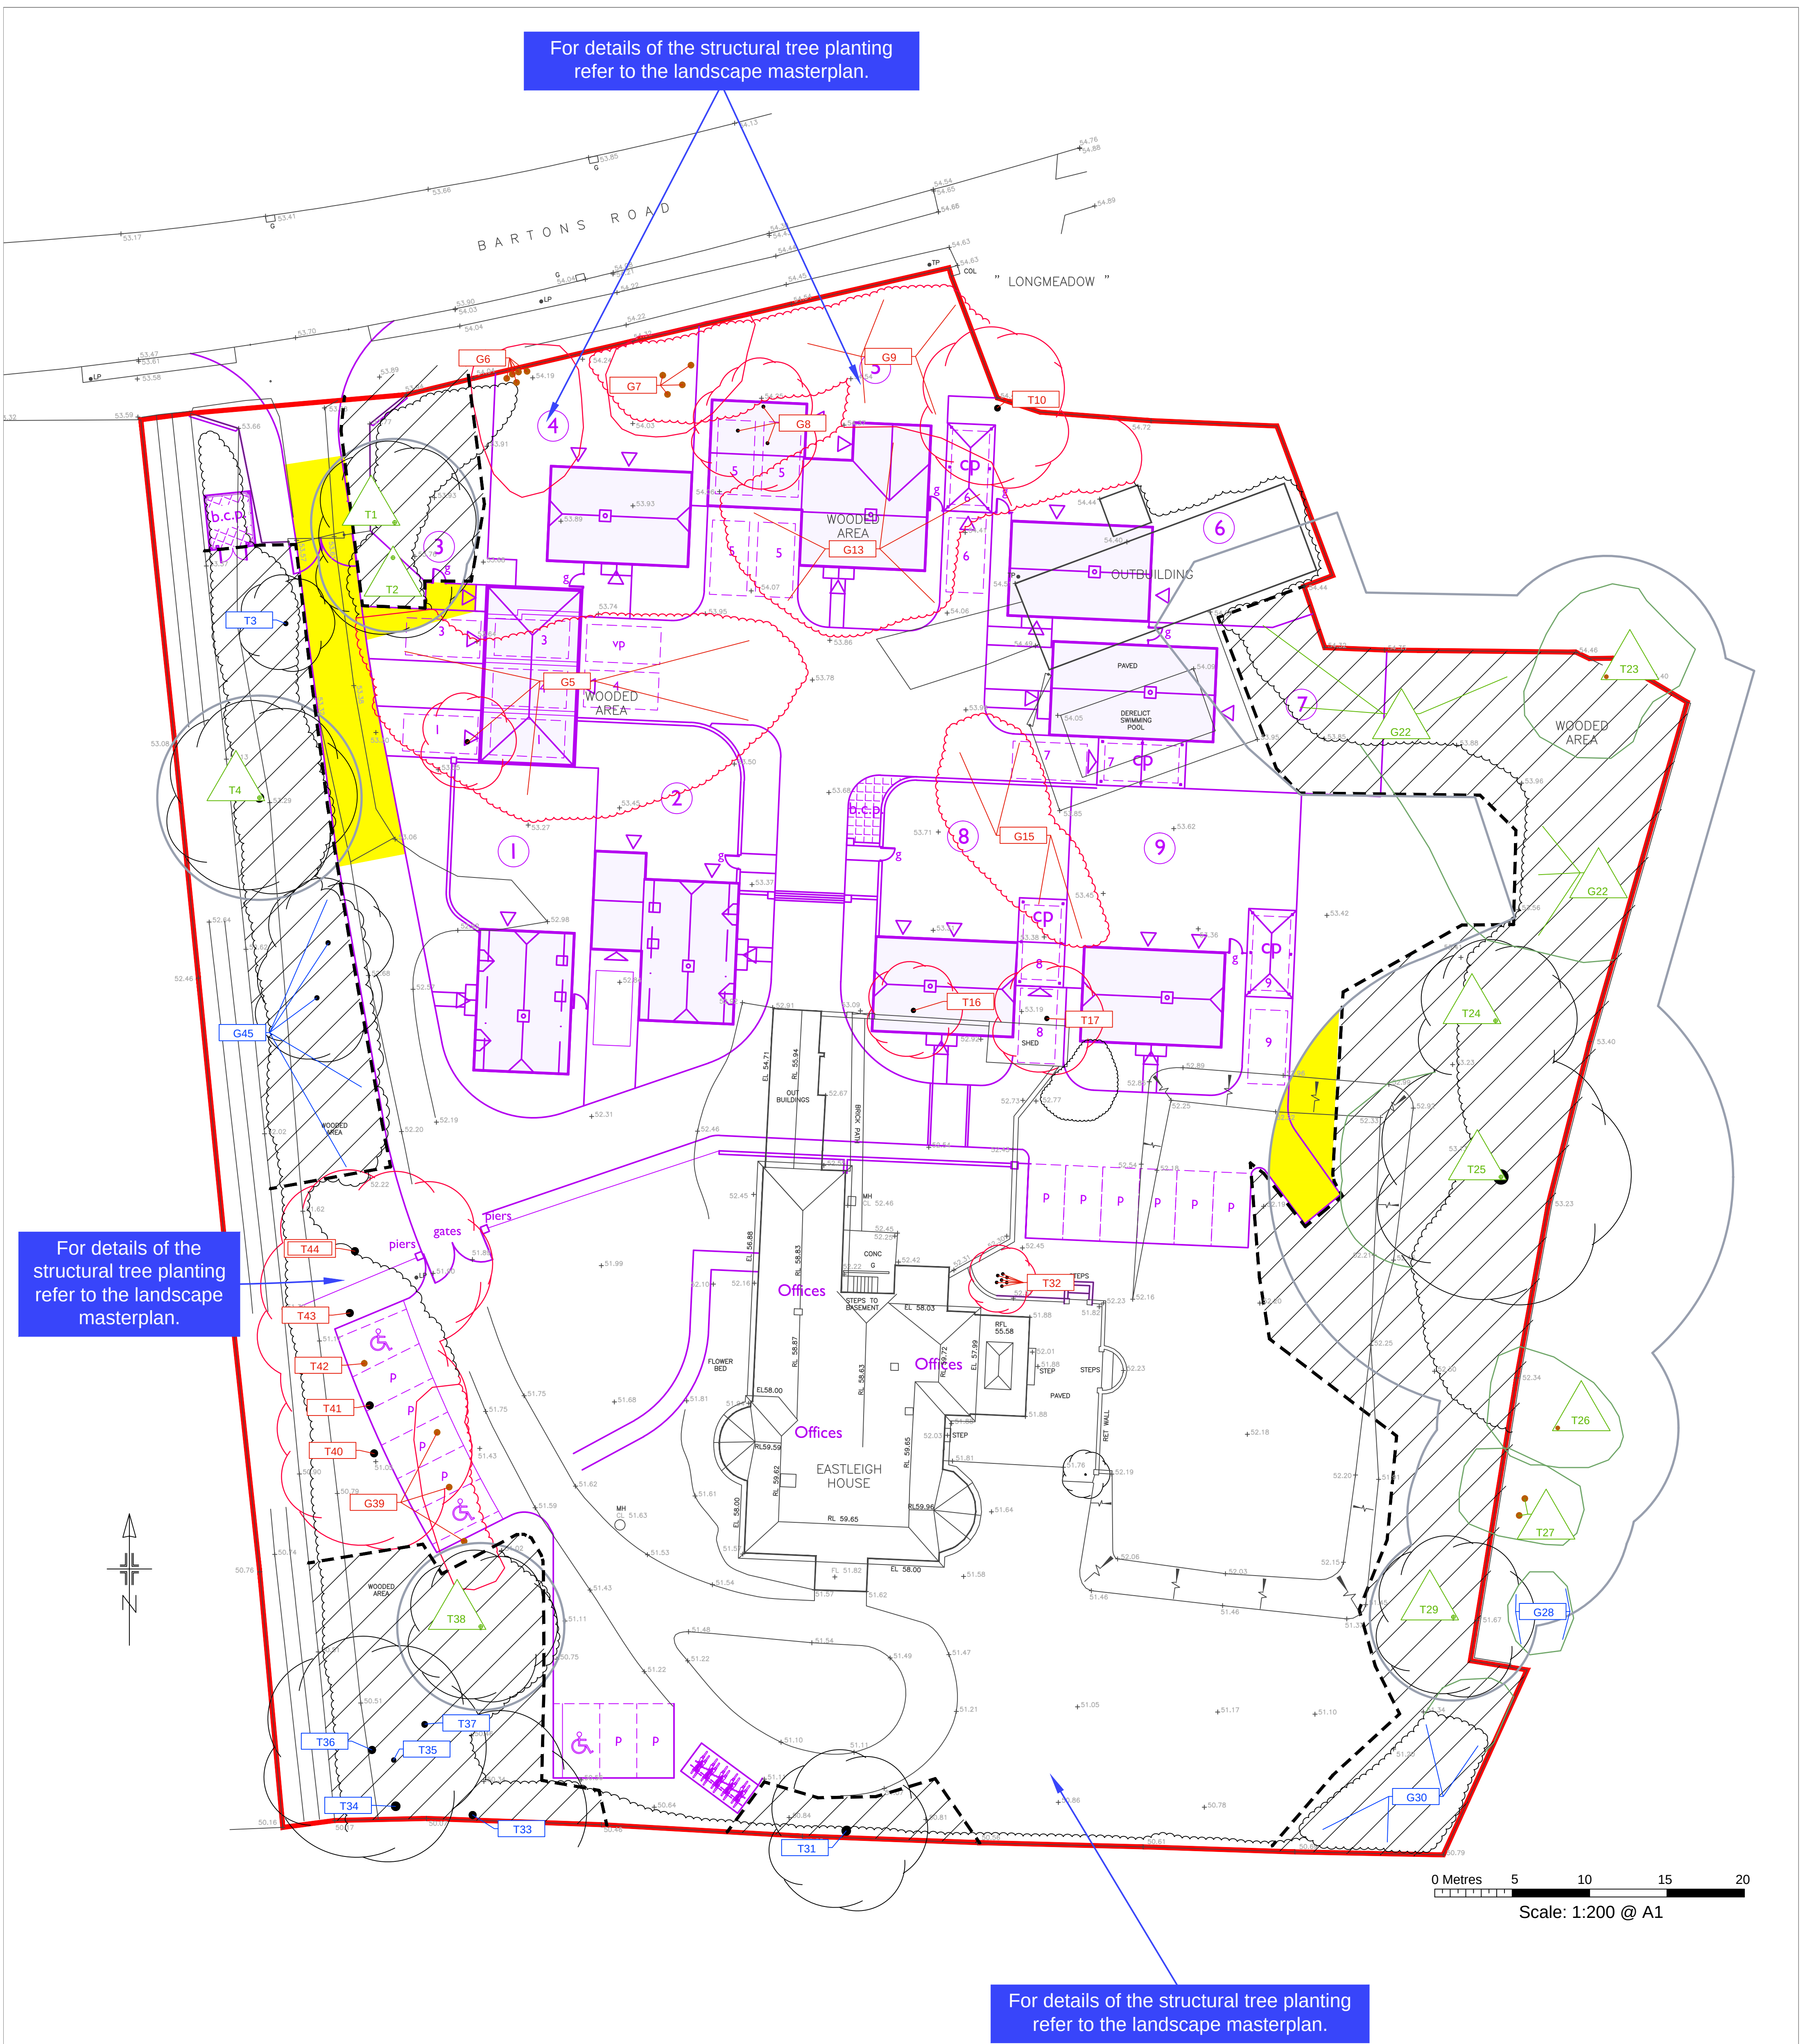

Tree protection plan

Location of trees, categorisation & protection/management proposals at East Leigh House, Bartons Road, Havant

Permission is granted to scale from this drawing for Local Authority Planning Approval purposes relating to tree protection measures only. Where applicable this drawing is to be read in conjunction with the arboricultural report. This drawing is the copyright of Barrell Tree Consultancy 2017. ©

This drawing to be reproduced in colour only.

Barrell Plan Ref: 15362-BT3

Provided Plan Refs: 12852 & 14-1096-050-C

barrell
TREE CONSULTANCY

Field House, Fordingbridge Business Park,
Ashford Road, Fordingbridge SP6 1BY
Tel: 01425 651470 Fax: 01425 653449
www.barrelltreecare.co.uk

Tree Schedule									
Tree No	Species	Category	RPA Radius	Tree Works					
All retained trees & hedges				Carry out safety check and lift over site to 3-4m as necessary.					
T1	Sycamore	B	5.4	-	-	-	-	-	-
T2	Sycamore	B	4.8	-	-	-	-	-	-
T3	Yew	C	4.8	-	-	-	-	-	-
T4	Yew	B	6.6	-	-	-	-	-	-
G5	Yew, laurel, cypress, bay, cherry	C	6.0	Fell	-	-	-	-	-
G6	Sycamore	C	8.4	Fell	-	-	-	-	-
G7	Sycamore	C	7.2	Fell	-	-	-	-	-
G8	Acacia	C	3.0	Fell	-	-	-	-	-
G9	Sycamore	C	5.4	Fell	-	-	-	-	-
T10	Acacia	C	6.6	Fell	-	-	-	-	-
G13	Laurel, bay, buddleia	C	3.6	Fell	-	-	-	-	-
G15	Laurel, goat willow	C	7.2	Fell	-	-	-	-	-
T16	Ash	C	4.8	Fell	-	-	-	-	-
T17	Beech	C	3.6	Fell	-	-	-	-	-
G22	Bay, holly, sycamore, yew, oak	B	7.2	-	-	-	-	-	-
T23	Yew	B	7.8	-	-	-	-	-	-
T24	Oak	B	3.6	-	-	-	-	-	-
T25	Cedar	B	15.0	-	-	-	-	-	-
T26	Sycamore	B	7.8	-	-	-	-	-	-
All retained trees & hedges				Carry out safety check and lift over site to 3-4m as necessary.					
T27	Sycamore	B	7.2	-	-	-	-	-	-
G28	Sycamore	C	6.0	-	-	-	-	-	-
T29	Ash	B	5.4	-	-	-	-	-	-
G30	Lime, cherry, ash, cypress	C	12.0	-	-	-	-	-	-
T31	Cherry	C	7.2	-	-	-	-	-	-
T32	Bay	C	15.0	Fell	-	-	-	-	-
T33	Poplar	C	6.0	-	-	-	-	-	-
T34	Poplar	C	7.2	-	-	-	-	-	-
T35	Poplar	C	3.6	-	-	-	-	-	-
T36	Monterey cypress	C	6.0	-	-	-	-	-	-
T37	Monterey cypress	C	5.4	-	-	-	-	-	-
T38	Western red cedar	B	5.4	-	-	-	-	-	-
G39	Western red cedar, cypress	C	4.2	Fell	-	-	-	-	-
T40	Poplar	C	7.2	Fell	-	-	-	-	-
T41	Poplar	C	5.4	Fell	-	-	-	-	-
T42	Poplar	C	5.4	Fell	-	-	-	-	-
T43	Poplar	C	5.4	Fell	-	-	-	-	-
T44	Poplar	U	7.2	Fell for management	-	-	-	-	-
G45	Sycamore, cherry	C	5.4	-	-	-	-	-	-



BS category B



BS category C



BS category U



Trees to be removed



Proposed layout



Estimated tree positions not included on original land survey and/or adjusted crown spreads



Construction exclusion zone (CEZ) to be protected by fencing and/or ground protection



Precautionary area where new surfacing will be installed using a three dimensional cell base and porous wearing course



Root protection area (RPA) boundaries for category B trees

Trees of moderate quality

Trees of low quality

Trees unsuitable for retention